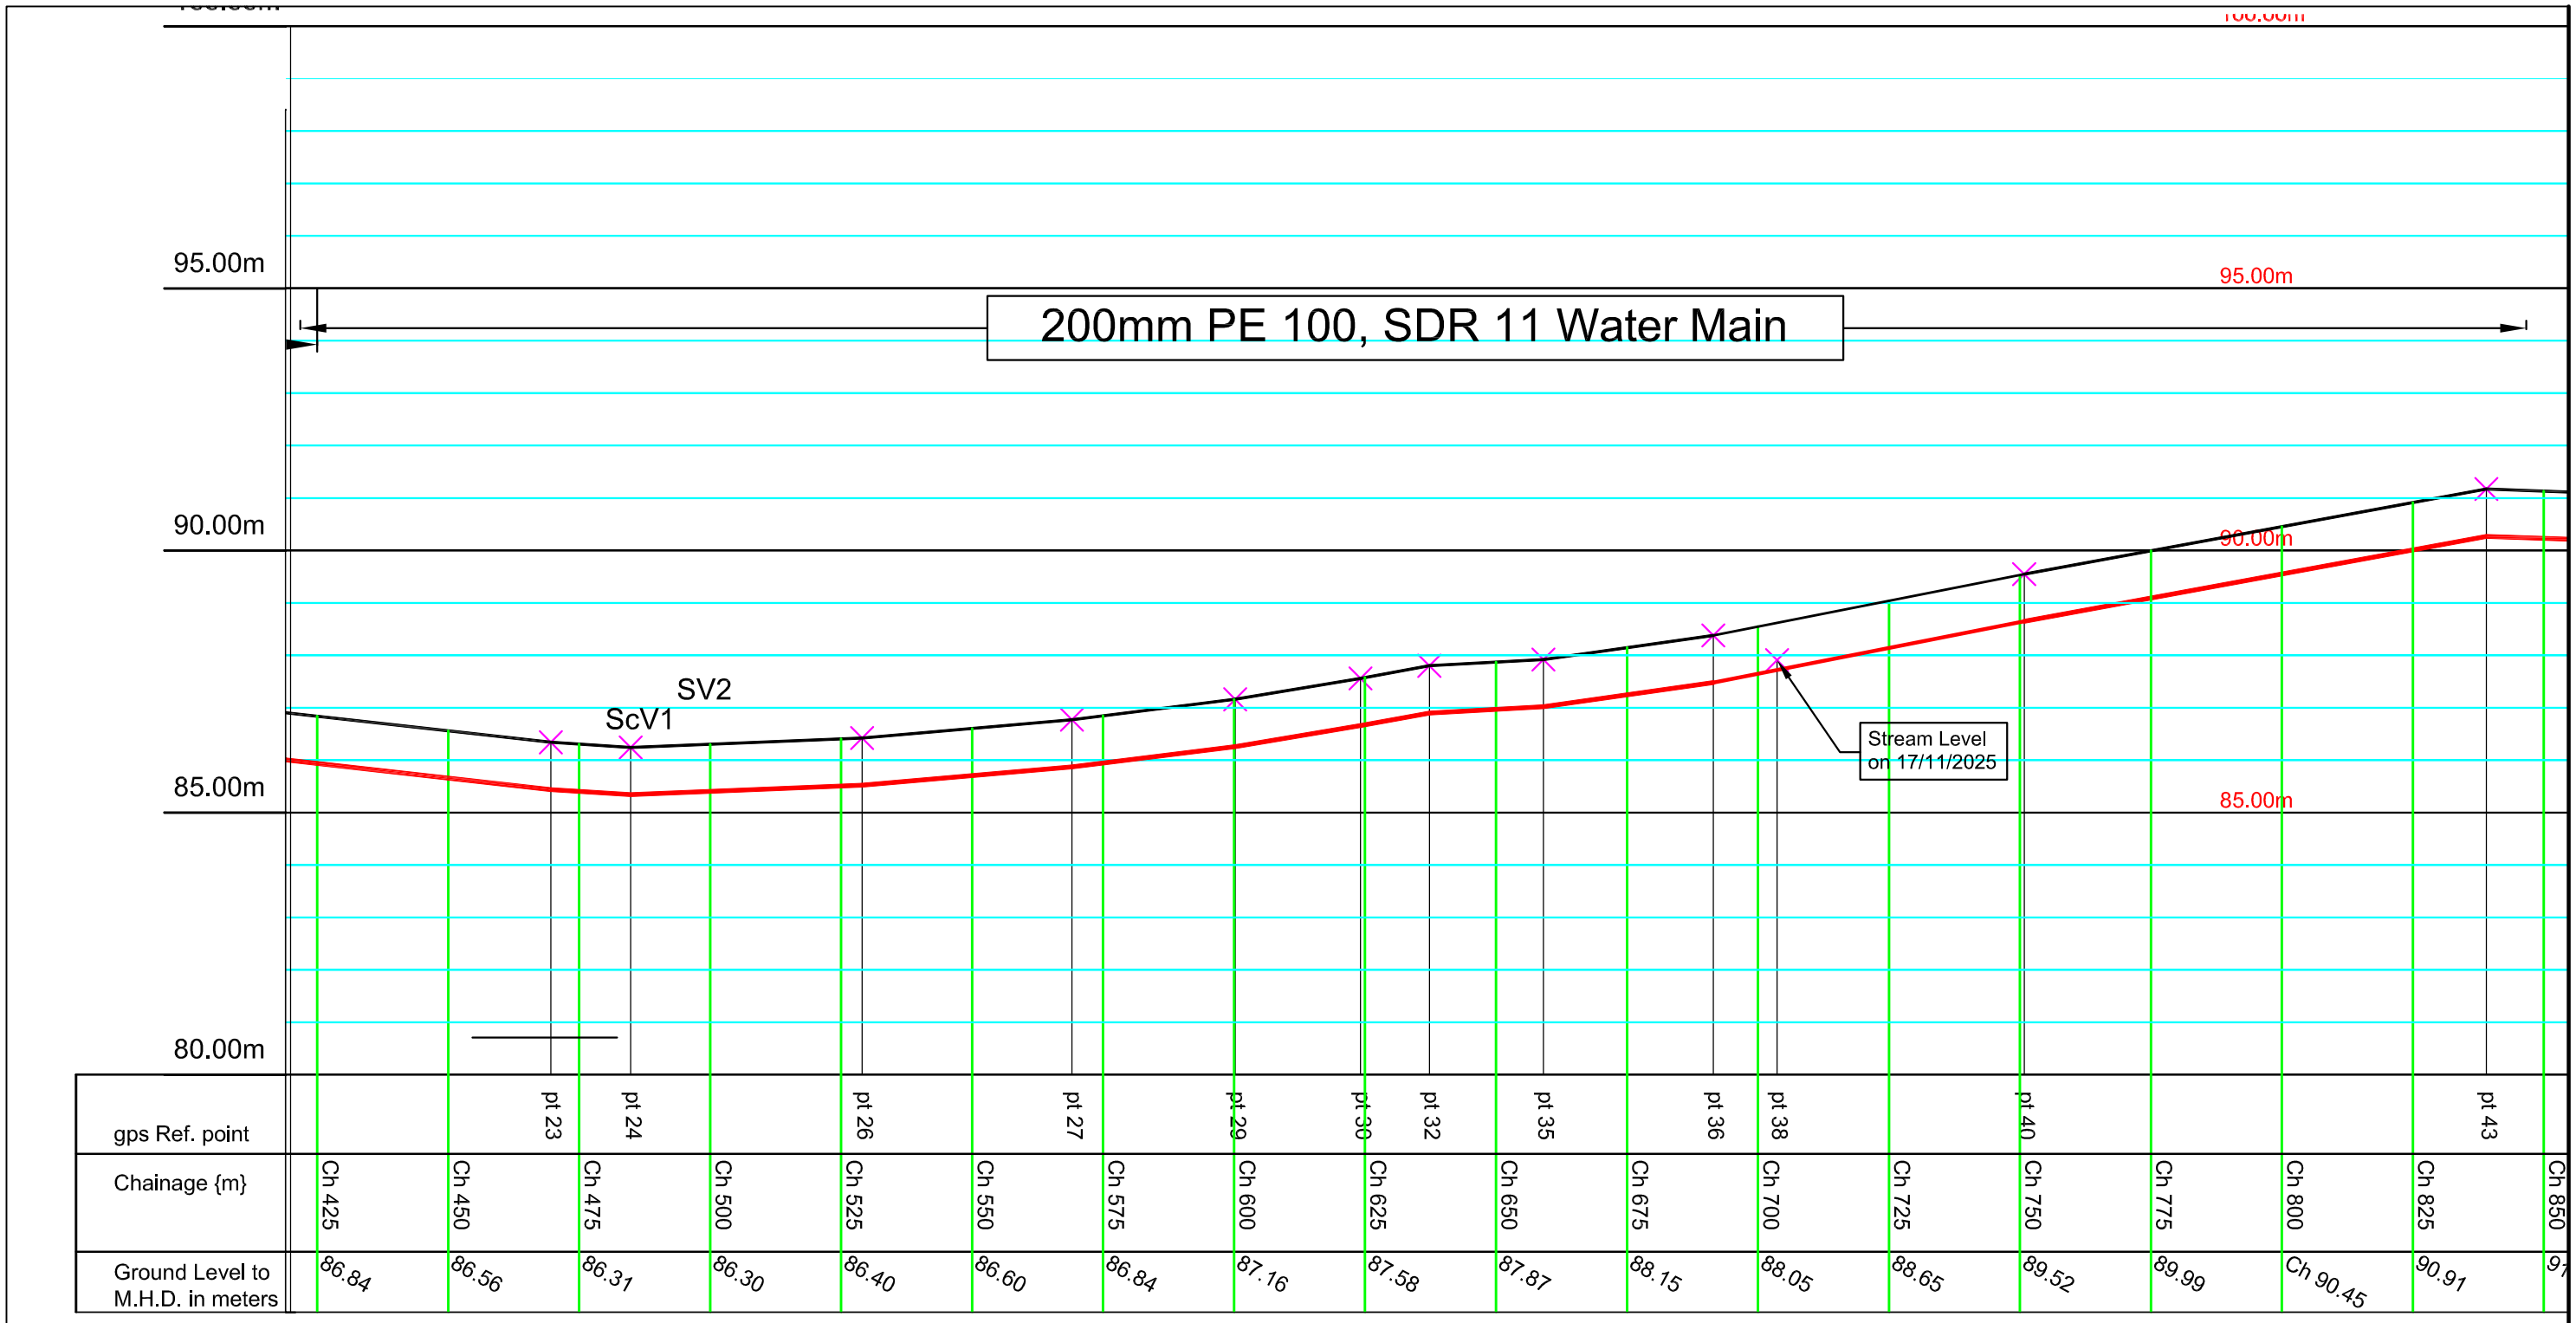


Cross Section along the Route of the New Inn gws's New Rising Main Horizontal Scale 1 in 1250; Vertical Scale i in 125

John Diskin & Associates
Consulting Engineers
Stradbally North
Clarinbridge
County Galway
Ph No 091- 796071; 0872257118
Email : john@johndiskin.ie

PROJECT
Proposed New Pipeline for The New Inn Group Water Scheme in Rgional Road R348

DETAILS
Section of Route of Proposed Pipe

USE OF THIS ORDNANCE SURVEY MAP
IS PERMITTED UNDER OSI LICENCE
CYAL50482695 and Galway Co Council
Licence CYAL 50510494

LEGEND
Proposed Water Main
Existing Watermain
SV Sluice Valve; AV Air valve; ScV scour valve

DRAWING TITLE
Section along Route of New Watermain

DRAWING No:
New Inn gws RM Section 2026_3_2

DRAWN BY
John Diskin BE, M.I.E.I.

Date: 29/09/2026

SCALE : 1/1250