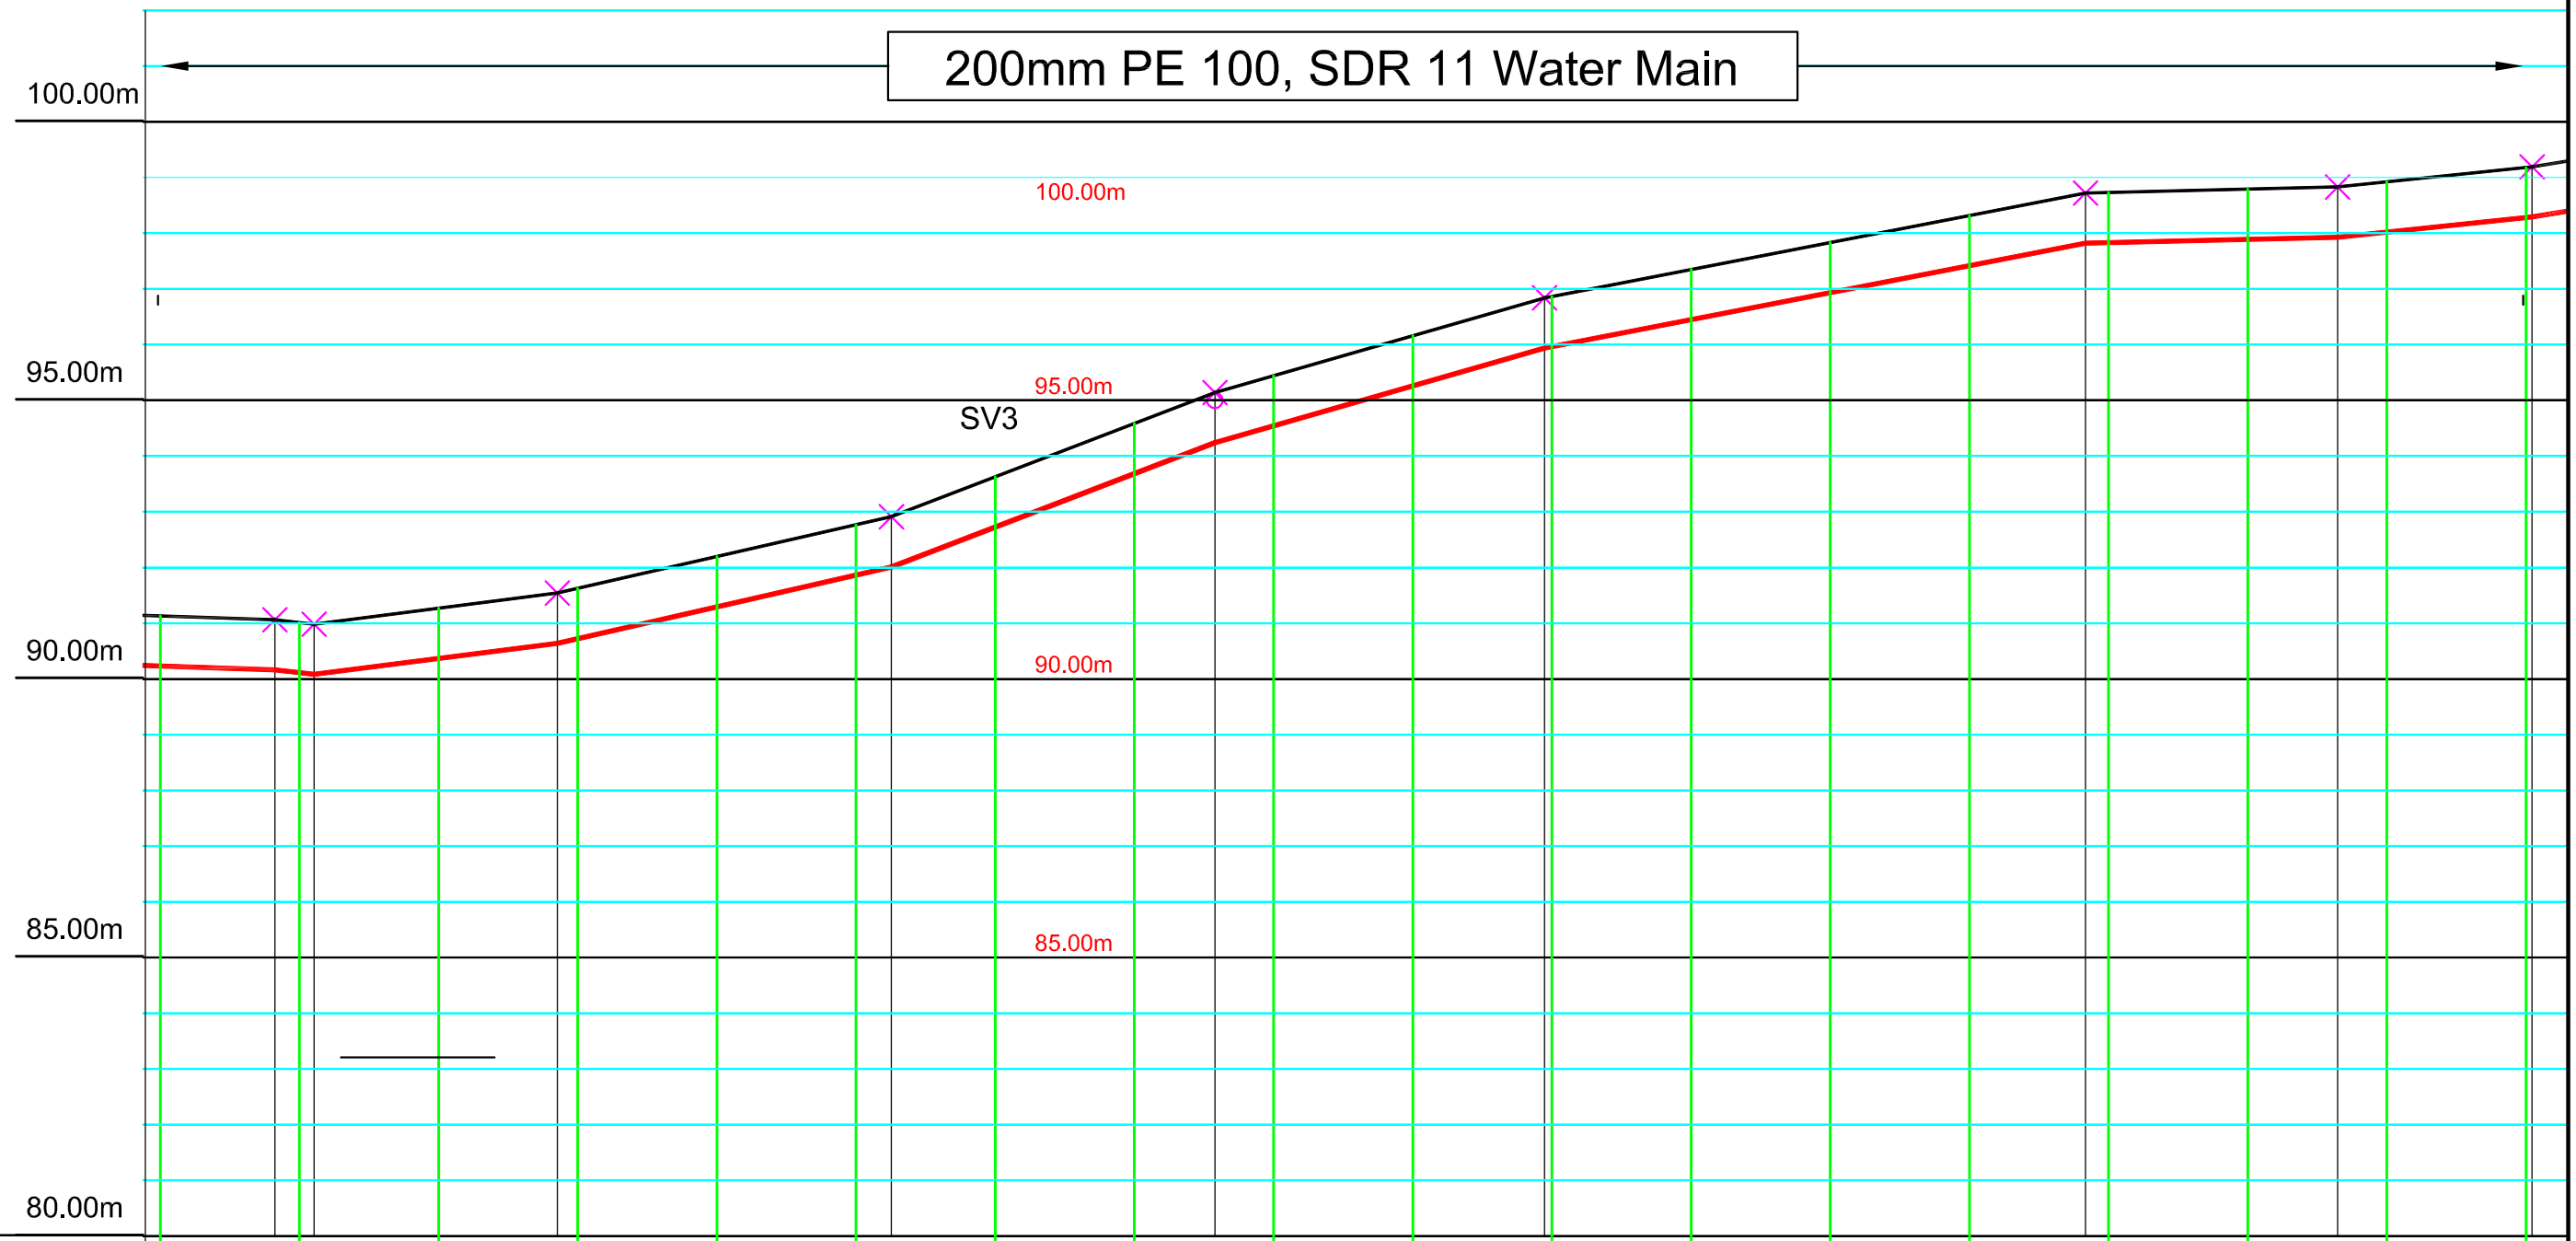


gps Ref. point		pt 44	pt 46		pt 48			pt 51		pt 52			pt 55				pt 56		pt 57		pt 58	
Chainage {m}	–	Ch 850	Ch 875	Ch 900	Ch 925	Ch 950	Ch 975	Ch 1000	Ch 1025	Ch1050	Ch 1075	Ch 1100	ch 1125	ch 1150	ch 1175	ch1200	ch 1225	ch 1250	ch 1275			
Ground Level to M.H.D. in meters		91.13	91.01	91.27	91.62	92.19	92.76	93.62	94.59	95.44	96.16	96.87	97.35	97.83	98.32	98.73	98.79	98.92	99.1			

Cross Section along the Route of the New Inn gws's New Rising Main Horizontal Scale 1 in 1250; Vertical Scale i in 125

John Diskin & Associates
Consulting Engineers
Stradbally North
Clarinbridge
County Galway
Ph No 091- 796071; 0872257118
Email : john@johndiskin.ie

PROJECT
Proposed New Pipeline for The New Inn Group Water Scheme in Rgional Road R348

DETAILS
Section of Route of Proposed Pipe

USE OF THIS ORDNANCE SURVEY MAP IS PERMITTED UNDER OSI LICENCE CYAL50482695 and Galway Co Council Licence CYAL 50510494

LEGEND
Proposed Water Main
Existing Watermain
SV Sluice Valve; AV Air valve; ScV scour valve

DRAWING TITLE
Section along Route of New Watermain

DRAWING No:
New Inn gws RM Section 2026_3_3

DRAWN BY
John Diskin BE, M.I.E.I.

Date: 29/09/2026

SCALE : 1/1250