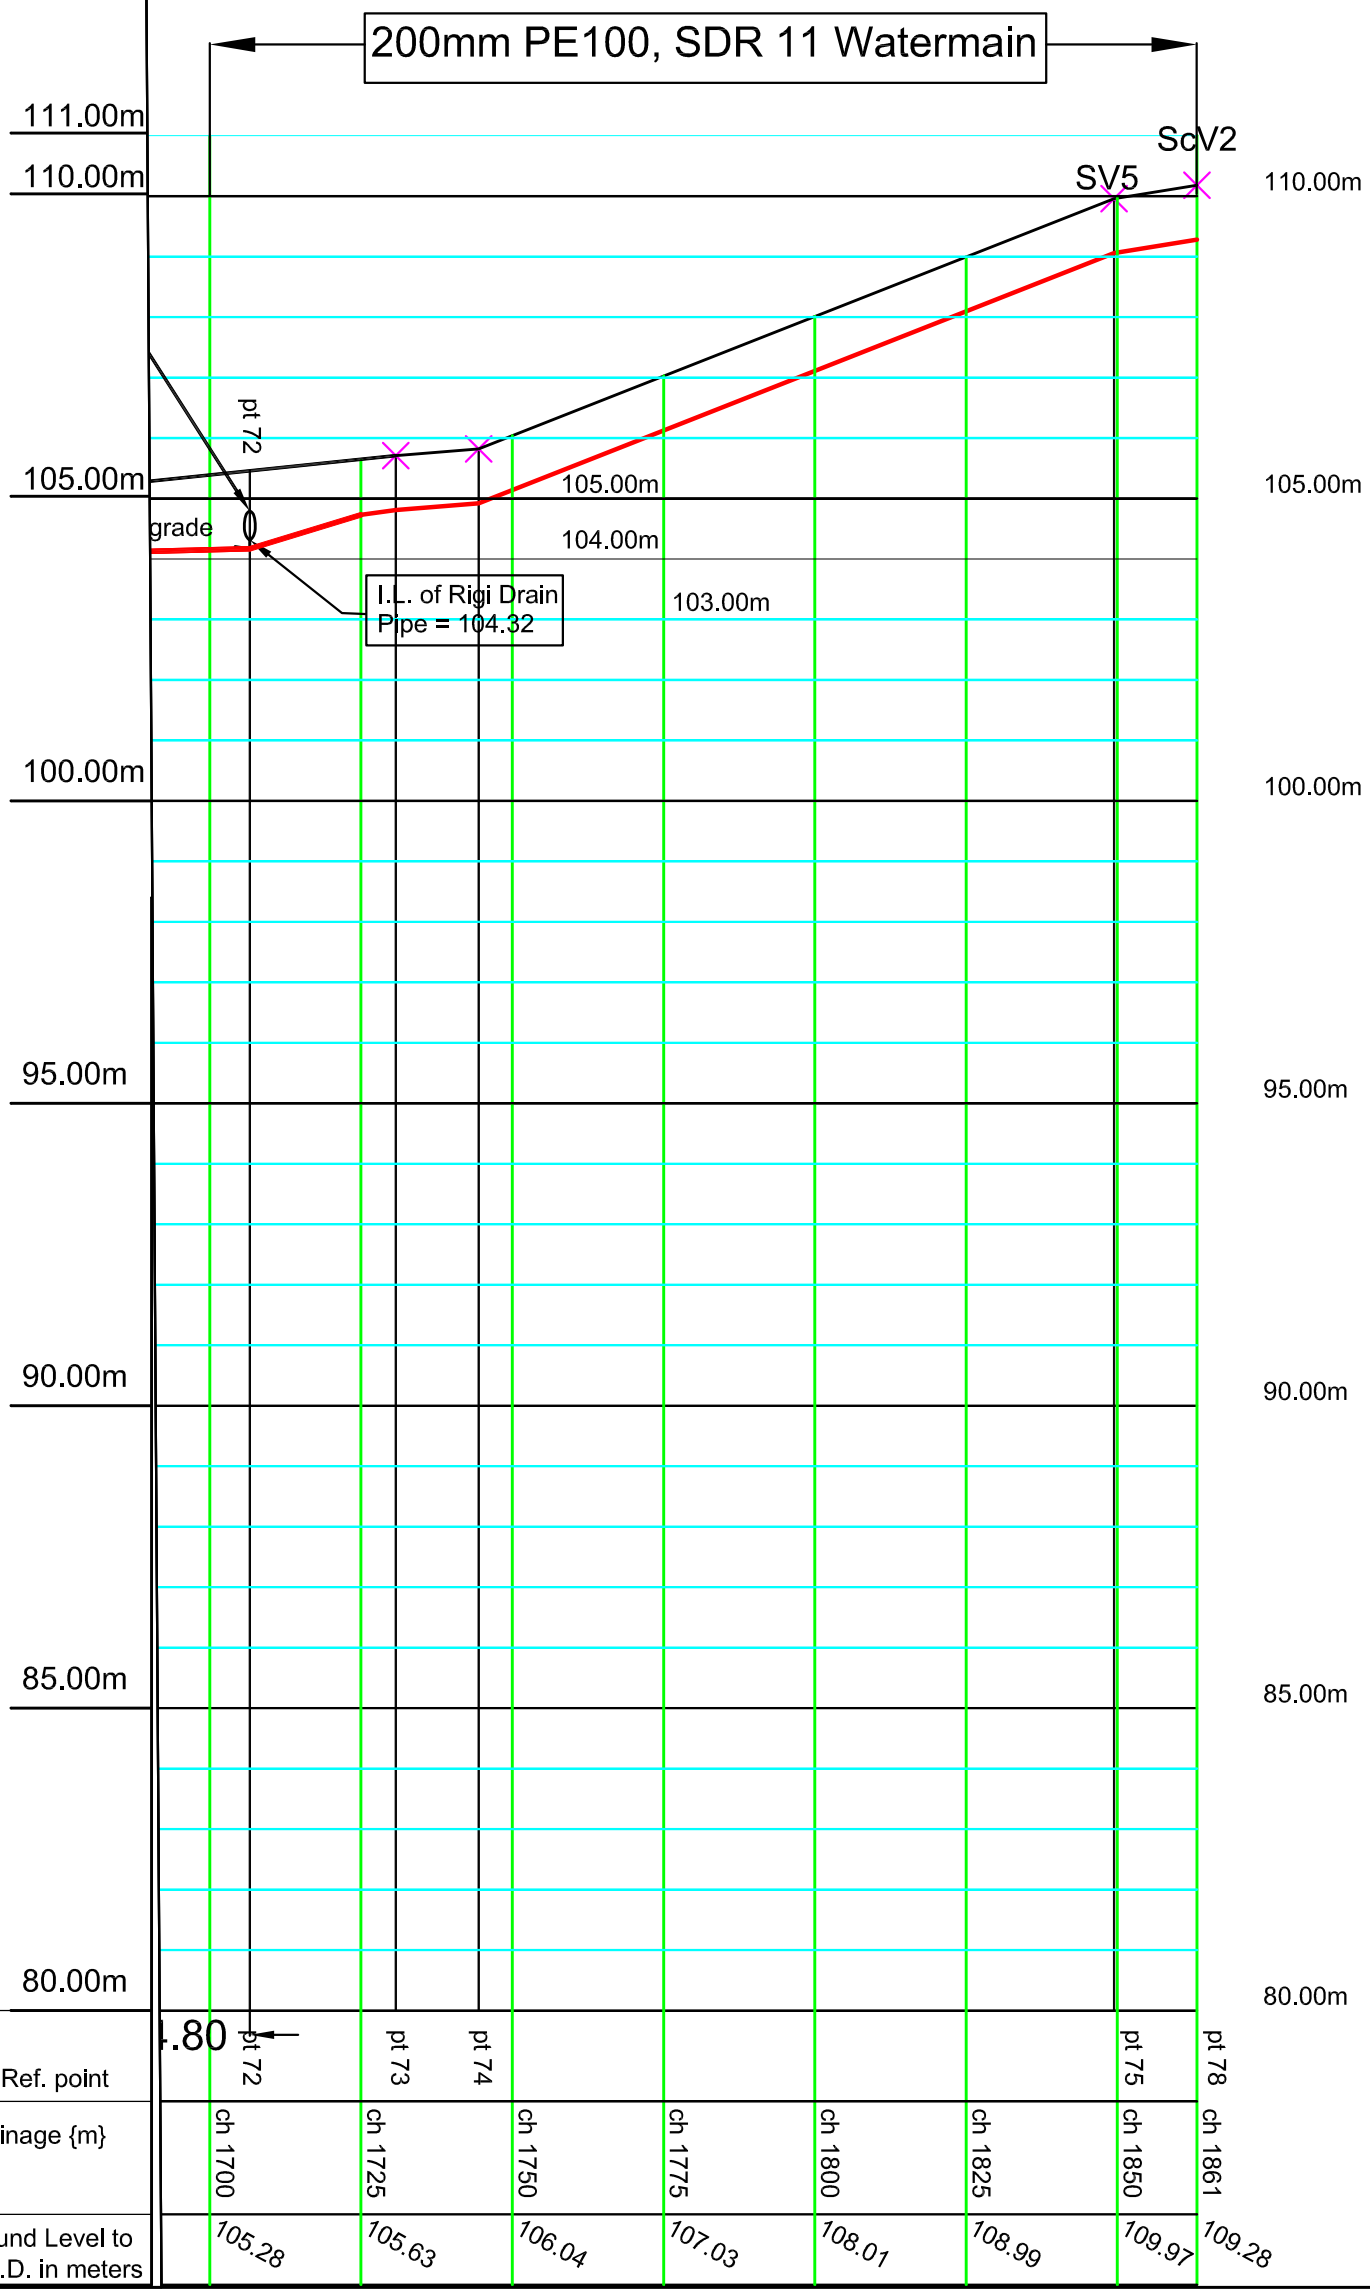


Cross Section along the Route of the New Water Main Horizontal Scale is 1 in 1250; Vertical Scale is 1 in 125

John Diskin & Associates
Consulting Engineers Ltd
Stradbally North
Clarinbridge
County Galway
Ph No 091- 796071; 0872257118
Email : john@johndiskin.ie

Use of any Ordnance Survey Map is Permitted Under Licence No's. CYAL50482695 and Galway Co. Council CYAL50510494

Project Description

Upgrade to New Inn Group Water Scheme's Rising Main
28th September 2026

Project Details

Proposed New Pipeline

Existing New Inn gws Rising Main

Drawing Details

Cross Section

Drg. No.
New Inn RM Section 2026_3_5

DRAWN BY

John Diskin BE, M.I.E.I.

DATE: 28/09/ 2026

SCALE : 1/1250