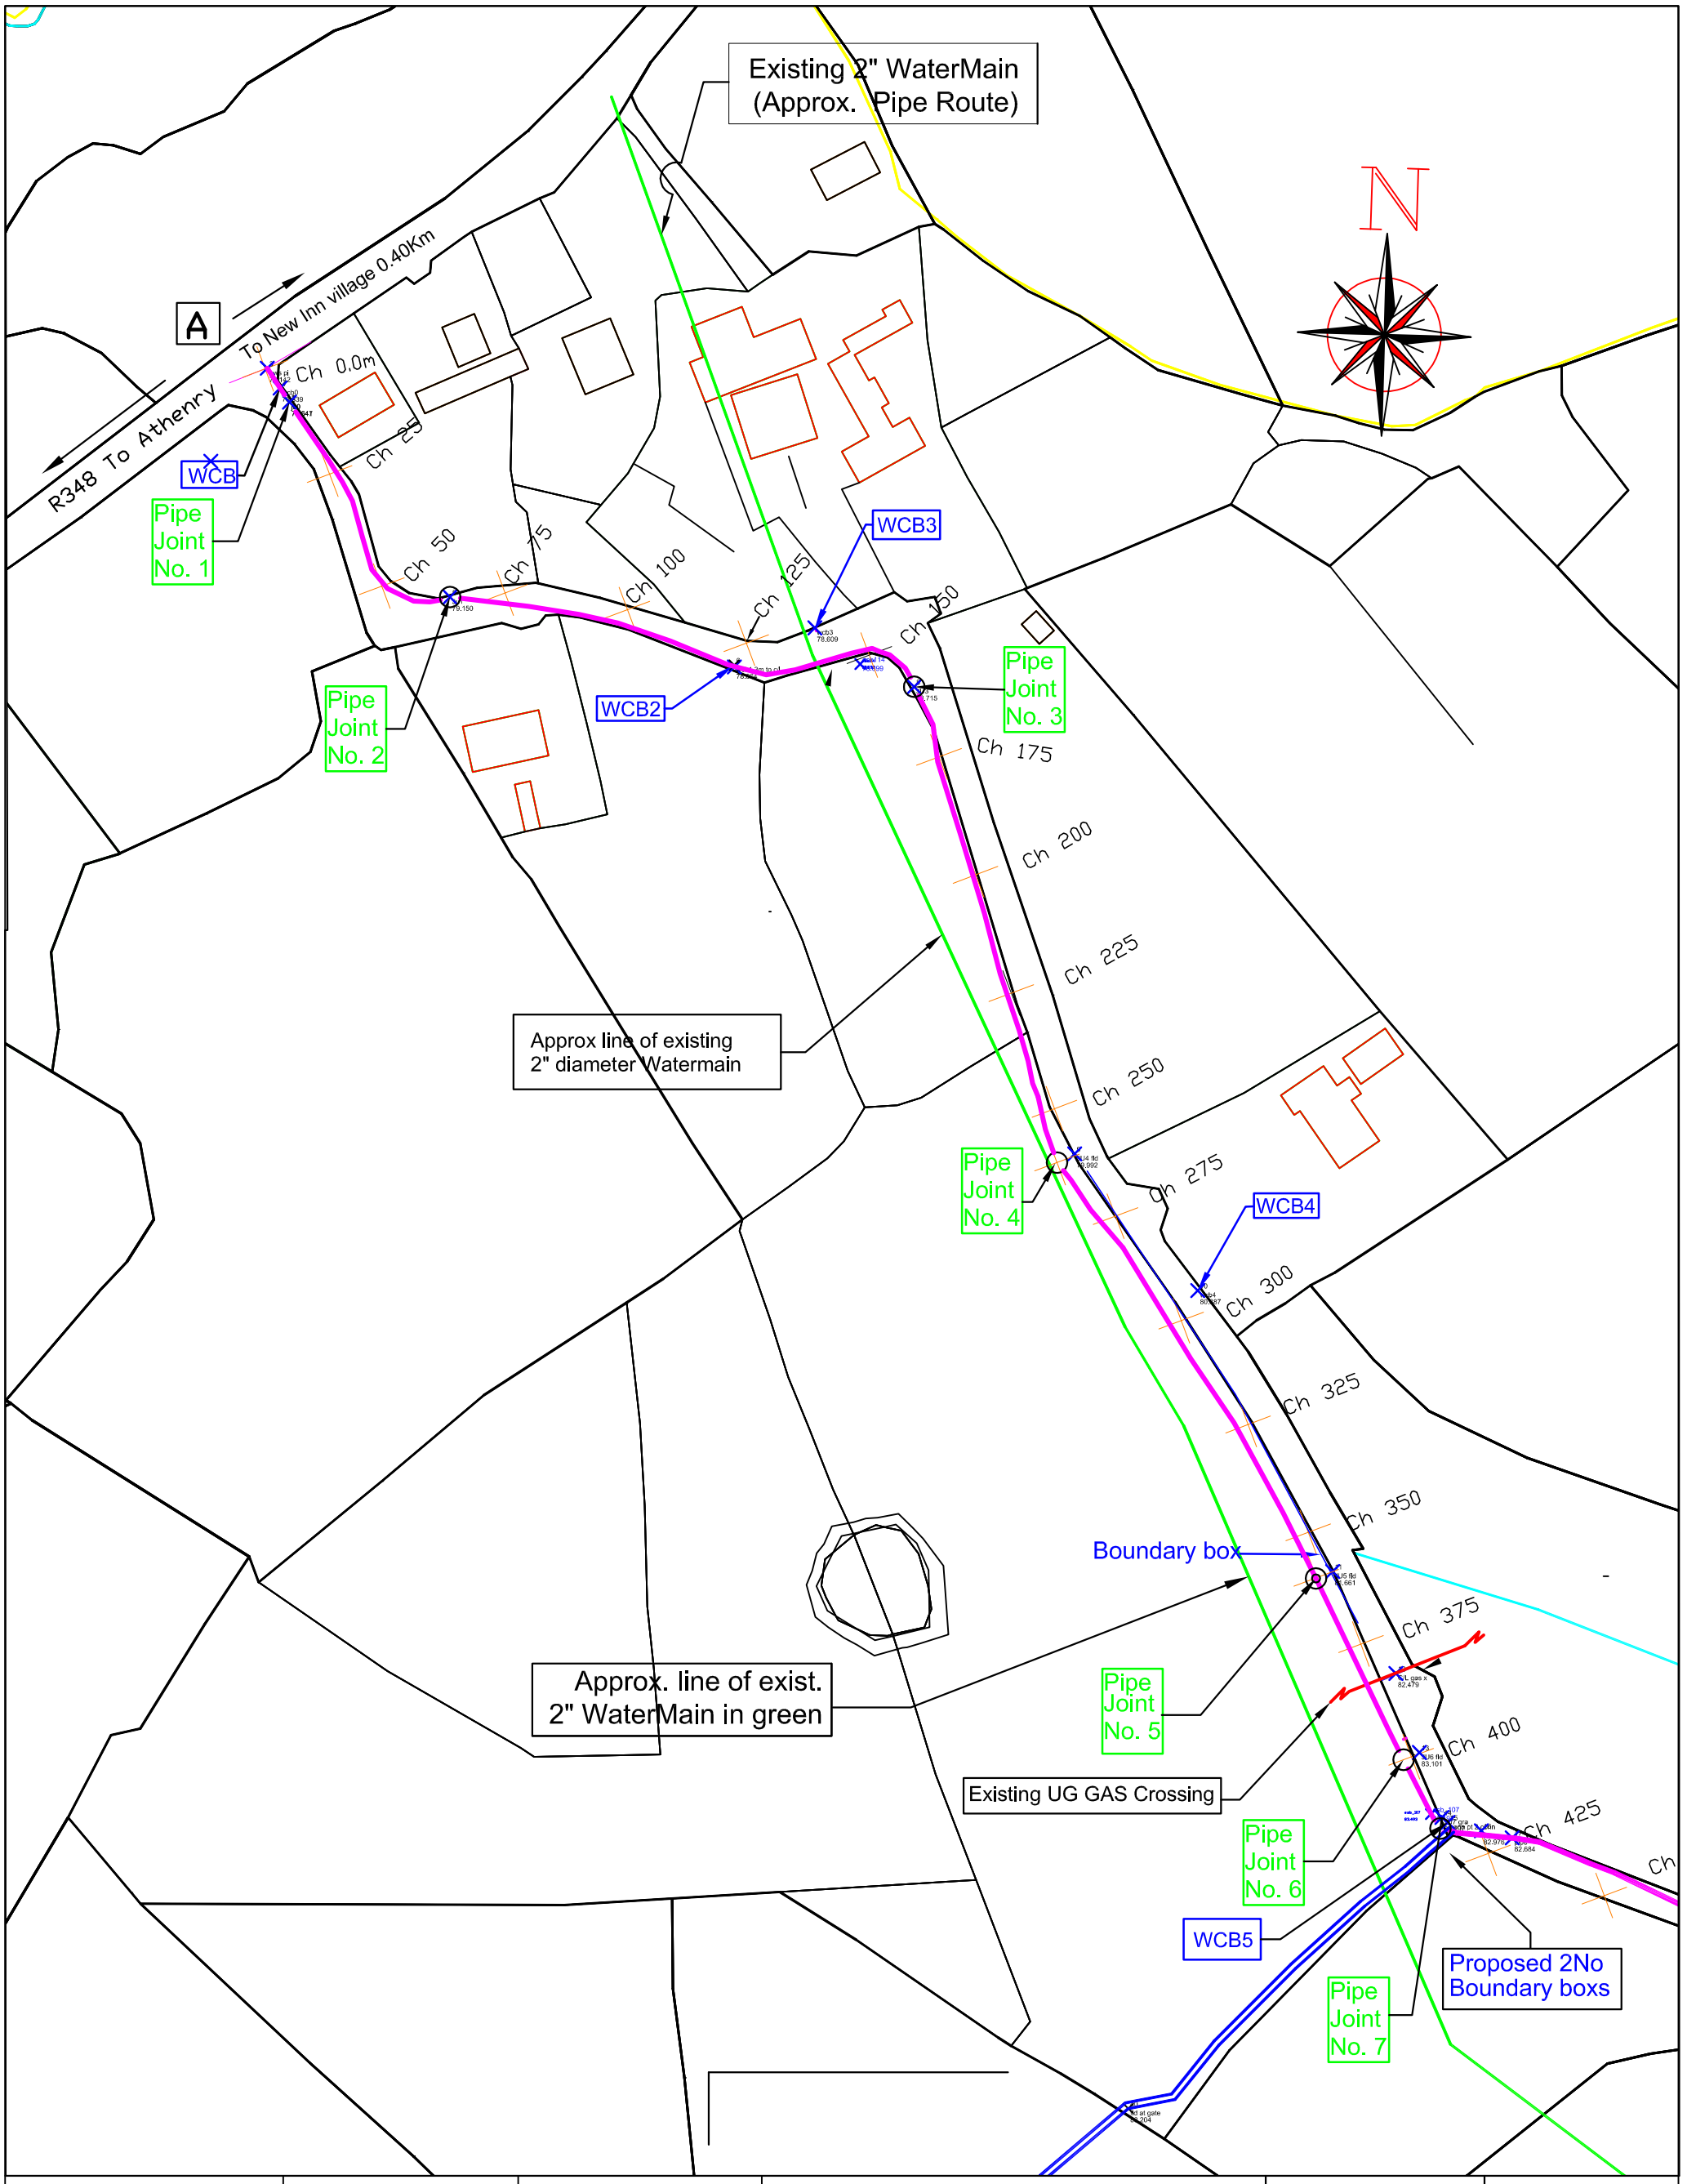


John Diskin & Associates
Consulting Engineers Ltd
Stradbally North
Clarinbridge
County Galway
Ph No 091- 796071; 0872257118
Email : john@johndiskin.ie

Use of any Ordnance Survey Map is Permitted Under Licence No's. CYAL50482695 and Galway Co. Council CYAL50510494

PROJECT

Upgrade to New Inn Group Water Scheme's Watermain in Corbane Townland Feb 2026

Legend

- Sections of 63mm PE watermain already laid
- Exist. New Inn gws Watermain in Corbane T/d
- Service Pipes
- WCB8 Exist. Consumer meter location

Drawing Title

Plan of Existing Empty watermains

Drg. No.
New Inn_Corbane 2026_3_A

John Diskin BE, M.I.E.I.

DATE: 29/05/ 2026

SCALE : 1/1250