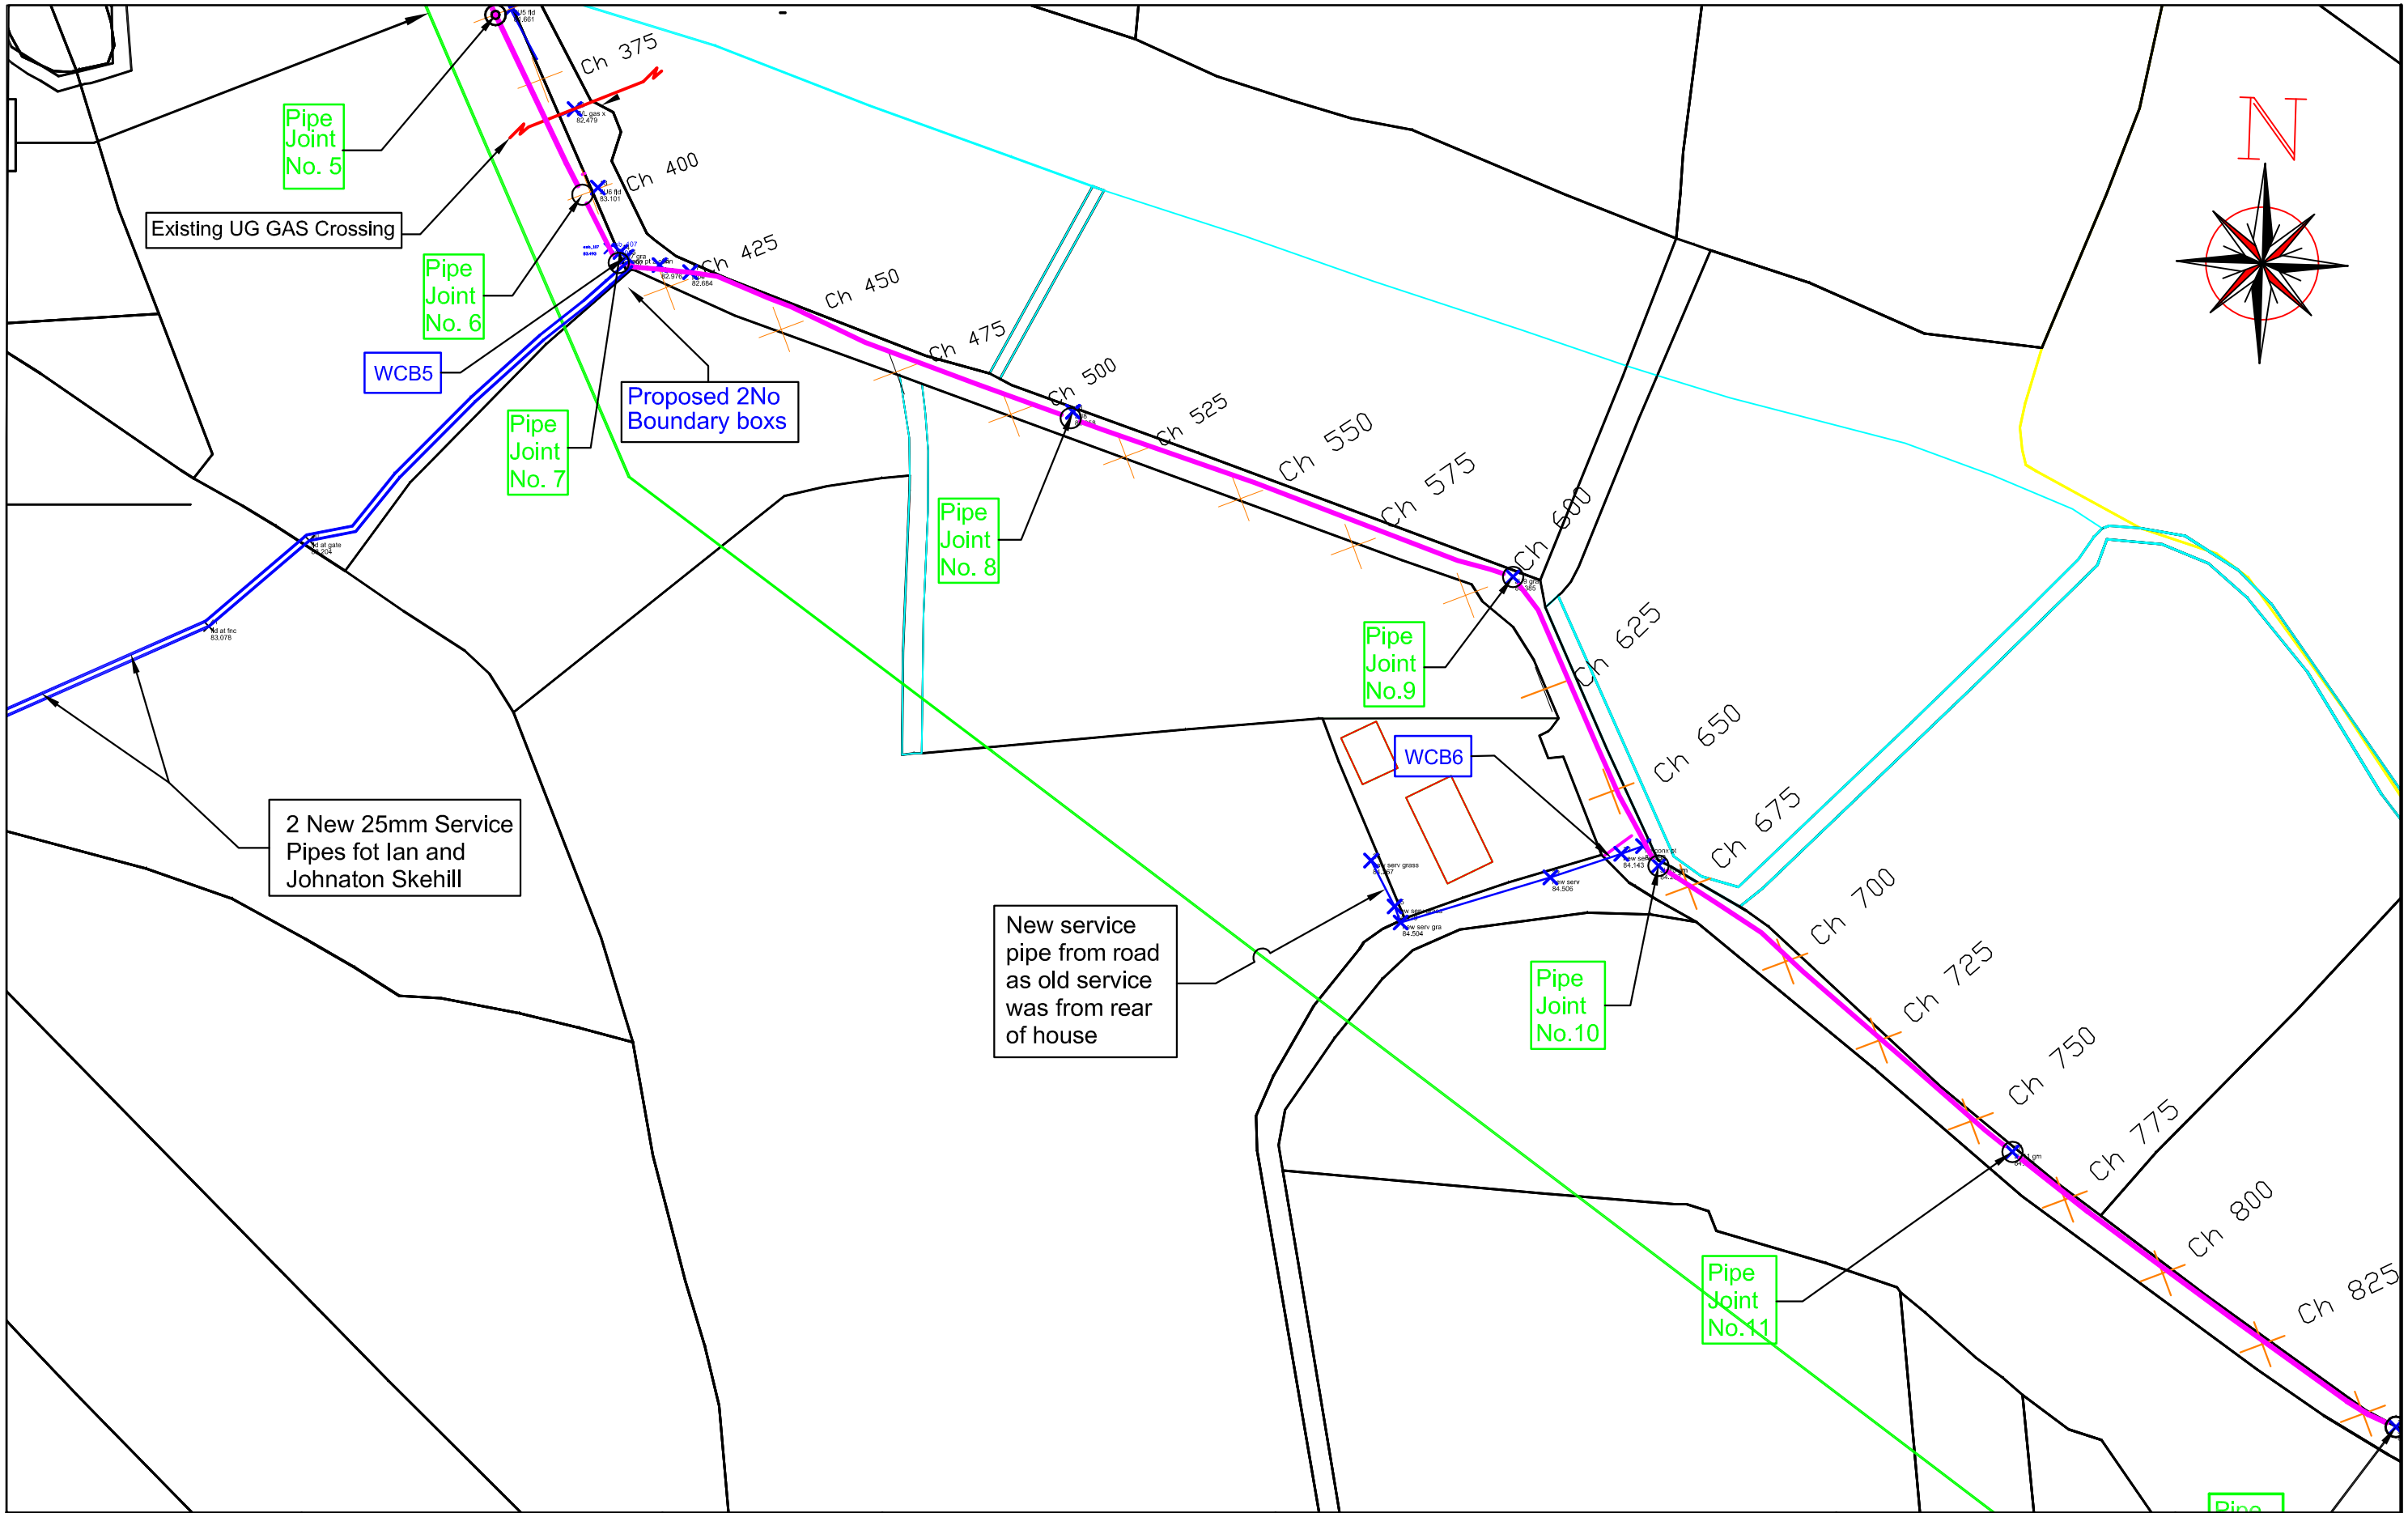


John Diskin & Associates Consulting Engineers Stradbally North Clarinbridge County Galway Ph No 091- 796071; 0872257118 Email : john@johndiskin.ie	PROJECT Proposed New Pipeline for The New Inn Group Water Scheme in Corbane Townland	DETAILS Plan Drg of Route of Proposed Pipe	USE OF THIS ORDNANCE SURVEY MAP IS PERMITTED UNDER OSI LICENCE CYAL50482695 and Galway Co Council Licence CYAL 50510494	LEGEND Approx. line of Existing 50mm Pipelines Section of Watermains already laid by Direction Drilling WCR Location of Exist. Consumer Meter	DRAWING TITLE Route of Proposed Pipeline DRAWING No: New Inn Corbane 2026_3_B	DRAWN BY John Diskin BE, M.I.E.I. Date: 29/05/2026 SCALE : 1/1250