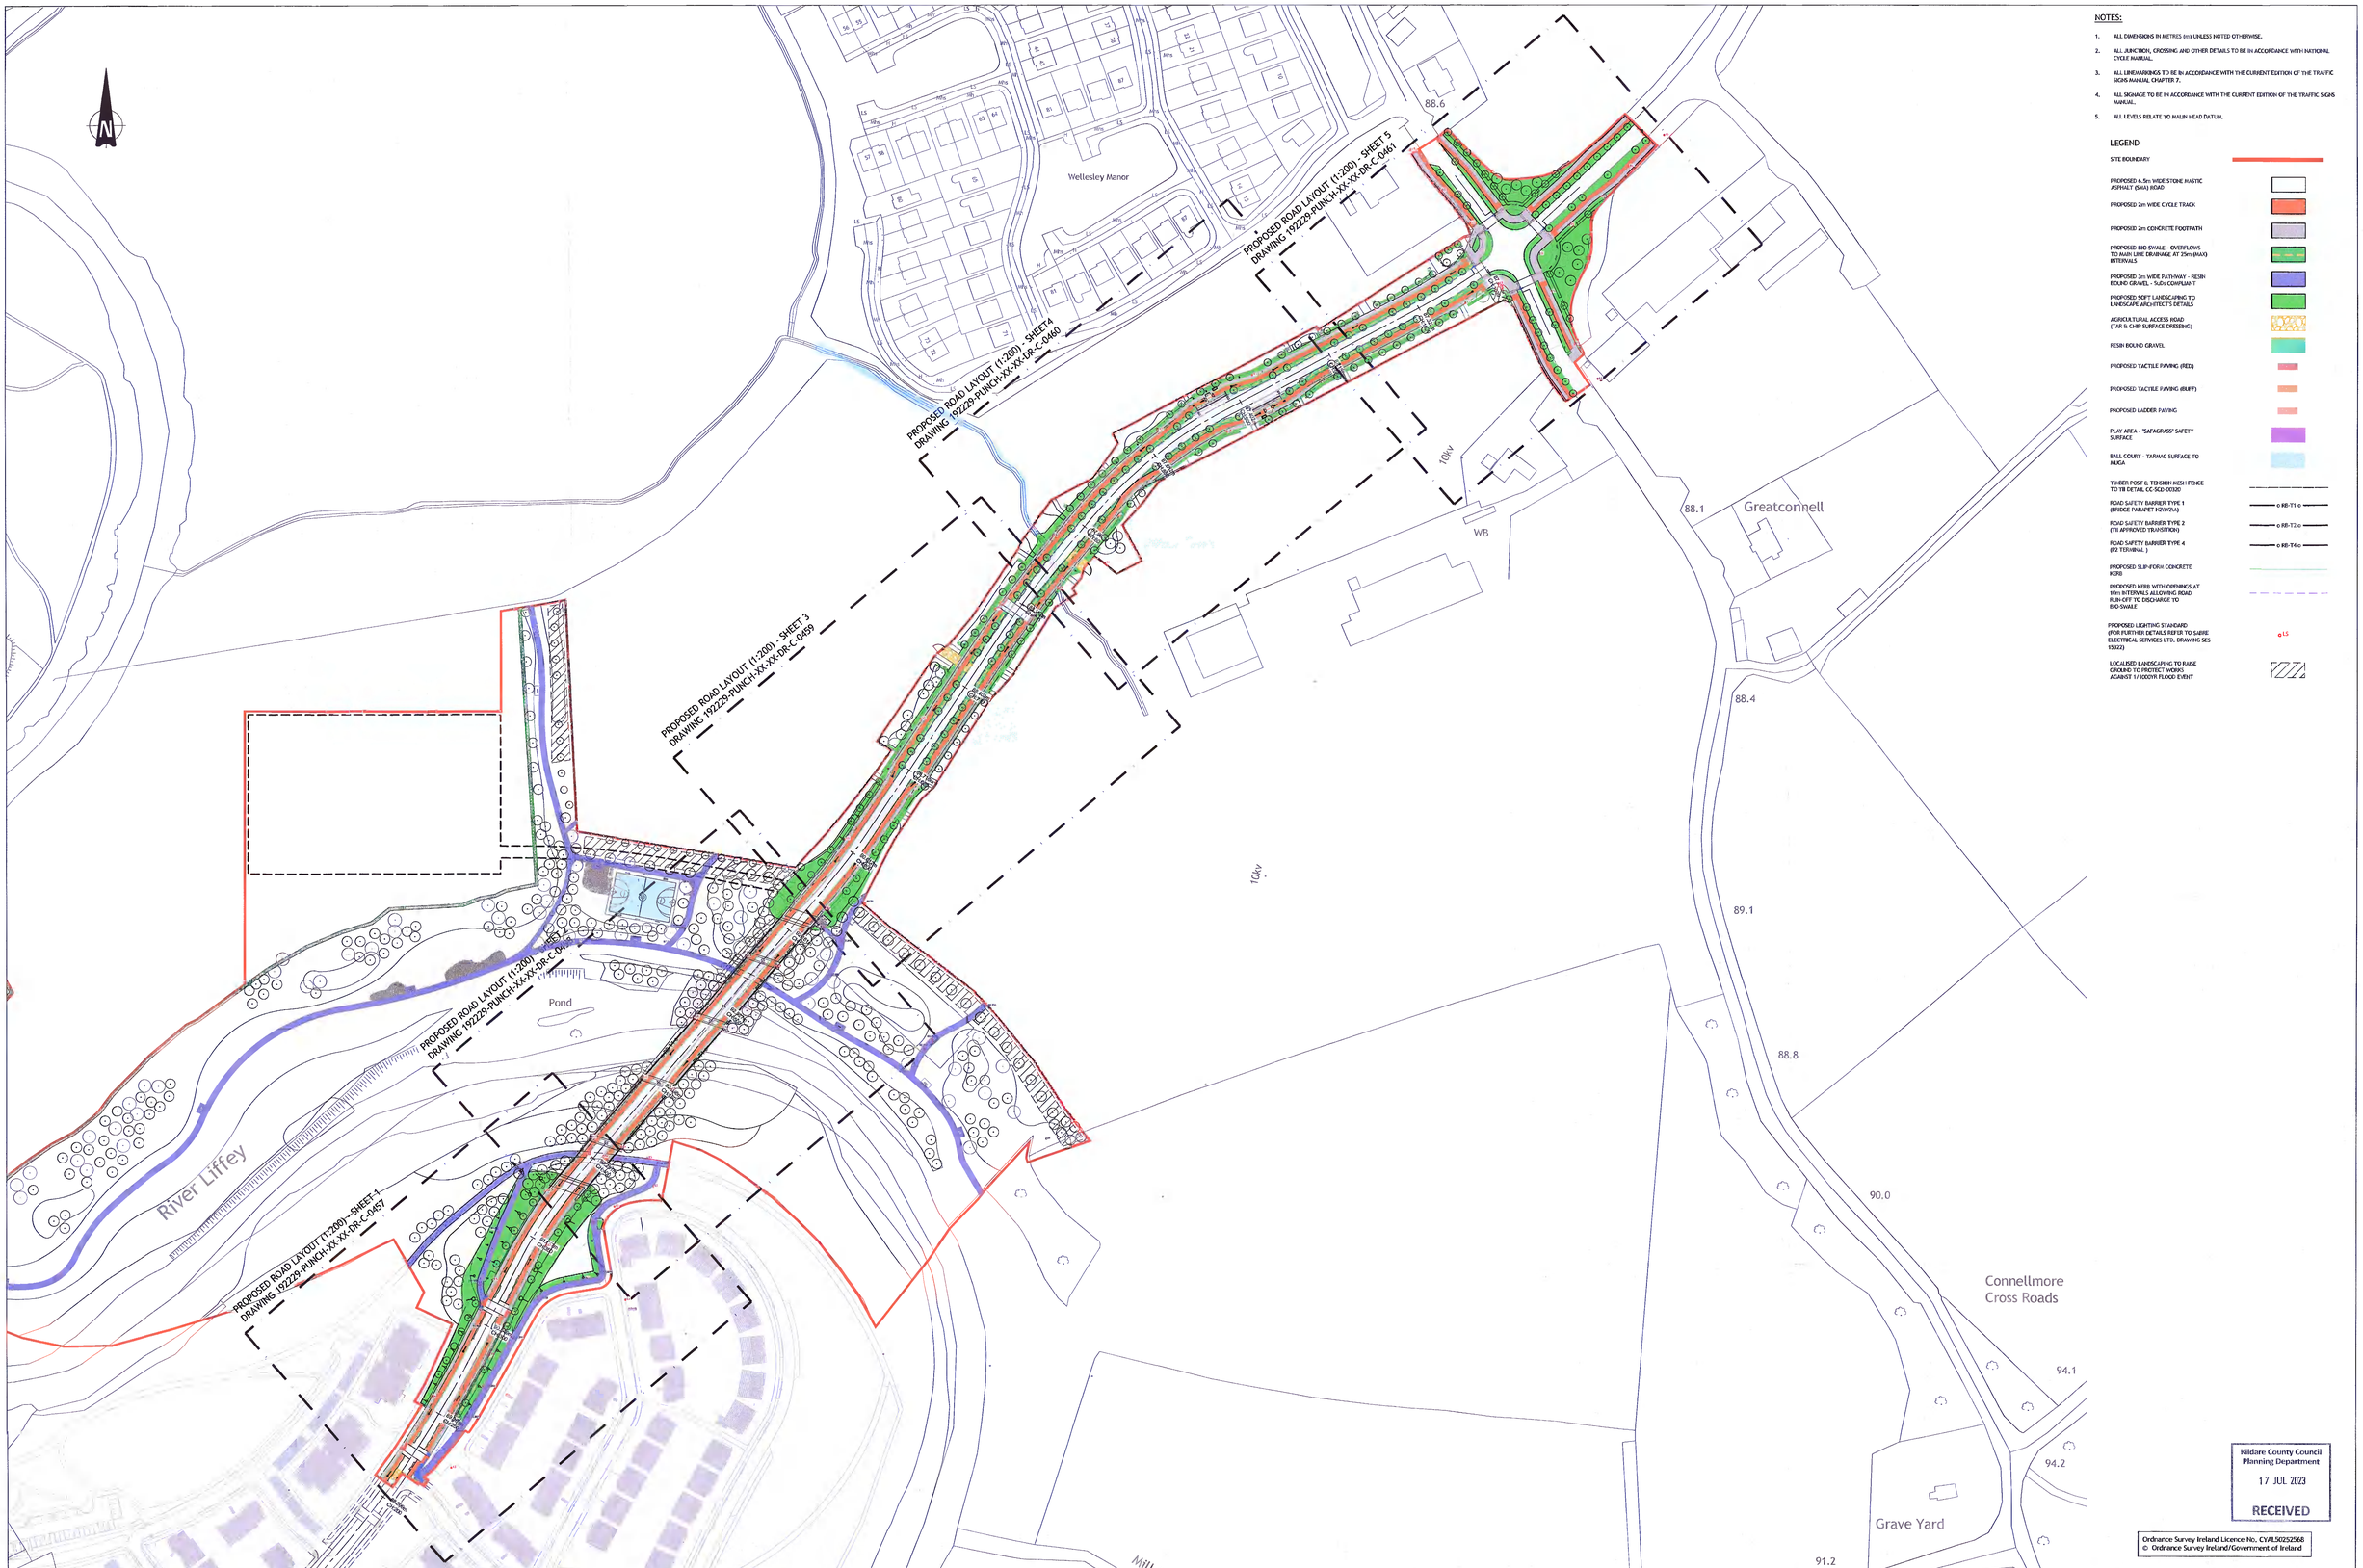


NOTES:

1. ALL DIMENSIONS IN METRES (m) UNLESS NOTED OTHERWISE.
2. ALL JUNCTION, CROSSING AND OTHER DETAILS TO BE IN ACCORDANCE WITH NATIONAL CYCLE MANUAL.
3. ALL LINEMARKINGS TO BE IN ACCORDANCE WITH THE CURRENT EDITION OF THE TRAFFIC SIGNS MANUAL CHAPTER 7.
4. ALL SIGNAGE TO BE IN ACCORDANCE WITH THE CURRENT EDITION OF THE TRAFFIC SIGNS MANUAL.
5. ALL LEVELS RELATE TO MALIN HEAD DATUM.

LEGEND

- SITE BOUNDARY
- PROPOSED 6.5m WIDE STONE MASTIC ASPHALT (SMA) ROAD
- PROPOSED 2m WIDE CYCLE TRACK
- PROPOSED 2m CONCRETE FOOTPATH
- PROPOSED BIO-SWALE - OVERFLOWS TO MAIN LINE DRAINAGE AT 25m (MAX) INTERVALS
- PROPOSED 3m WIDE PATHWAY - RESIN BOUND GRAVEL - SuDs COMPLIANT
- PROPOSED SOFT LANDSCAPING TO LANDSCAPE ARCHITECT'S DETAILS
- AGRICULTURAL ACCESS ROAD (TAR & CHIP SURFACE DRESSING)
- RESIN BOUND GRAVEL
- PROPOSED TACTILE PAVING (RED)
- PROPOSED TACTILE PAVING (BUFF)
- PROPOSED LADDER PAVING
- PLAY AREA - 'SAFAGRASS' SAFETY SURFACE
- BALL COURT - TARMAC SURFACE TO MUGA
- TIMBER POST & TERRAIN MESH FENCE TO TII DETAIL CC-SCD-00320
- ROAD SAFETY BARRIER TYPE 1 (BRIDGE PARAPET H2/W2/A) — o RB-T1 c
- ROAD SAFETY BARRIER TYPE 2 (TII APPROVED TRANSITION) — o RB-T2 c
- ROAD SAFETY BARRIER TYPE 4 (P2 TERMINAL) — o RB-T4 c
- PROPOSED SLIP-FORM CONCRETE KERB
- PROPOSED KERB WITH OPENINGS AT 10m INTERVALS ALLOWING ROAD RUN-OFF TO DISCHARGE TO BIO-SWALE
- PROPOSED LIGHTING STANDARD (FOR FURTHER DETAILS REFER TO SUIRE ELECTRICAL SERVICES LTD. DRAWING SES 15322) — o LS
- LOCALISED LANDSCAPING TO RAISE GROUND TO PROTECT WORKS AGAINST 1/1000YR FLOOD EVENT

Kildare County Council
Planning Department
17 JUL 2023
RECEIVED

Ordnance Survey Ireland Licence No. CYAL50252568
© Ordnance Survey Ireland/Government of Ireland

© PUNCH Consulting Engineers
This drawing and any design hereon is the copyright of the Consultants and must not be reproduced without their written consent.
All drawings remain the property of the Consultants.
Figured dimension only to be taken from this drawing.
Consultants to be informed immediately of any discrepancies before work proceeds.
COLOUR DRAWING

Rev.	Amendment	By	Date
C01	ISSUED FOR PLANNING	PJM	2022-12-16
C02	ISSUED FOR RFI	PJM	2023-06-06

Client: ASTON LTD.

PUNCH consulting engineers
Dublin | Limerick | Cork | Galway | Glasgow
Carnegie House Library Road, Dun Laoghaire, Co. Dublin, A96 C7W7
t +353 1 271 2200 | w punchconsulting.com

Project: NEWBRIDGE SOUTHERN OUTER ORBITAL ROAD & BRIDGE
Title: PROPOSED OVERALL ROAD LAYOUT (1:1000)

Drawn:	Date Started:	Technician Check:	Engineer Check:	Approved:
PJ Mulcahy	2022-11-14	PJM	SOC	LB

Project No.:	Issued For:	Drawing Status:
192229	192229-PUNCH-XX-XX-A0-C-0456	A0 (Planning)

Scale @ A0:	Document No.:	Revision No:
1:1000	192229-PUNCH-XX-XX-DR-C-0456	C02