Description:
==========
Digital Landscape Model (DLM)

Publisher / Source:
==========
Ordnance Survey Ireland (OSi)

Data Source / Reference:
==========
PRIME2

File Format:
==========
Autodesk AutoCAD (DWG_R2013)

File Name:
==========
v_50274025_1.dwg

Clip Extent / Area of Interest (AOI):
==========
LLX,LLY= 592853.9015,612479.4689
LRX,LRY= 593436.9015,612479.4689
ULX,ULY= 592853.9015,612909.4689
URX,URY= 593436.9015,612909.4689

Projection / Spatial Reference:
==========
Projection= IRENET95_Irish_Transverse_Mercator

Centre Point Coordinates:
==========
X,Y= 593145.4015,612694.4689

Reference Index:
==========
Map Series | Map Sheets
1:2,500 | 5615-C

Data Extraction Date:
==========
Date= 13-Jun-2022

Source Data Release:
==========
DCMLS Release V1.152.113

Product Version:
==========
Version= 1.4

License / Copyright
==========
Ordnance Survey Ireland 'Terms of Use' apply.
Please visit 'www.osi.ie/about/terms-conditions'.

© Ordnance Survey Ireland, 2022

Compiled and published by Ordnance Survey Ireland, Phoenix Park, Dublin 8, Ireland.

Unauthorised reproduction infringes Ordnance Survey Ireland and Government of Ireland copyright.

All rights reserved. No part of this publication may be copied, reproduced or transmitted in any form or by any means without the prior written permission of the copyright owners.

The representation on this map of a road, track or footpath is not evidence of the existence of a right of way.

Ordnance Survey maps never show legal property boundaries, nor do they show ownership of physical features.

© Suirbhéireacht Ordanáis Éireann, 2022


Arna thiomsú agus arna fhoilsiú ag Suirbhéireacht Ordanáis Éireann, Páirc an Fhionnuisce, Baile Átha Cliath 8, Éire.

Sáraíonn atáirgeadh neamhúdaraithe cóipcheart Shuirbhéireacht Ordanáis Éireann agus Rialtas na hÉireann.

Gach cead ar cosnamh. Ní ceadmhach aon chuid den fhoilseachán seo a chóipeáil, a atáirgeadh nó a tharchur in aon fhoirm ná ar aon bhealach gan cead i scríbhinn roimh ré ó úinéirí an chóipchirt.

Ní hionann bóthar, bealach nó cosán a bheith ar an léarscáil seo agus fianaise ar chead slí.

Ní thaispeánann léarscail de chuid Ordanáis Shuirbheireacht na hÉireann teorann phointí dleathúil de mhaoin riamh, ná úinéireacht de ghnéithe fhisiciúla.

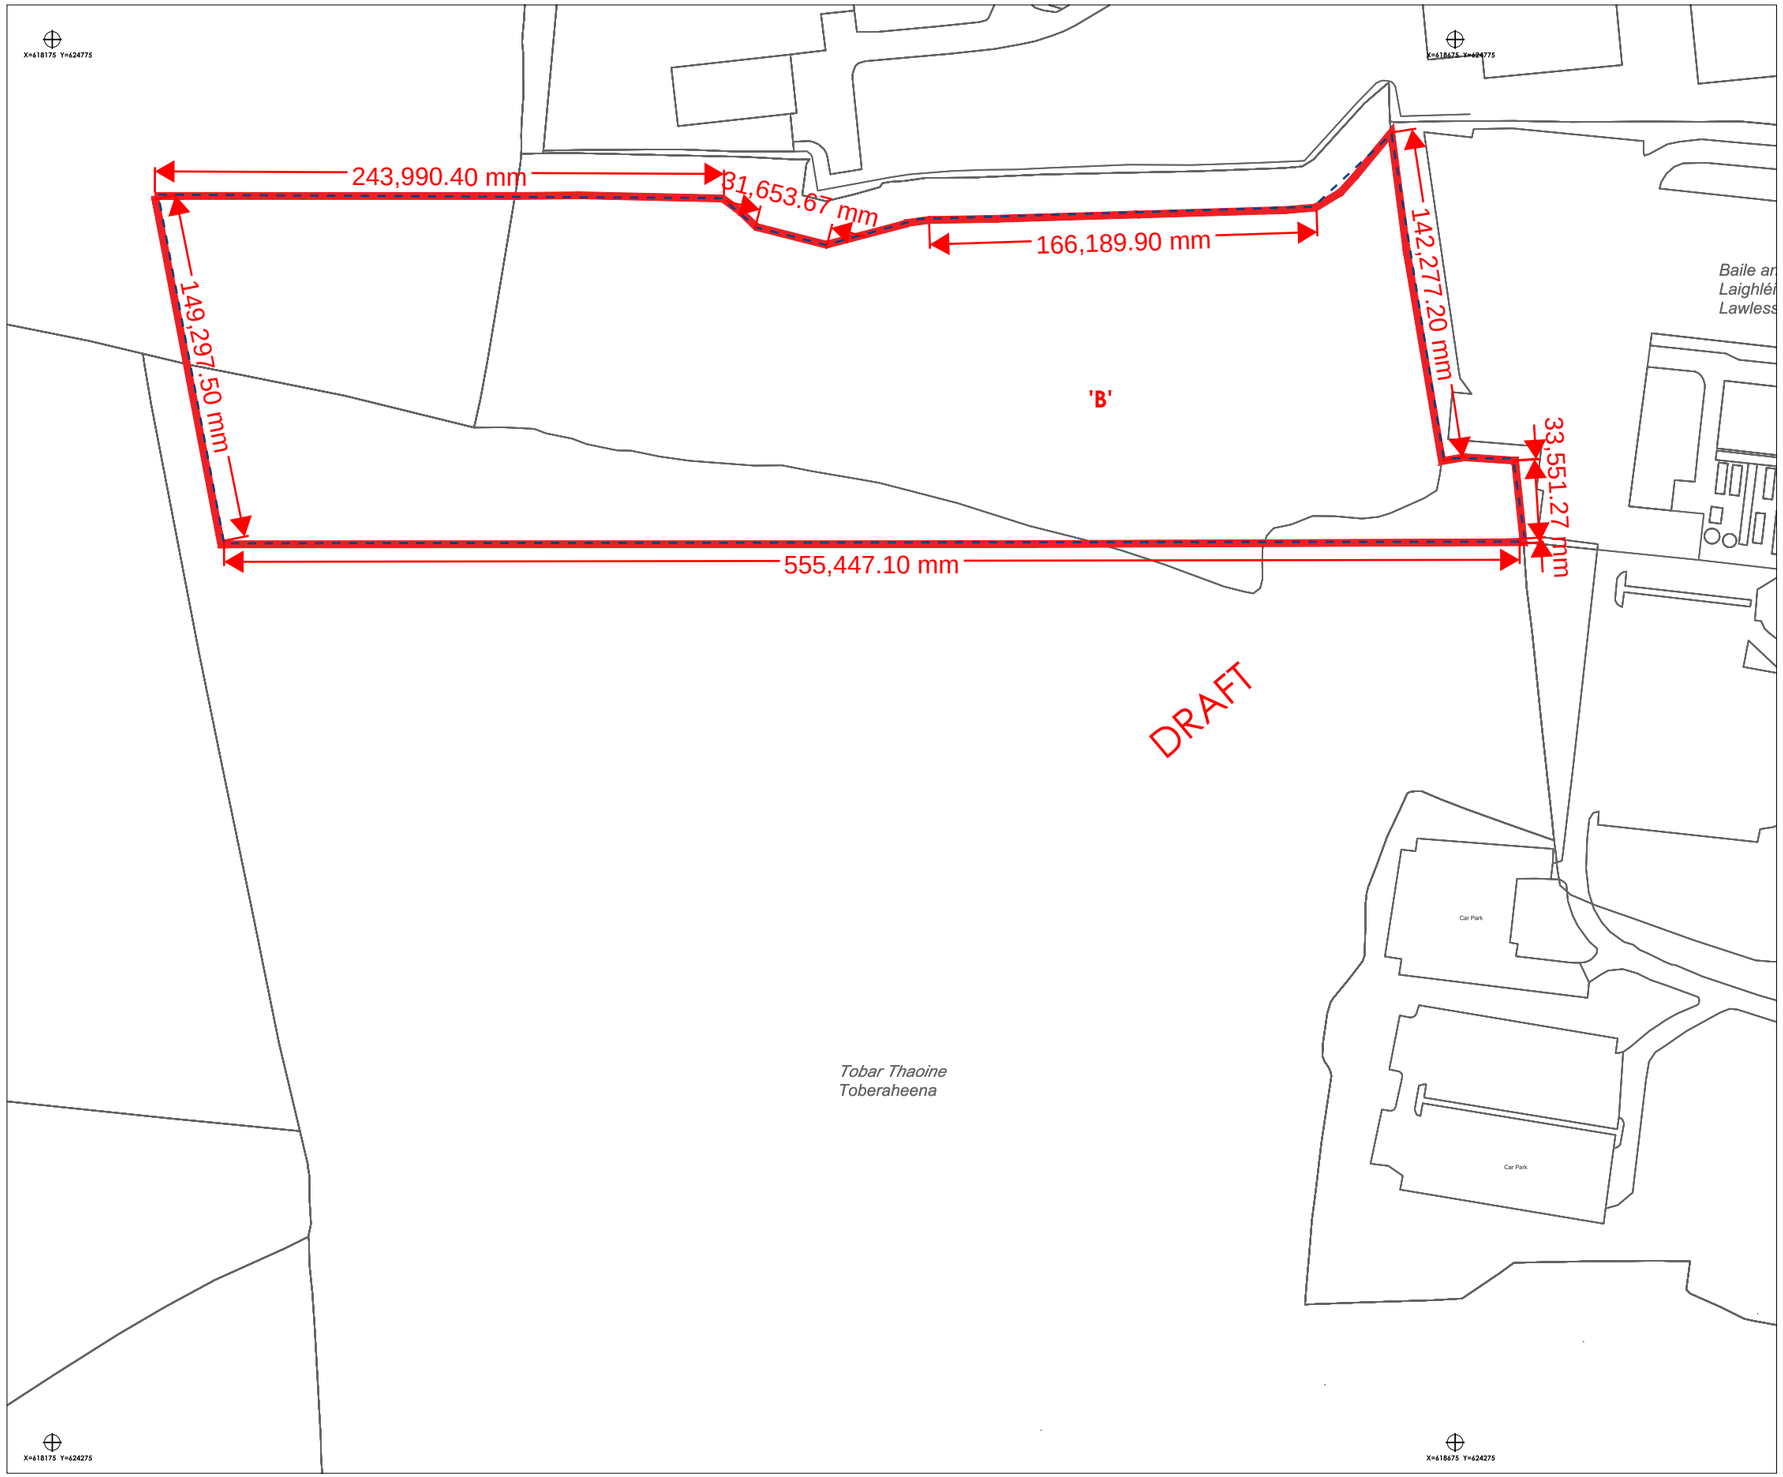

N

PLOT 'B' AREA EDGED RED = 5.39 HA / 13.32 Ac
Scale 1:2000

KENNETH HENNESSY FRIAI 92085

KENNETH HENNESSY
ARCHITECTS
www.kharchitects.ie

Anglesea Street,
Clonmel, Co. Tipperary
tel: 052 6128966
email: info@kharchitect