

NOTES

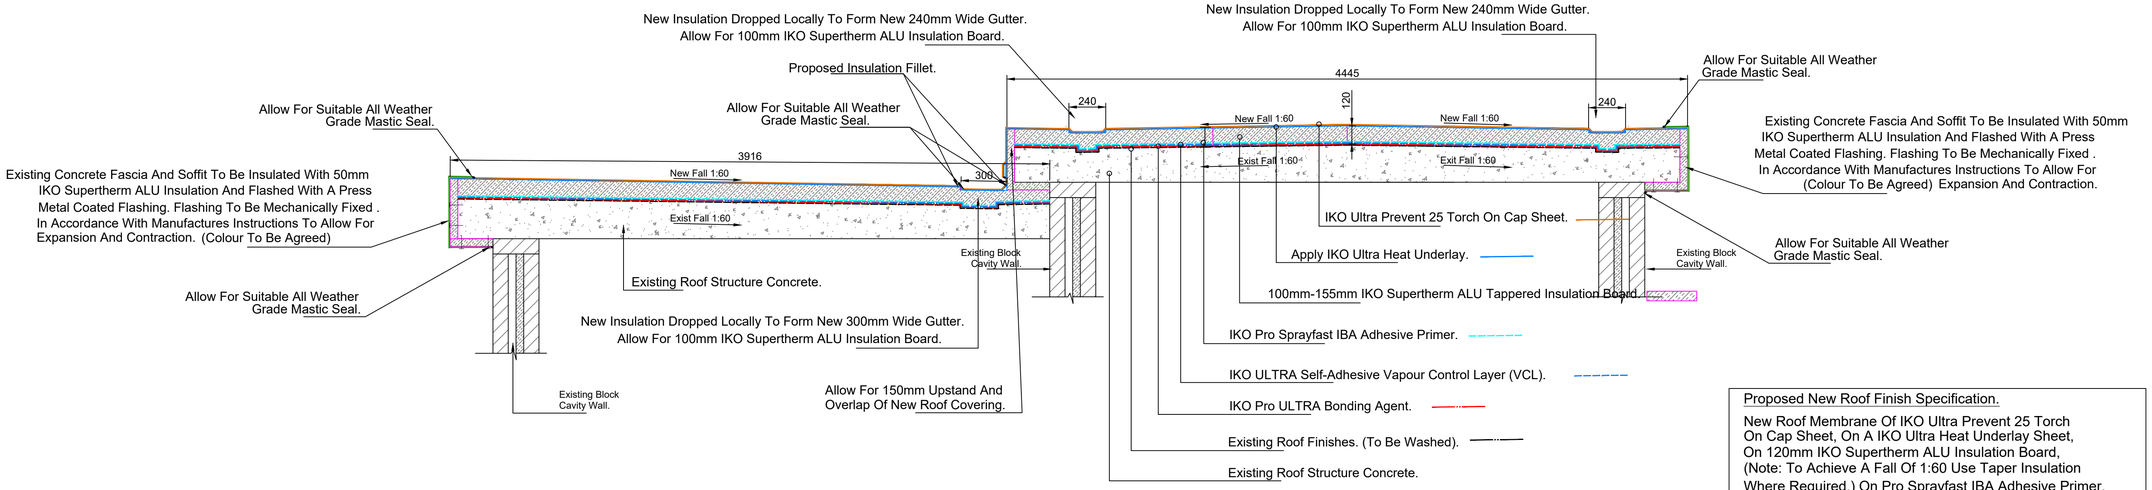


ROOF I.D 03 & 04 CROSS SECTION 'C'-'C' SHOWING NEW ROOF FINISHES.
(See Drawing 05)
(Scale 1:20)

Proposed New Roof Finish Specification.

New Roof Membrane Of IKO Ultra Prevent 25 Torch On Cap Sheet, On A IKO Ultra Heat Underlay Sheet, On 120mm IKO Supertherm ALU Insulation Board, (Note: To Achieve A Fall Of 1:60 Use Taper Insulation Where Required.) On Pro Sprayfast IBA Adhesive Primer, On A IKO ULTRA Self-Adhesive Vapour Control Layer (VCL). On A IKO Pro ULTRA Bonding Agent, All Laid On The Existing Roof Finishes That Should Be Washed And Dryed, Including Dust Free Prio To Any Roof Finishes Application.

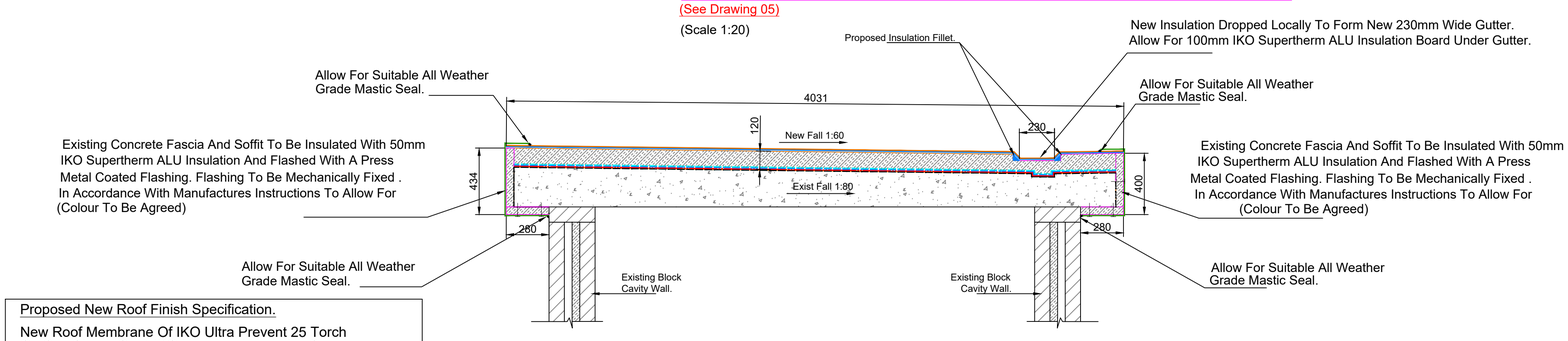

ROOF I.D 04, CROSS SECTION 'B'-'B' SHOWING NEW ROOF FINISHES.
(See Drawing 05)
(Scale 1:20)

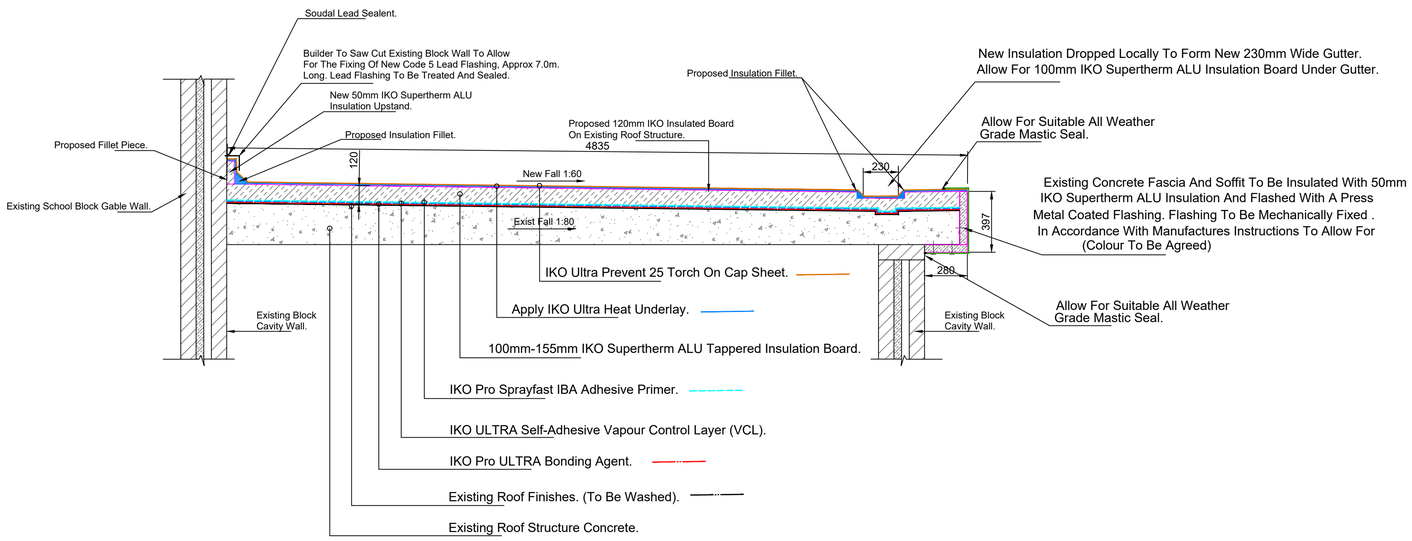

ROOF I.D 03 CROSS SECTION 'D'-'D SHOWING NEW ROOF FINISHES.
(See Drawing 05)
(Scale 1:20)

Rev.	Description	By	Date
C	For Tender	EM	30.10.26
B	Stage 2B Approval	EM	10.08.26
A	For Tender	EM	13/03/26

The copyright of this drawing is vested in the Engineers and it must not be copied or reproduced without their written concent. Figured dimensions only should be taken from this drawing. All Contractors must visit the site and must be responsible for taking and checking all dimensions that relate to this work.

PMCG CONSULTING ENGINEERS
72 Main Street
Macroom, Co. Cork
026 24123
pat@pmcgcork.ie

Client
SCOIL PADRE PIO-(Churchfield)

Project
UPGRADE OF EXISTING ROOFS.

Drawing
ROOF CROSS SECTIONS SHOWING NEW INSULATEDD ROOF MAKEUP.

Scale	Drawn By	Checked By
SHOWN @ A1	EM	PC

Job No.	Drawing No.	Issue
26001	02	C