

NOTES

Proposed New Roof Finish Specification.
New Roof Membrane Of IKO Ultra Prevent 25 Torch On Cap Sheet, On A IKO Ultra Heat Underlay Sheet, On 120mm IKO Supertherm ALU Insulation Board, (Note: To Achieve A Fall Of 1:60 Use Taper Insulation Where Required.) On Pro Sprayfast IBA Adhesive Primer, On A IKO ULTRA Self-Adhesive Vapour Control Layer (VCL). On A IKO Pro ULTRA Bonding Agent, All Laid On The Existing Roof Finishes That Should Be Washed And Dryed, Including Dust Free Prio To Any Roof Finishes Application.

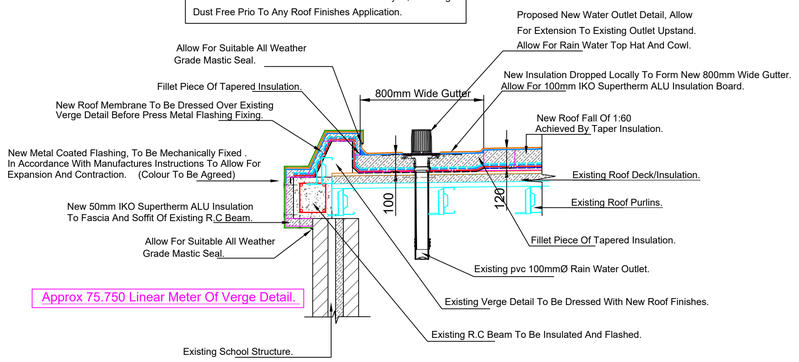


Approx 75.750 Linear Meter Of Verge Detail.

I.D 01 PARAPET EDGE DETAIL 'A' FOR ROOF I.D '01' .
(Scale 1:20)

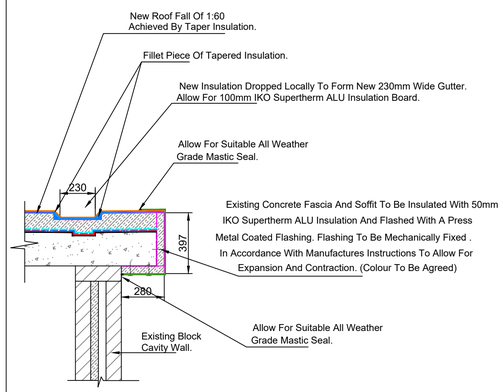


PARAPET EDGE DETAIL 'B' FOR ROOF I.D '02' , '03', '04', '05' & '06'.
(Scale 1:20)

Approx 2.0m Linear Meter Of Upstand Detail.

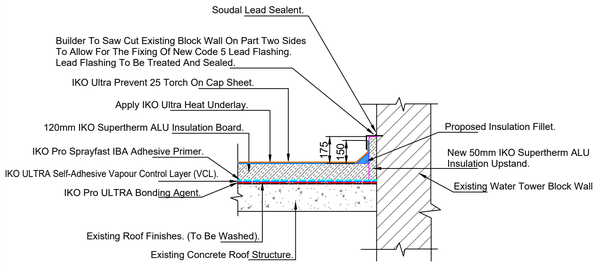


I.D 04 FLASHING DETAIL 'B' FOR ROOF I.D '04' TO EXISTING OLD WATER TOWER GABLE WALLS.
(Scale 1:20)


Approx 8.8m Linear Meter Of Expansion Detail.

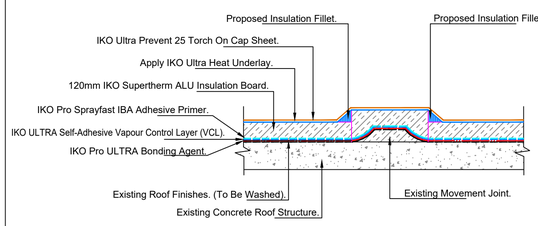


EXPANSION JOINT DETAIL 'C' ON ROOFS I.D '04', '03'-'05' & '05'-'06'.
(Scale 1:20)

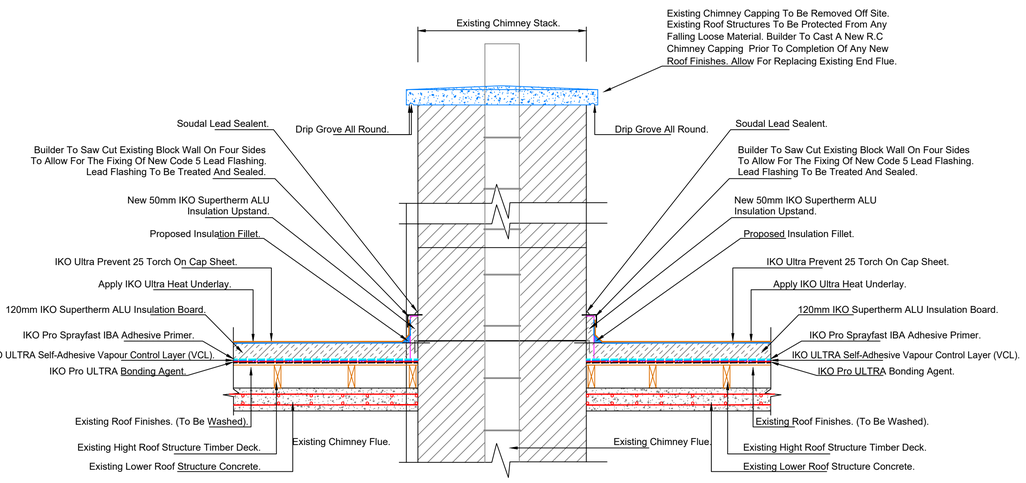


I.D 02 FLASHING DETAIL 'D' AROUND EXISTING CHIMNEY STACK ON ROOF I.D 02.
(Scale 1:20)

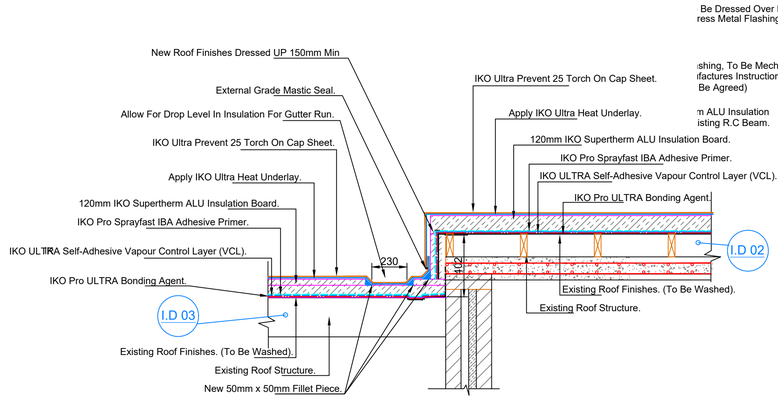

EDGE DETAIL 'E' BETWEEN ROOFS I.D '02' AND '03'.
(Scale 1:20)

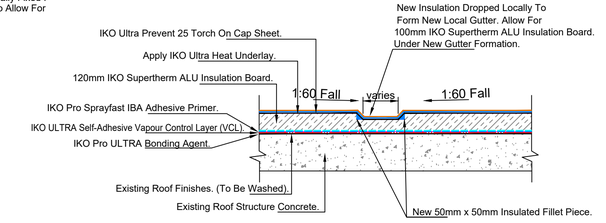


TYPICAL NARROW GUTTER DETAIL.
(Scale 1:20)

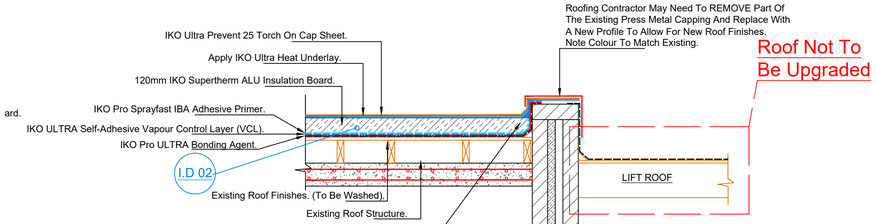

FLASHING DETAIL 'F' BETWEEN ROOF I.D. 02 AND LIFT SHAFT AND STAIRS ROOF.
(Scale 1:20)

Proposed New Roof Finish Specification.
New Roof Membrane Of IKO Ultra Prevent 25 Torch On Cap Sheet, On A IKO Ultra Heat Underlay Sheet, On 120mm IKO Supertherm ALU Insulation Board, (Note: To Achieve A Fall Of 1:60 Use Taper Insulation Where Required.) On Pro Sprayfast IBA Adhesive Primer, On A IKO ULTRA Self-Adhesive Vapour Control Layer (VCL). On A IKO Pro ULTRA Bonding Agent, All Laid On The Existing Roof Finishes That Should Be Washed And Dryed, Including Dust Free Prio To Any Roof Finishes Application.

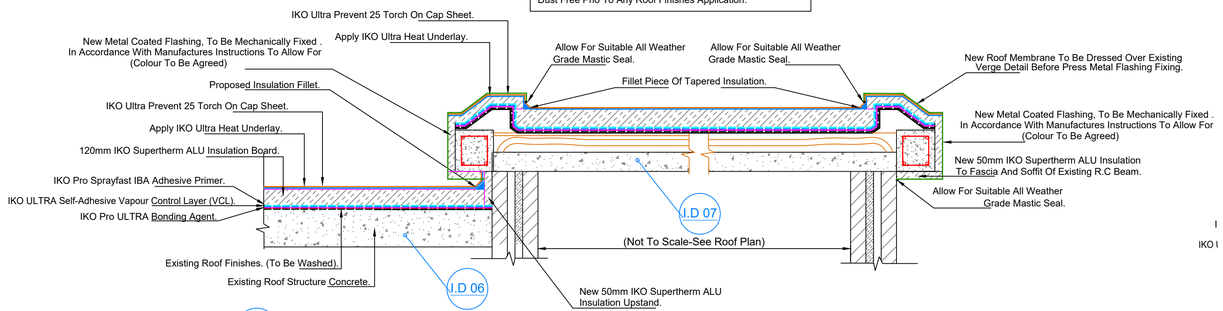

I.D 06 FLASHING DETAIL 'G' BETWEEN ROOF I.D 06 & I.D 07 INCLUDING CROSS SECTION 'F'.
(Scale 1:20)

Rev.	Description	By	Date
C	For Tender	EM	30.10.26
B	Stage 2B Approval	EM	10.08.26
A	For Tender	EM	13/03/26

The copyright of this drawing is vested in the Engineers and it must not be copied or reproduced without their written concent. Figured dimensions only should be taken from this drawing. All Contractors must visit the site and must be responsible for taking and checking all dimensions that relate to this work.

PMCG CONSULTING ENGINEERS
72 Main Street
Macroom, Co. Cork
026 24123
pat@pmcgcork.ie

Client
SCOIL PADRE PIO-(Churchfield)

Project
UPGRADE OF EXISTING ROOFS.

Drawing
PROPOSED ROOF DETAILS.

Scale	Drawn By	Checked By
SHOWN @ A1	EM	PC

Job No.	Drawing No.	Issue
26001	03	C