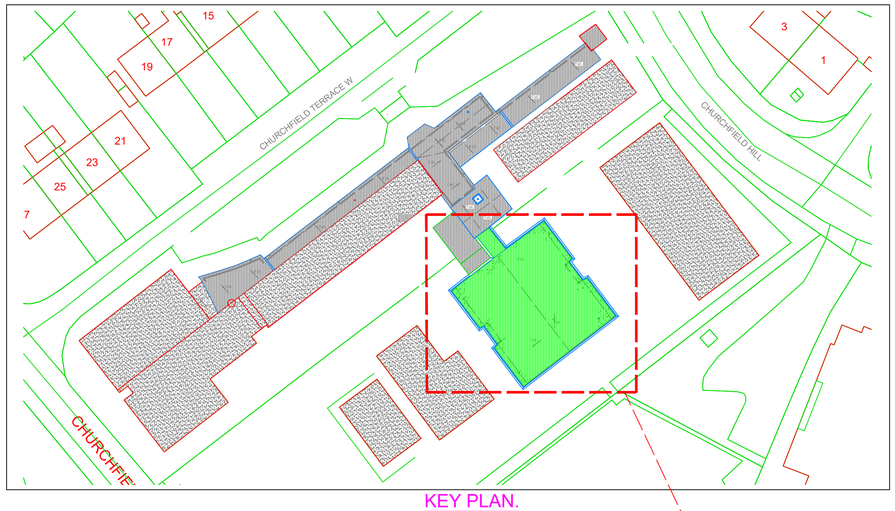



KEY PLAN.
Scale: N.T.S


N
W E
S

## Legend:

Existing Roof I.D No, 01 Roof Finishes To Be Upgraded.= 373.0msq

Proposed Eaves Detail 'A' Approx 79.0m Linear.

NOTES

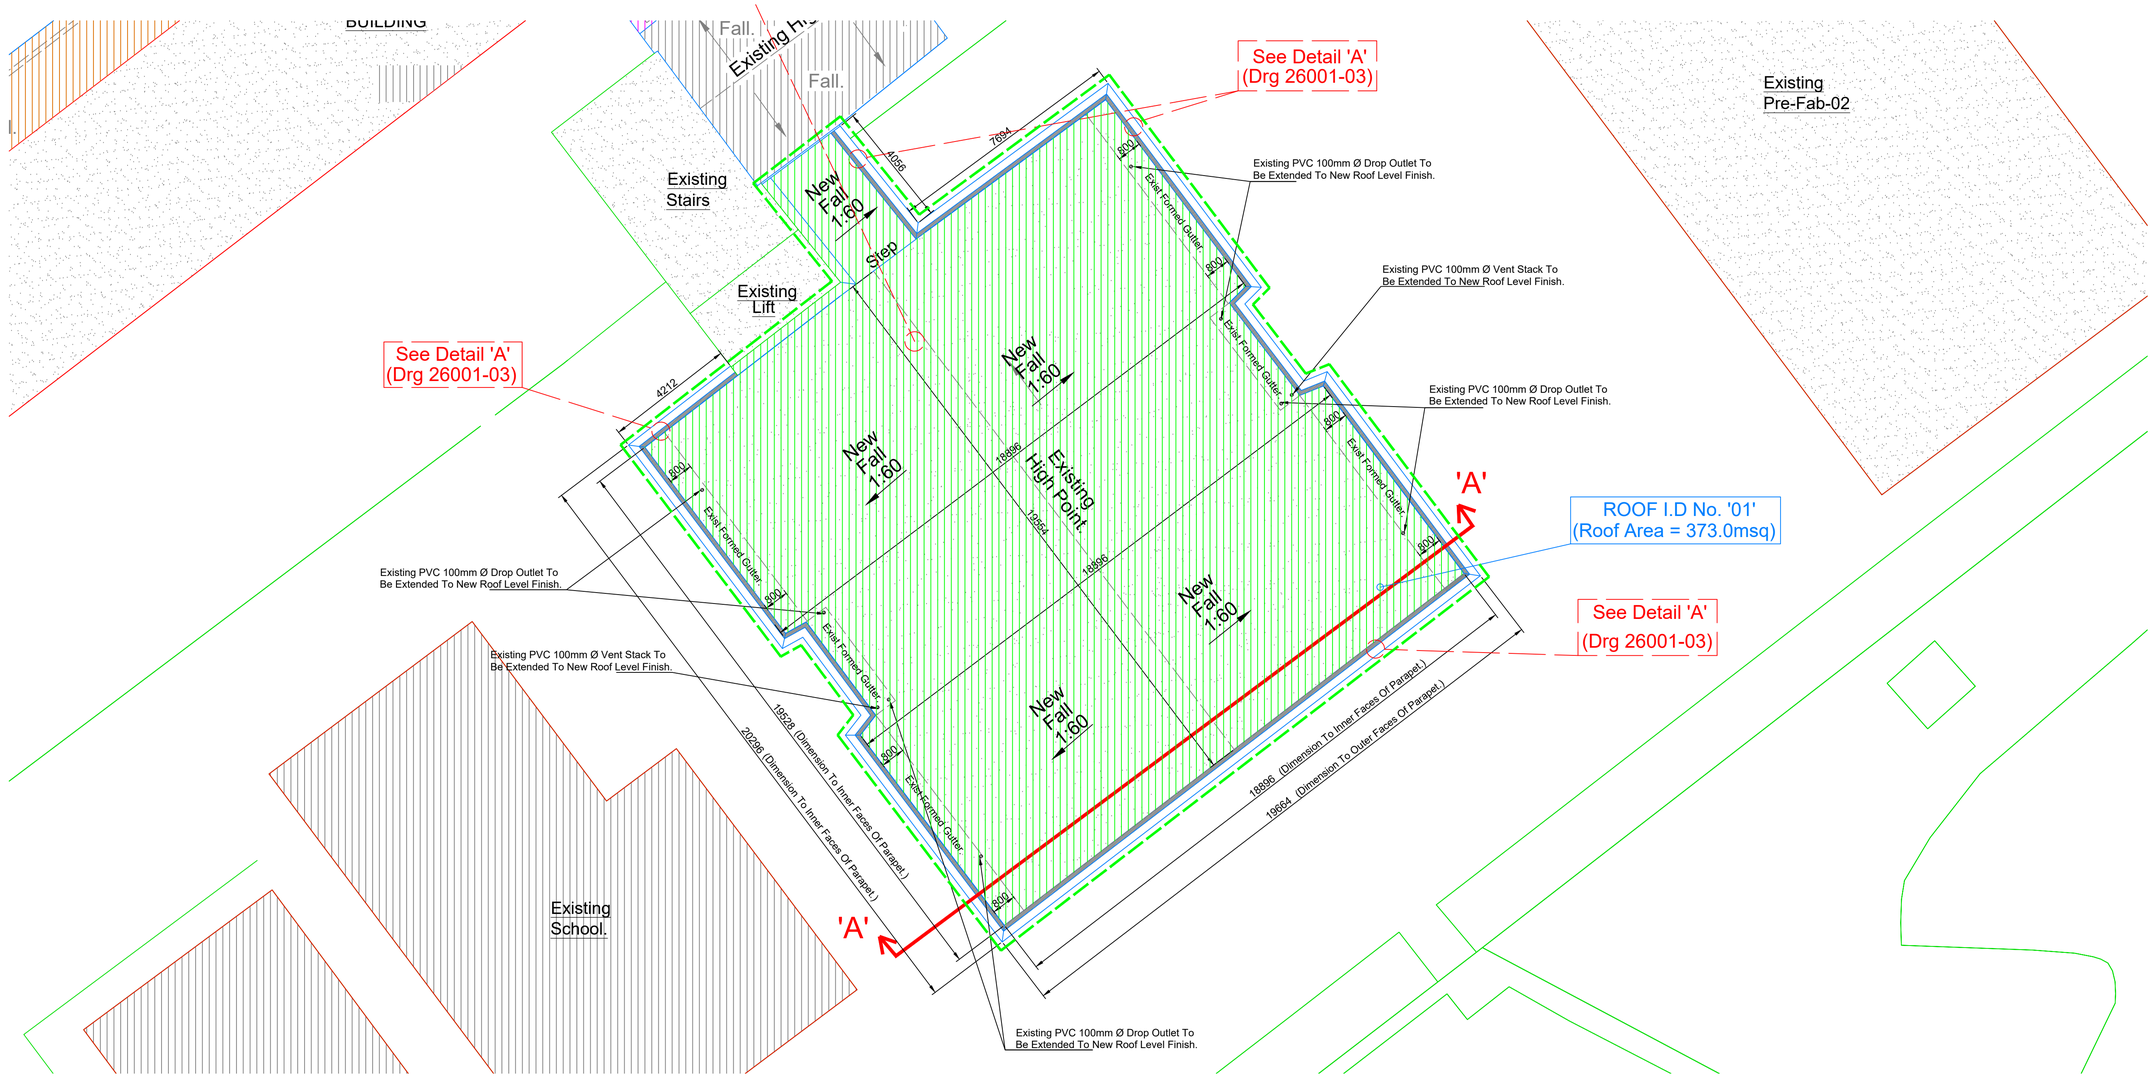


EXISTING ROOF LAYOUT PLAN (I.D No. 01).
Scale: 1:100

| Rev. | Description | By | Date |
|---|---|---|---|
| B | For Tender | EM | 30.10.26 |
| A | Stage 2B Approval | EM | 10.08.26 |

The copyright of this drawing is vested in the Engineers and it must not be copied or reproduced without their written concent. Figured dimensions only should be taken from this drawing. All Contractors must visit the site and must be responsible for taking and checking all dimensions that relate to this work.

PMCG CONSULTING ENGINEERS
77 Main Street
Macroom, Co. Cork
026 24123
pat@pmcgcork.ie

Client
SCOIL PADRE PIO-(Churchfield)

Project
UPGRADE OF EXISTING ROOFS.

Drawing
EXISTING ROOF LAYOUT PLAN OF ROOF I.D No. 01

| Scale | Drawn By | Checked By |
|---|---|---|
| 1:100 @ A1 | EM | PC |

| Job No. | Drawing No. | Issue |
|---|---|---|
| 26001 | 04 | B |