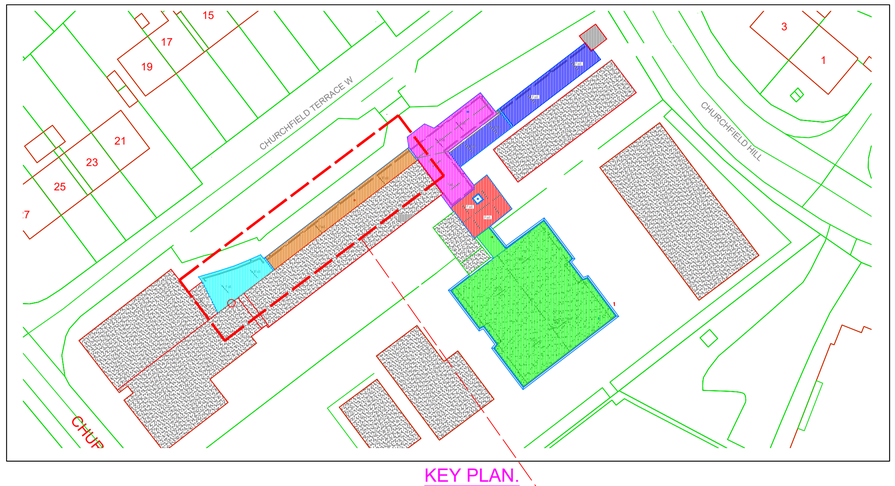


KEY PLAN.
Scale: N.T.S

N
W E
S

Legend:

- Existing Roof I.D No, 05 Roof Finishes To Be Upgraded.= 73.15msq
- Existing Roof I.D No, 06 Roof Finishes To Be Upgraded.= 52.15msq
- Proposed Eaves Detail 'B' Approx 41.0m Linear.

NOTES

CHURCHFIELD

See Detail 'C'
(Drg 26001-03)

ROOF I.D No. '05'
(Roof Area = 73.15msq)

ROOF I.D No. '06'
(Roof Area = 52.15msq)

See Detail 'C'
(Drg 26001-03)

See Detail 'G'
(Drg 26001-03)

29779
2600
2600
10740
3301
8683

New Fall 1:60

Fall.

OLD SCHOOL BUILDING

OLD SCHOOL BUILDING

STORE

OTHER SCHOOL ROOF.

PRE-FAB-01

Existing Chimney

Existing High Point.

Existing Stairs

Existing Lift

Step

Existing High Point.

EXISTING ROOF LAYOUT PLANS - (I.D No. 05) & (I.D No. 06).
Scale: 1:100

Rev.	Description	By	Date
B	For Tender	EM	30.10.26
A	Stage 2B Approval	EM	10.08.26

The copyright of this drawing is vested in the Engineers and it must not be copied or reproduced without their written concent. Figured dimensions only should be taken from this drawing. All Contractors must visit the site and must be responsible for taking and checking all dimensions that relate to this work.

PMCG CONSULTING ENGINEERS
77 Main Street
Macroom, Co. Cork
026 24123
pat@pmcgcork.ie

Client
SCOIL PADRE PIO-(Churchfield)

Project
UPGRADE OF EXISTING ROOFS.

Drawing
EXISTING ROOF LAYOUT PLAN OF ROOF I.D No. 05 & 06.

Scale	Drawn By	Checked By
1:100 @ A1	EM	PC

Job No.	Drawing No.	Issue
26001	06	B