
Legend:

Site Bounded In Red

Proposed Builders Compound (location subject to site visit)

NOTES

N
W E
S

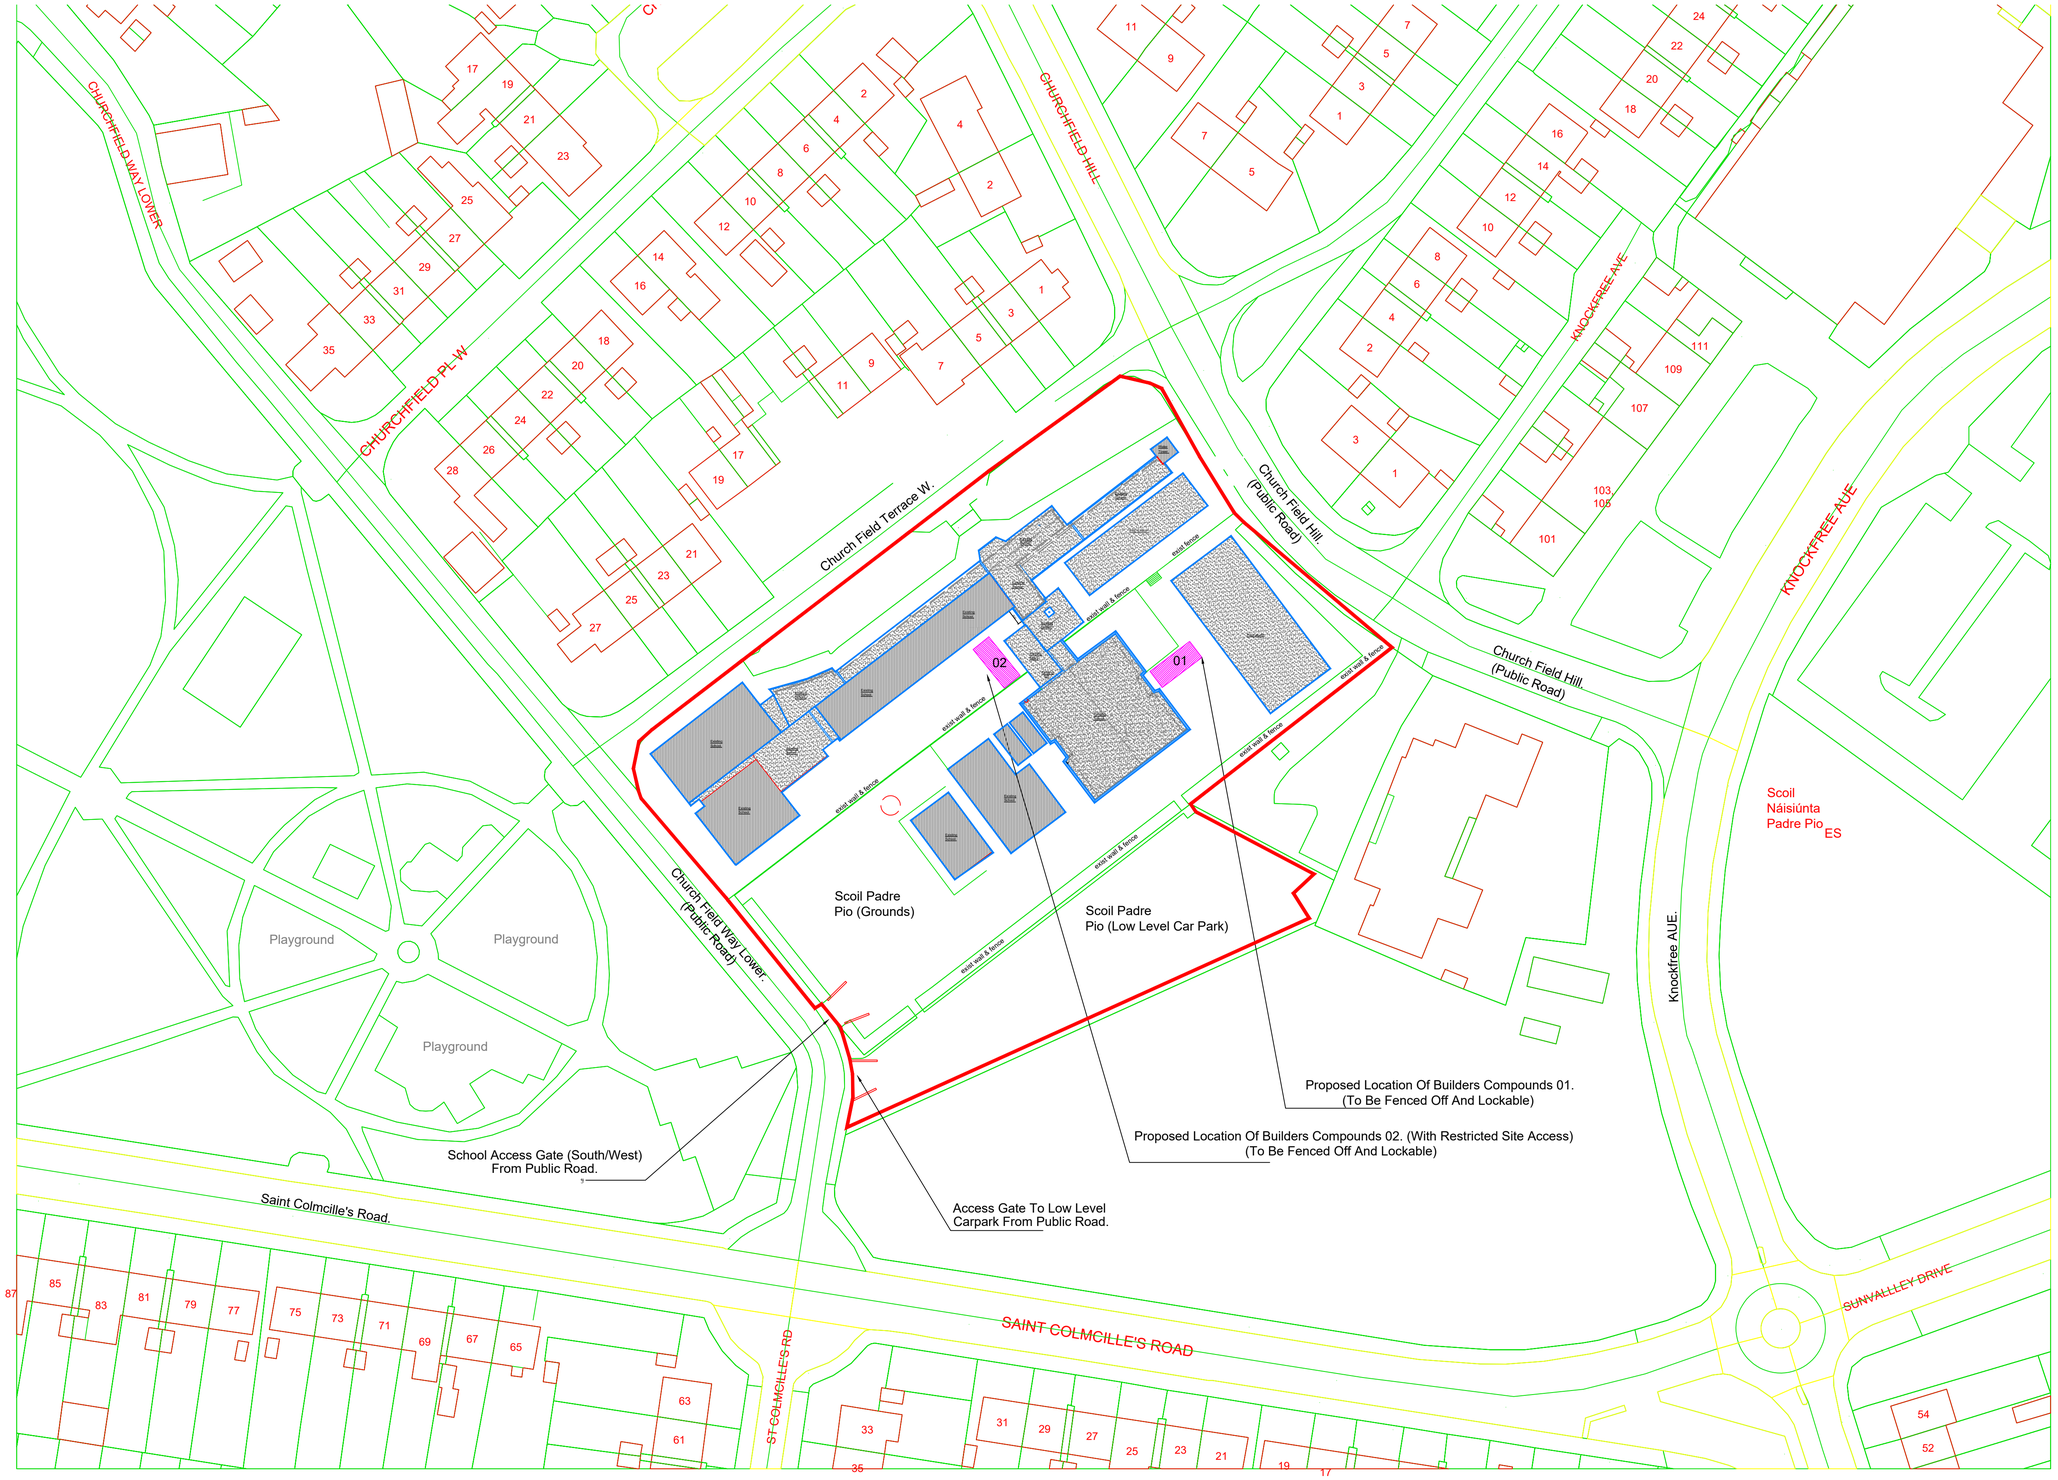

EXISTING SITE LAYOUT PLAN. (Eircode T23DH24)

Scale: 1:500

Rev.	Description	By	Date
A	For Tender	EM	30/10/26

The copyright of this drawing is vested in the Engineers and it must not be copied or reproduced without their written concent. Figured dimensions only should be taken from this drawing. All Contractors must visit the site and must be responsible for taking and checking all dimensions that relate to this work.

PMCG CONSULTING ENGINEERS
77 Main Street
Macroom, Co. Cork
026 24123
pat@pmcgcork.ie

Client: SCOIL PADRE PIO-(Churchfield)

Project: UPGRADE OF EXISTING ROOFS.

Drawing: SITE LOCATION/LAYOUT.

Scale	Drawn By	Checked By
1:125 @ A1	EM	PC

Job No.	Drawing No.	Issue
26001	10	A