
A3

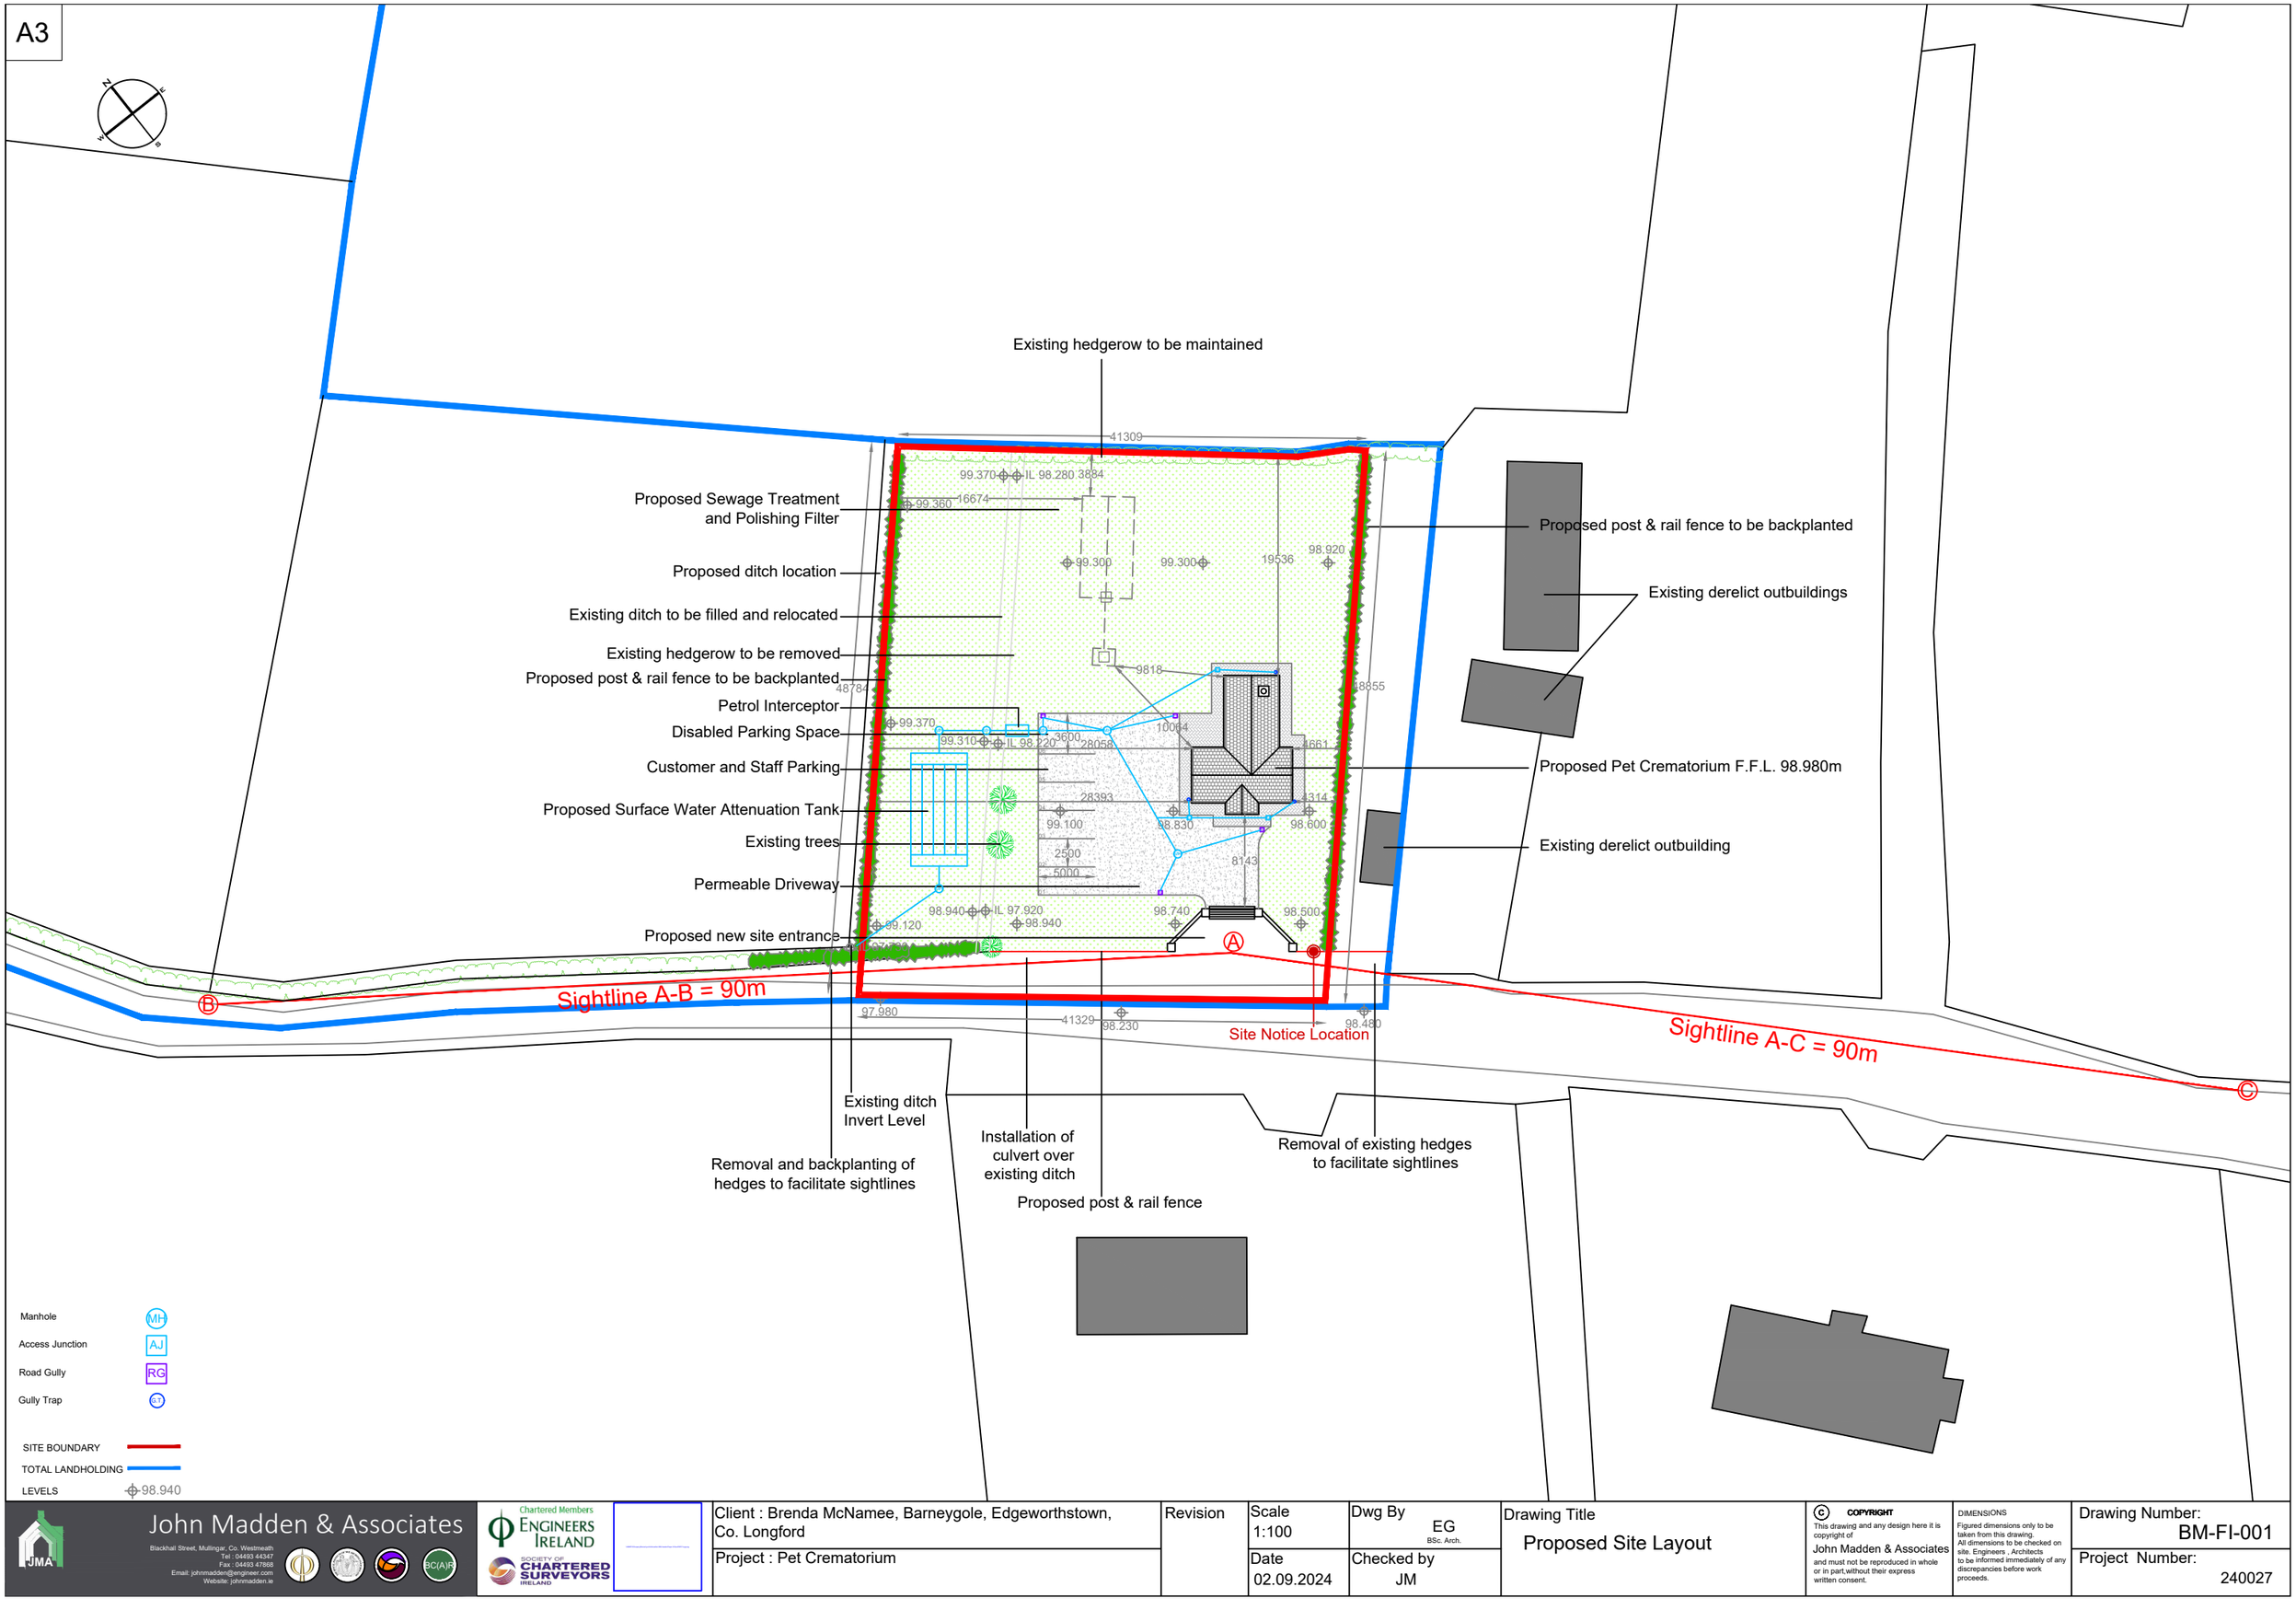

John Madden & Associates
Blackhall Street, Mullingar, Co. Westmeath
Tel : 04493 44347
Fax : 04493 47868
Email: johnmadden@engineer.com
Website: johnmadden.ie
Chartered Members Engineers Ireland
Society of Chartered Surveyors Ireland

Client : Brenda McNamee, Barneygole, Edgeworthstown, Co. Longford

Project : Pet Crematorium

Revision

Scale 1:100

Date 02.09.2024

Dwg By EG BSc. Arch.

Checked by JM

Drawing Title
Proposed Site Layout

© COPYRIGHT
This drawing and any design here it is copyright of John Madden & Associates and must not be reproduced in whole or in part,without their express written consent.

DIMENSIONS
Figured dimensions only to be taken from this drawing.
All dimensions to be checked on site. Engineers , Architects to be informed immediately of any discrepancies before work proceeds.

Drawing Number: BM-FI-001

Project Number: 240027