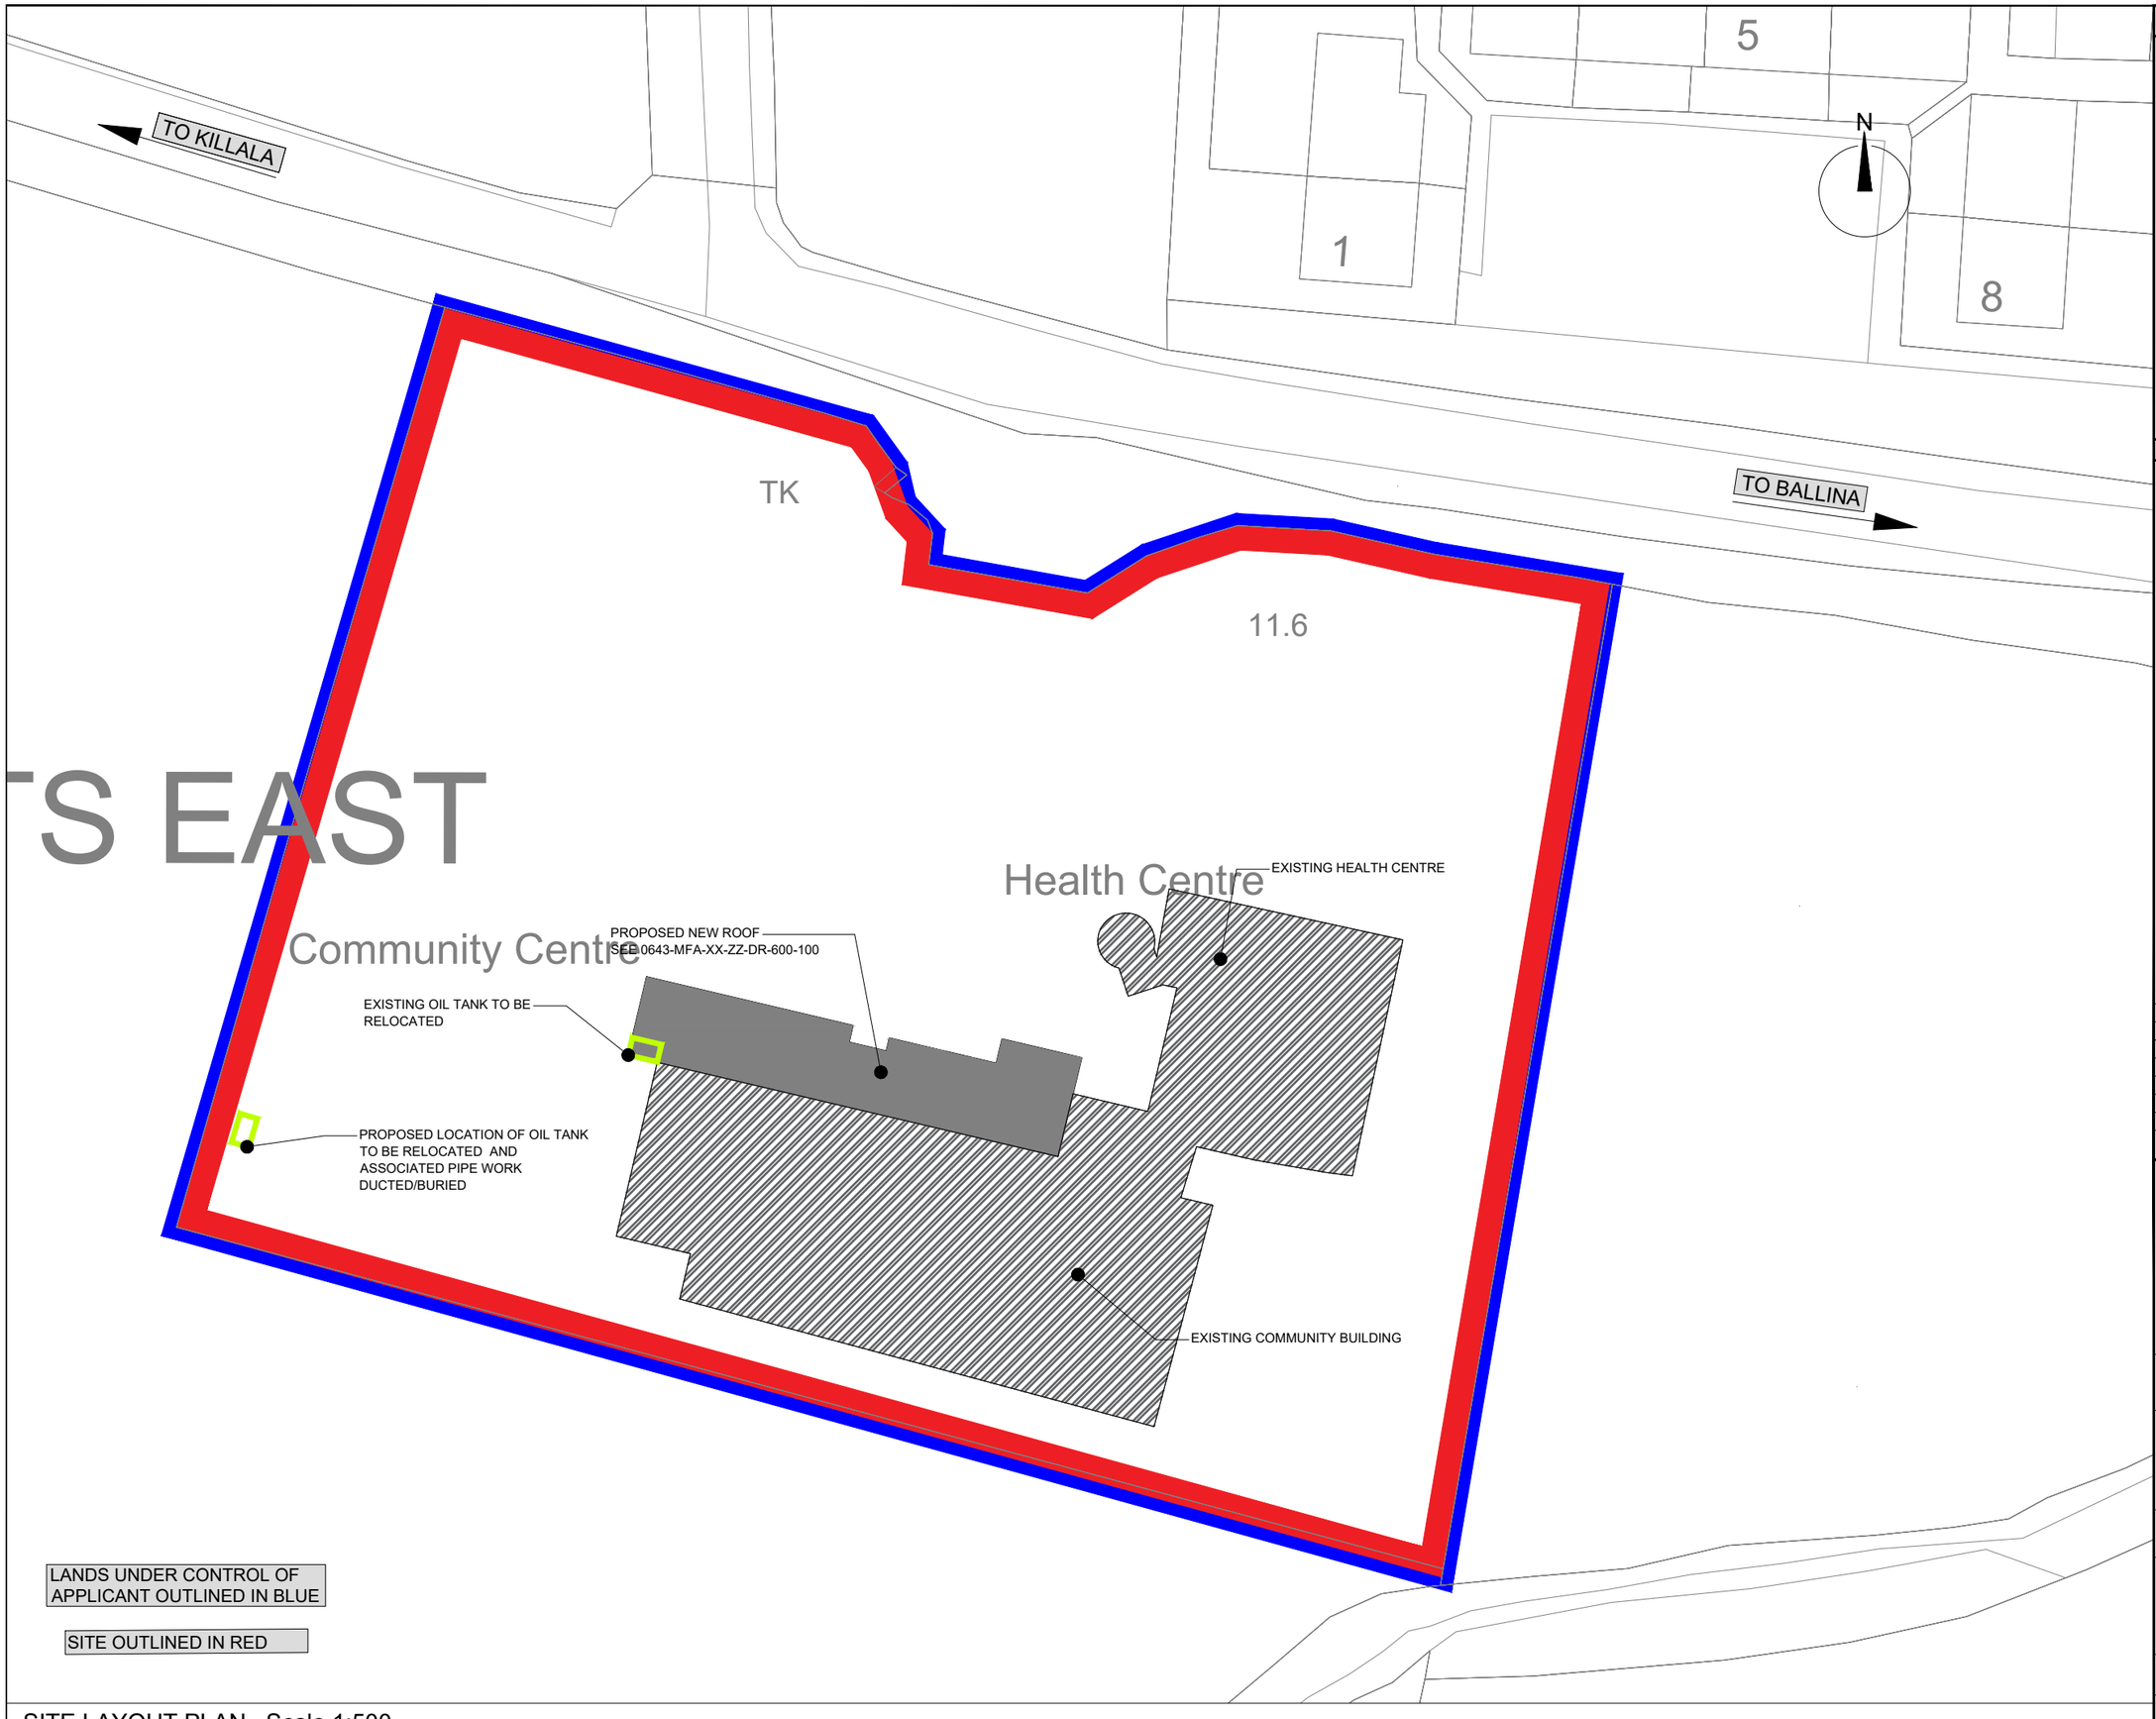


SITE LAYOUT PLAN Scale 1:500

NOTES

GENERAL NOTES:

1. FIGURED DIMENSIONS ONLY TO BE TAKEN FROM THIS DRAWING.
2. ALL DRAWINGS TO BE CHECKED BY THE CONTRACTOR ON SITE.
3. ENGINEER/EMPLOYERS REPRESENTATIVE, AS APPROPRIATE, TO BE INFORMED BY THE CONTRACTOR OF ANY DISCREPANCIES BEFORE ANY WORK COMMENCES
4. THE CONTRACTOR SHALL UNDERTAKE A THOROUGH CHECK FOR THE ACTUAL LOCATION OF ALL SERVICES/UTILITIES, ABOVE AND BELOW GROUND, BEFORE ANY WORK COMMENCES
5. ALL LEVELS SHOWN RELATE TO ORDNANCE SURVEY DATUM AT MALIN HEAD
6. REFER TO ARCHITECT'S DRAWINGS FOR ALL SETTING OUT DIMENSIONS, AND FOR WALL POSITIONS.
7. REFER TO ARCHITECT'S AND M&E ENGINEER'S DRAWINGS FOR ALL RADON SUMP, UNDERGROUND SERVICES & OPENING IN FLOOR SLAB FOR SERVICES.

LEGEND

- SITE BOUNDARY APPLICABLE TO PLANNING APPLICATION LINED IN RED
- LAND UNDER CONTROL OF APPLICANT LINED IN BLUE
- PROPOSED NEW ROOF
- EXISTING COMMUNITY BUILDING
- NORTH ARROW

ITM Co-Ordinates of site:-
570869, 827436

Ordnance Survey Ireland © Government of Ireland.

OS Sheet No. 1120 -A.

T.01	Issue for Discussion	DD	MF	31.06.26
rev.	modifications	by	chkd	date

Layout Ref.:

file G:\Shared Drives\MFA Projects\0643 Killala Community Hub\04 Drawings\03 Tender\01 WIP\0643-MFA-XX-DR-S-200-001 Site Location Map.dwg

MFA CONSULTING ENGINEERS
Block B, Innovation Quarter
Ballina, Tone Street, Ballina,
Co. Mayo F26 WY4X
2nd Floor, Source Building,
Harmony Hill, Co. Sligo F91 YXV7
T: 096 56095
087-7858700
E: info@mfagroup.ie
W: www.mfagroup.ie

No part of this document may be reproduced or transmitted in any form or stored in any retrieval system of any nature without the written permission of MFA Consulting Engineers as copyright holder except as agreed for use on the project for which the document was originally issued.

Client:
Killala Community

Project
Killala Community Centre
Killala, Co.Mayo.

Stage:
Tender

Title:
Site Layout Plan

Drawn:	Checked:	Scale:	Date
D.D	M.F	A.S. @ A3	15.06.'26

Drawing No. 0643-MFA-XX-ZZ-DR-A-600-001

Revision T.01