


PROPOSED HIBERNACULUM

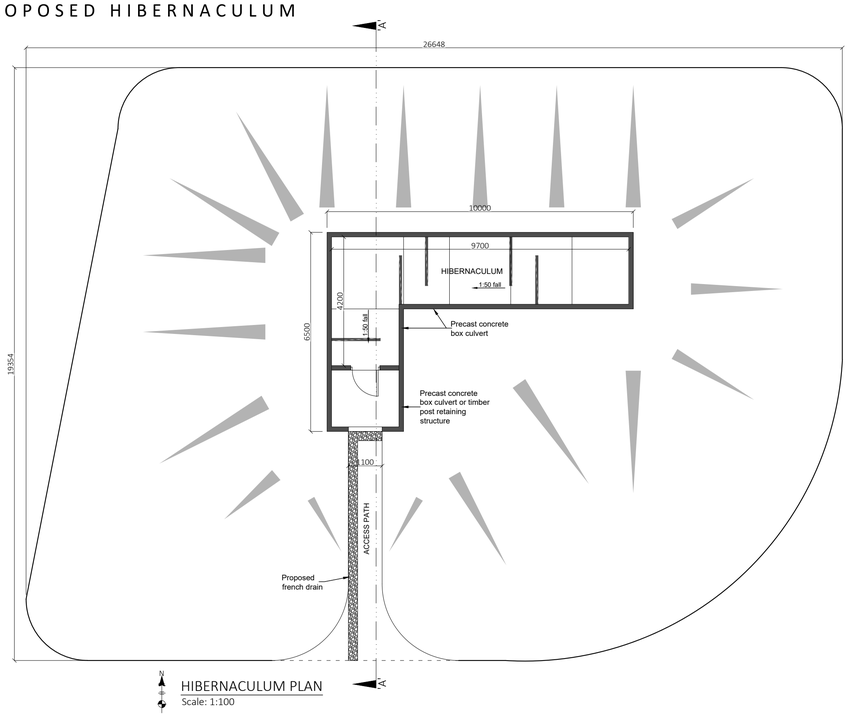


HIBERNACULUM PLAN
Scale: 1:100

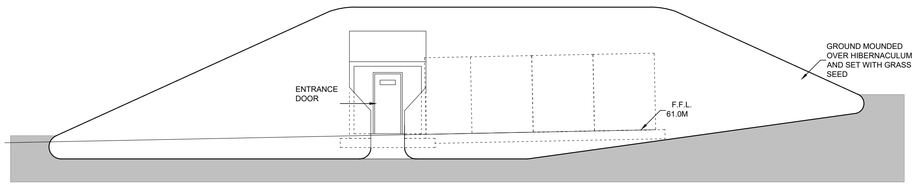


SOUTHERN ELEVATION
Scale: 1:100

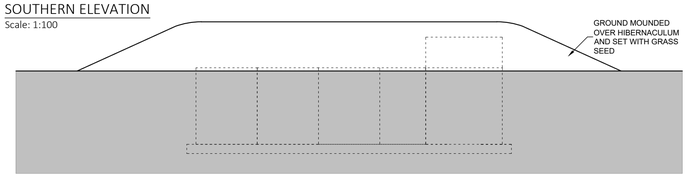


NORTHERN ELEVATION
Scale: 1:100

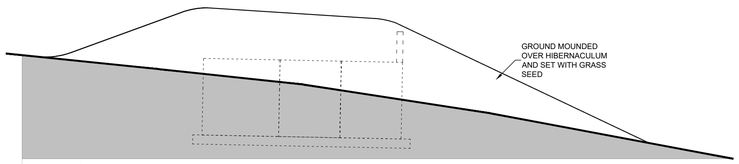

WESTERN ELEVATION
Scale: 1:100

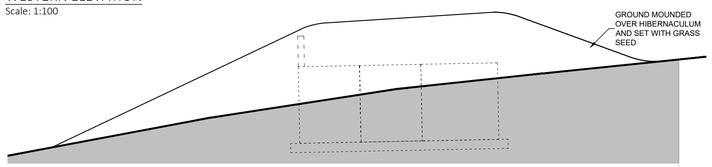


EASTERN ELEVATION
Scale: 1:100

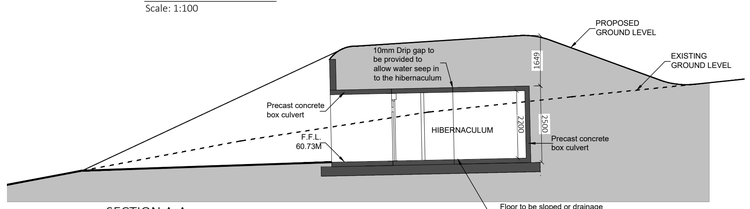


SECTION A-A
Scale: 1:100

PROPOSED ENTRANCE GATE

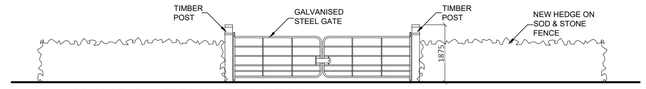


AGRICULTURAL ENTRANCE ELEVATION "A"
Scale: 1:100

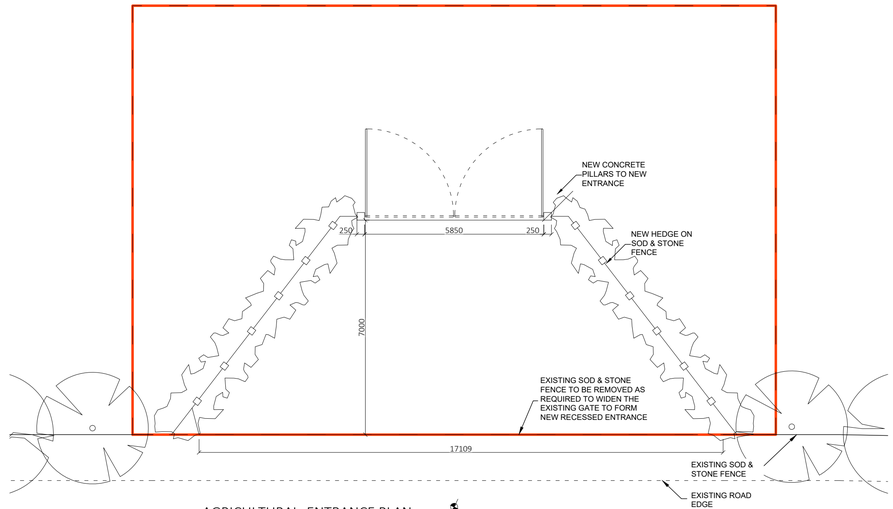

AGRICULTURAL ENTRANCE PLAN
Scale: 1:100

SITE LOCATION MAP

SCALE 1:2500

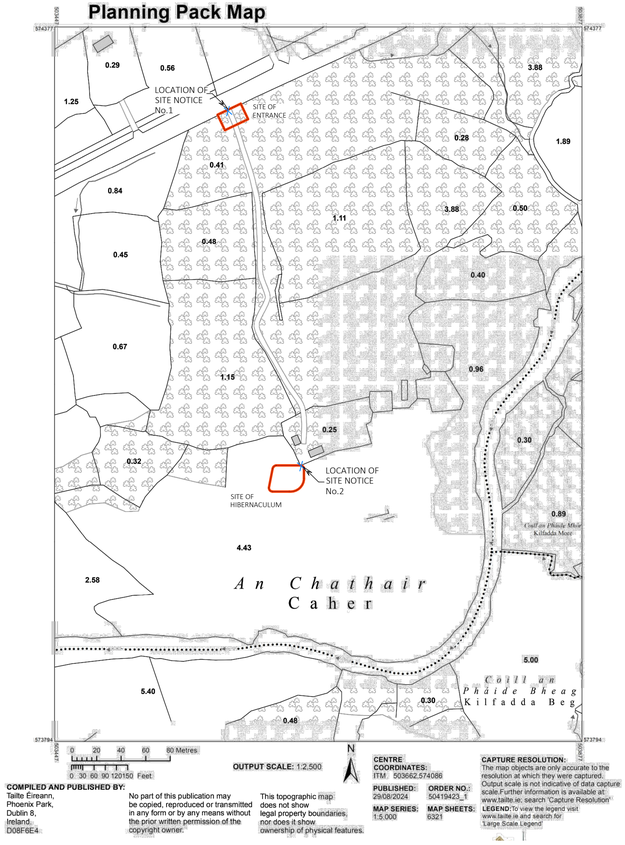

REV	DATE	REVISION INFO.

Donal Moynihan
B.E, C.Eng., M. IEI.
Chartered Engineer

CLIENT: Department of Housing Local Government &Heritage

PROJECT: LANDS AT, Caher East, Kenmare, Co. Kerry.

DRAWING: PROPOSED HIBERNACULUM AND ENTRANCE GATE PLANS AND ELEVATIONS AND SITE LOCATION MAP

SCALE: AS SHOWN | DATE: 07-12-25

Dwg No. : 25-06-100