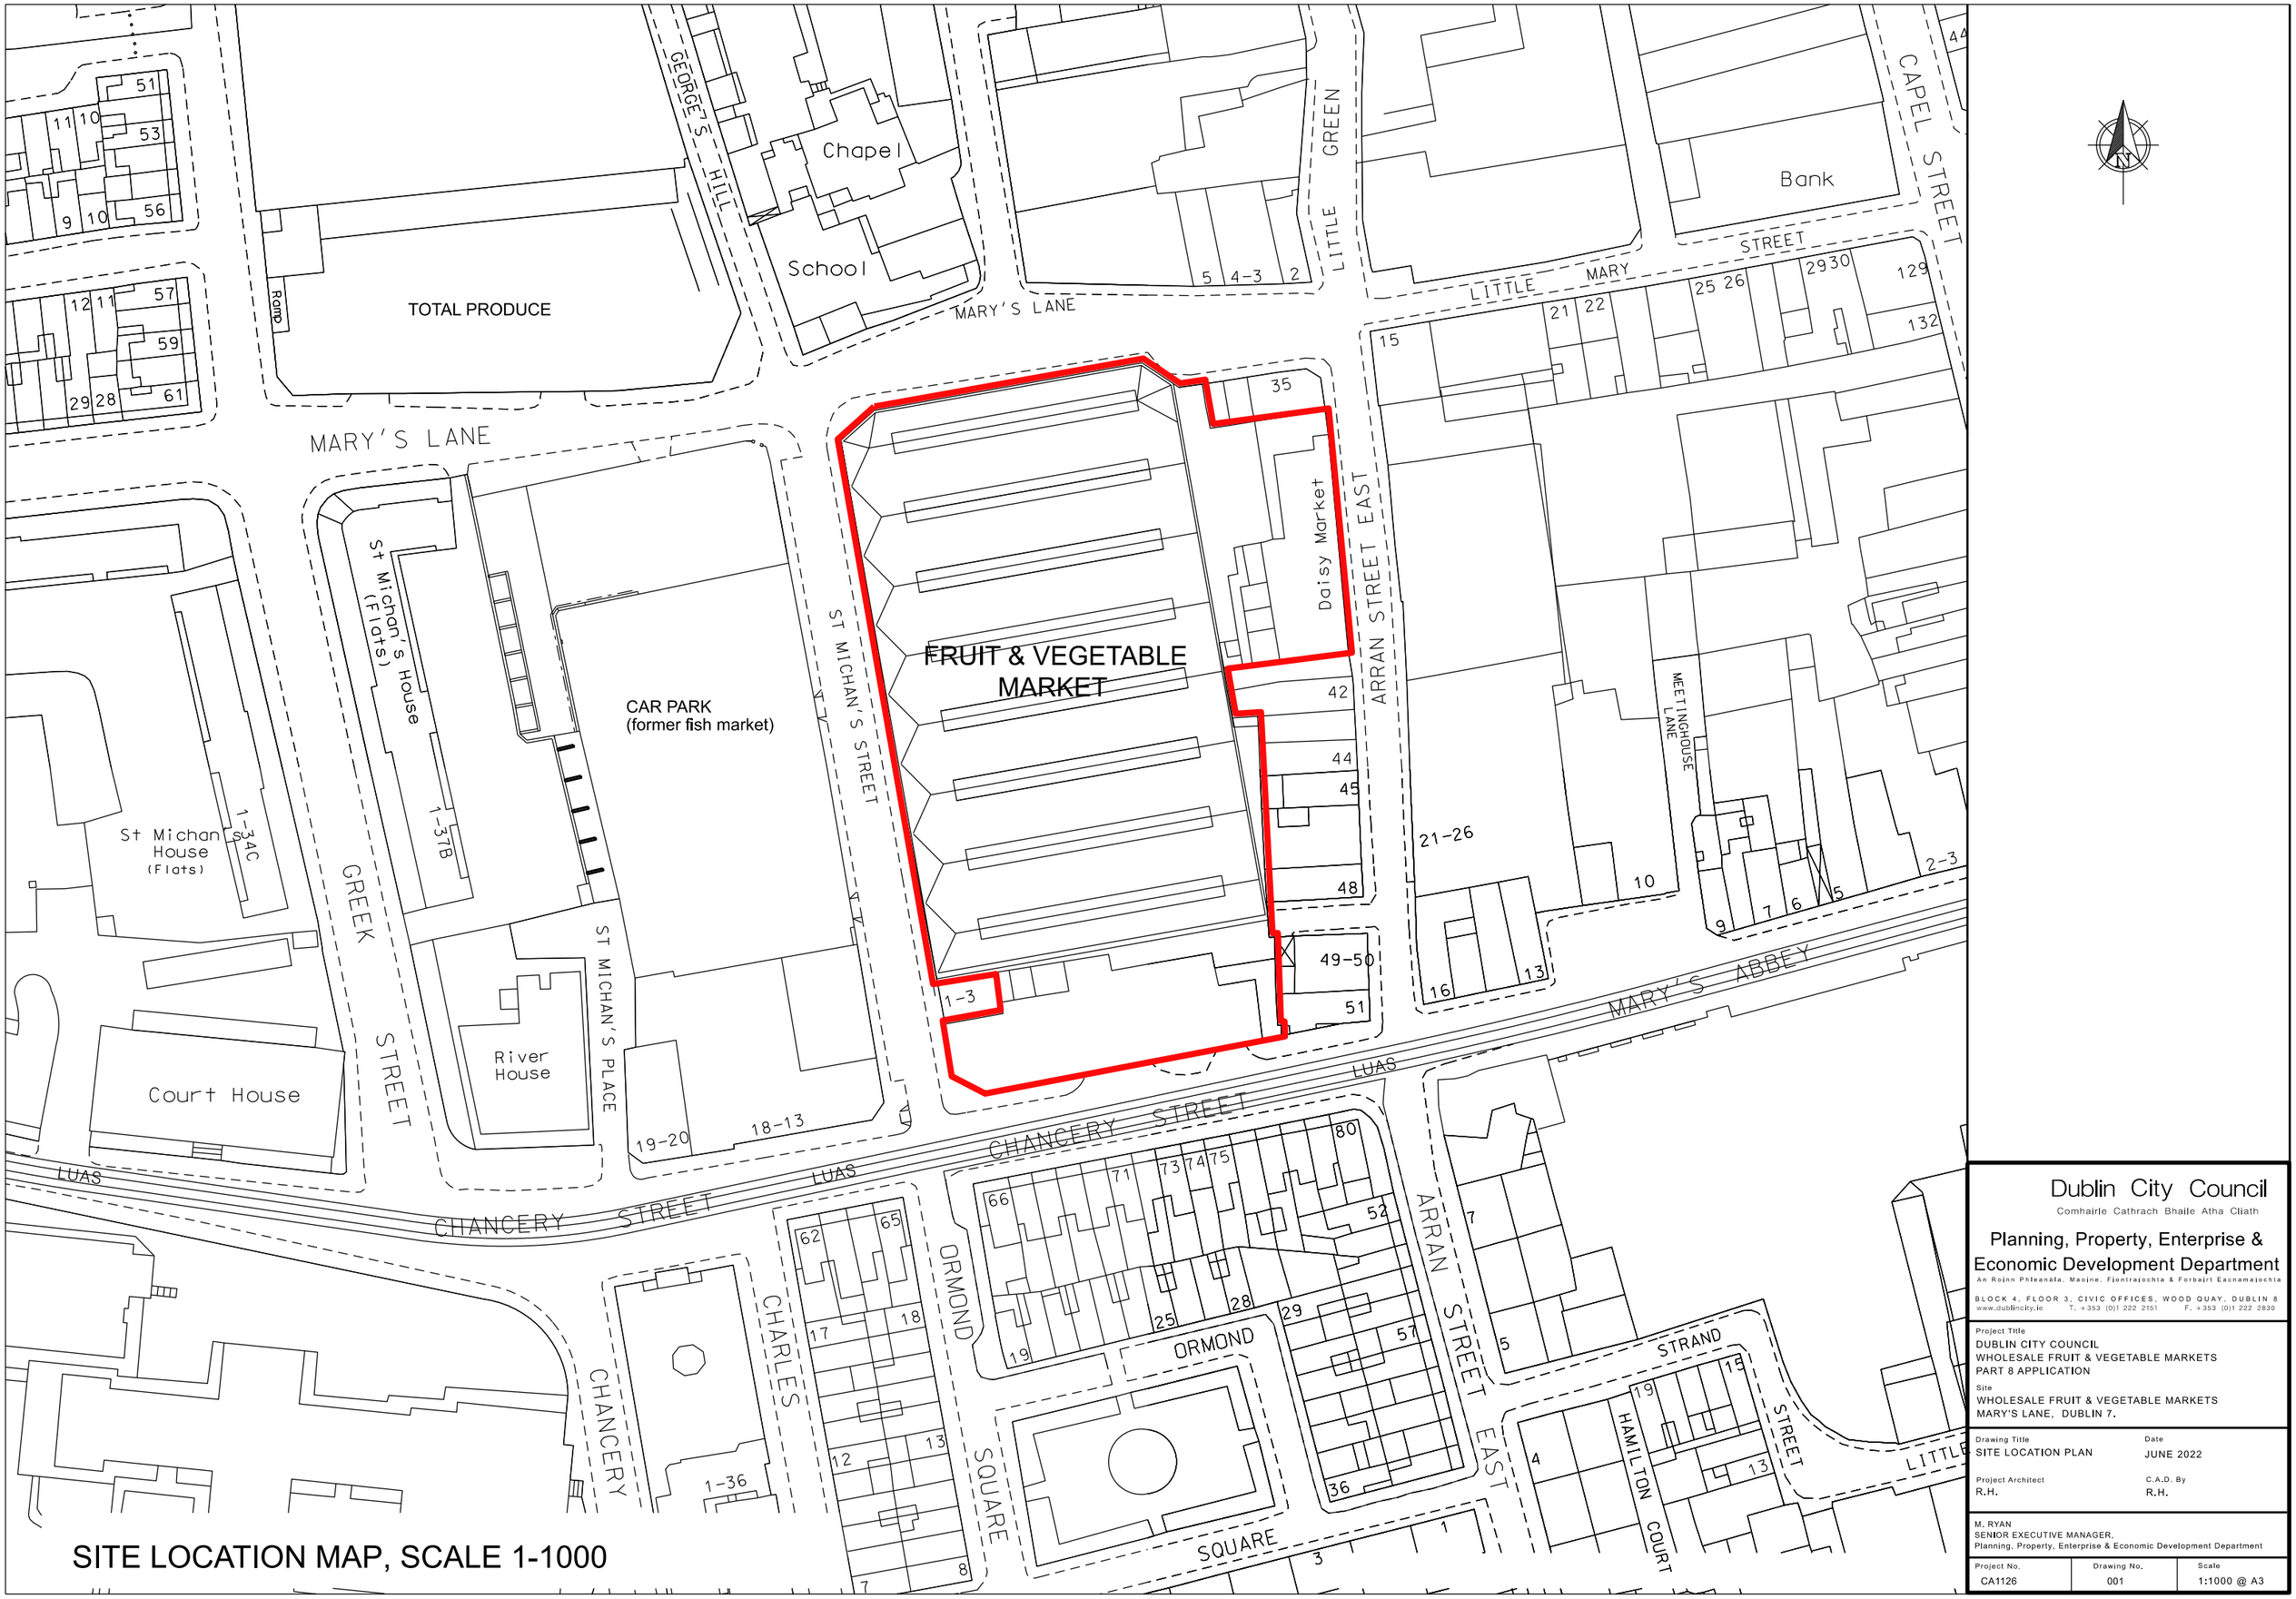


Dublin City Council
Comhairle Cathrach Bhaile Atha Cliath

Planning, Property, Enterprise & Economic Development Department

An Roinn Pleanála, Maoine, Fiontraíochta & Forbairt Eacnamaíochta

BLOCK 4, FLOOR 3, CIVIC OFFICES, WOOD QUAY, DUBLIN 8
www.dublincity.ie T. +353 (0)1 222 2151 F. +353 (0)1 222 2830

Project Title
DUBLIN CITY COUNCIL
WHOLESALE FRUIT & VEGETABLE MARKETS
PART 8 APPLICATION

Site
WHOLESALE FRUIT & VEGETABLE MARKETS
MARY'S LANE, DUBLIN 7.

Drawing Title	Date
SITE LOCATION PLAN	JUNE 2022
Project Architect: R.H.	C.A.D. By: R.H.

M. RYAN
SENIOR EXECUTIVE MANAGER,
Planning, Property, Enterprise & Economic Development Department

Project No.	Drawing No.	Scale
CA1126	001	1:1000 @ A3