




1 Existing Section A-A
1 : 200

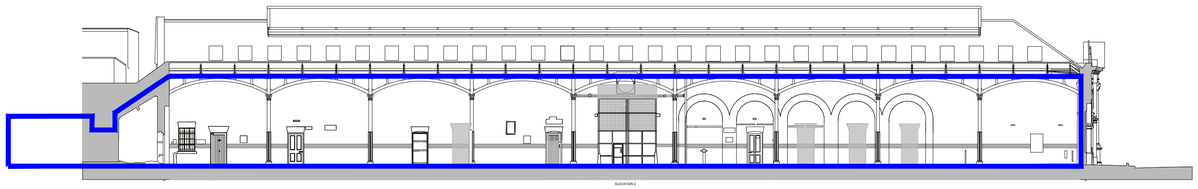

2 Existing Section B-B
1 : 200

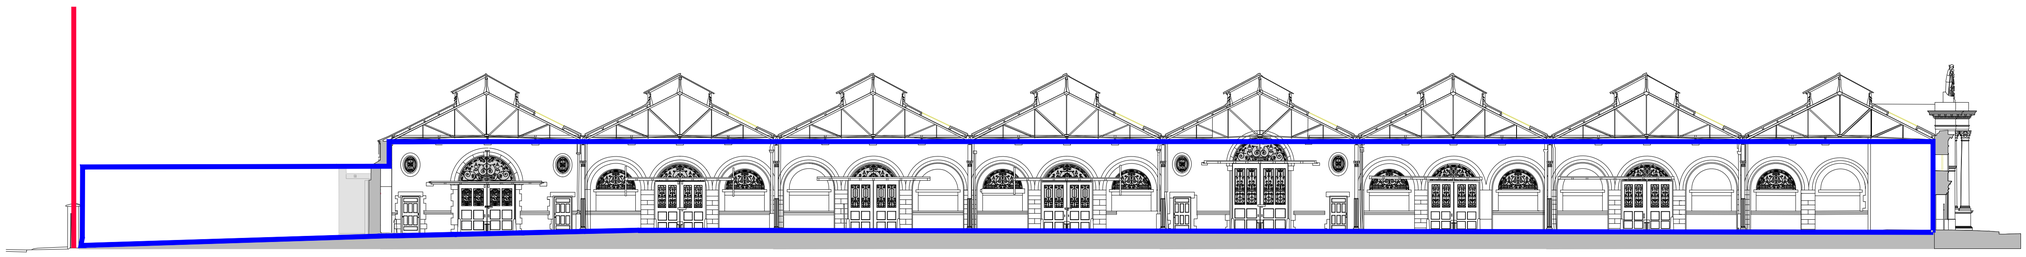

3 Existing Section C-C
1 : 200

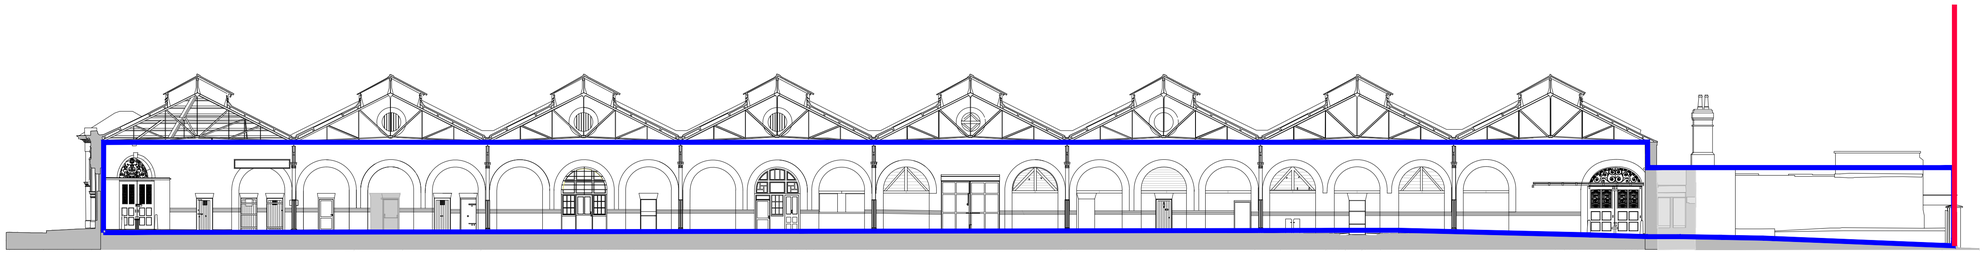

4 Existing Section D-D
1 : 200

NOTE:
DRAWING FOR DISABILITY ACCESS CERTIFICATE ONLY.
NOT TO BE USED FOR CONSTRUCTION PURPOSES.

DAC LEGEND

- Site boundary
- Area to which this application relates outlined thus
- Area excluded from this application



Key Plan

NOTES

THIS DRAWING TO BE READ IN CONJUNCTION WITH O'HERLIHY ACCESS CONSULTANCY DAC COMPLIANCE REPORT SUBMITTED WITH THIS APPLICATION

REV	DATE	DRN	NOTES

DISABILITY ACCESS CERTIFICATE APPLICATION

www.accessconsultancy.ie
info@accessconsultancy.ie

Guinness Enterprise Centre,
Taylors Lane, Dublin 8.
+353 1 415 12 85

Galway Technology Centre,
Mervue Business Park, Galway.
+353 91 394 067

OHAC
O'Herlihy Access Consultancy

JOB
Proposed Extension and Material Change of Use at
Dublin City Wholesale Fruit and Vegetable Market,
St Michan's Street, Smithfield, Dublin 7.

CLIENT
Dublin City Council

DRAWING
Existing Sections A-A, B-B, C-C & D-D

SCALE	1:200	PREPARED BY	MP
DATE	May 2024	CHECKED BY	JS

JOB NUMBER	DWG NUMBER	REVISION
220126	DAC-E-200	

ORIGINAL SHEET SIZE = A1