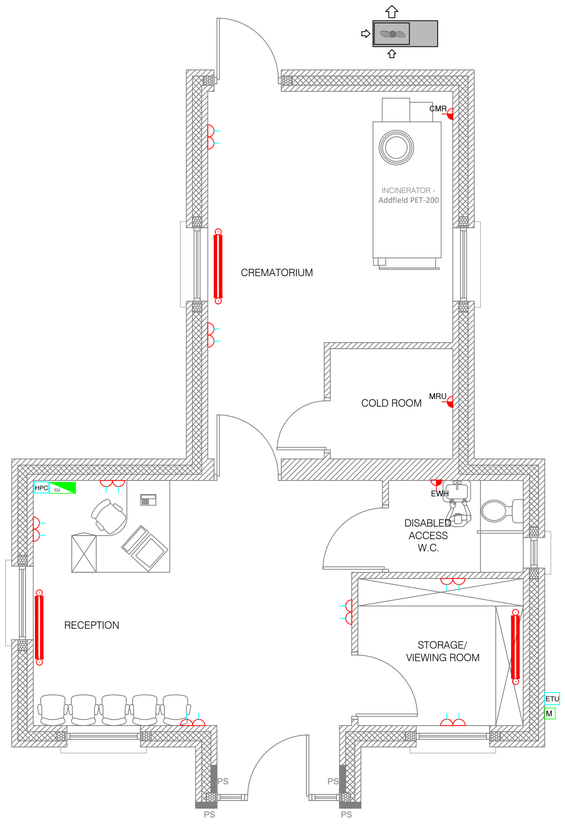


1 C-001 GROUND FLOOR GENERAL SERVICES INSTALLATION

SCALE 1: 50

GENERAL SERVICES NOTES – ELEMENT 62

1. ALL CABLING IN ACCORDANCE WITH THE ELECTRICAL SPECIFICATION
2. ALL EQUIPMENT SUPPLIED AND INSTALLED STRICTLY IN ACCORDANCE WITH THE SPECIFICATION & SCHEDULE
3. ALL FACE PLATES TO BE APPROVED BY CLIENT & ENGINEER BEFORE INSTALLATION. SAMPLE TO BE PROVIDED AND APPROVED.
4. COORDINATION OF FINAL SWITCHING & SOCKET POSITIONS TO BE COORDINATED WITH THE ENGINEER, CLIENT & INTERIOR DESIGNER
5. NUMBER OF SOCKETS PER CIRCUIT AS PER E.T.C.I WIRING REGULATIONS.
6. FIRE COMPARTMENTS TO BE STRICTLY MAINTAINED AND FIRE BOXES TO BE INSTALLED WHERE REQUIRED.
7. ELECTRICAL SYMBOLS ARE PER LEGEND DRAWING E00-01.
8. ELECTRICAL INSTALLATION TO COMPLY WITH E.T.C.I WIRING REGULATIONS CURRENT EDITION & AMENDMENTS.
9. THE LOCATION OF THE EXTERNAL WEATHER TEMPERATURE SENSOR IS LOCATED ON A NORTH FACING WALL, OUT OF ALL DIRECT SUNLIGHT.
10. THE ELECTRICAL CONTRACTOR SHALL WIRE & FIX ALL MECHANICAL CONTROL EQUIPMENT AS PER MANUFACTURER INSTRUCTIONS.
11. VENTILATION UNIT POWER SUPPLY SHALL BE BE FUSED (SCREW FIX), NON-SWITCHED, NON-LED FACE OUTLET SPUR.
12. THE ELECTRICAL CONTRACTOR SHALL SUPPLY & INSTALL LINK CABLES FROM ETU's TO MEDIA AREA UNDER STAIRS AS PER SPECIFICATION

ABBREVIATIONS

-	BB	BELL BOX	-	HTG	HEATING
-	BL	BENCH LEVEL	-	IAP	INTRUDER ALARM PANEL
-	C	COOKER & HOB SWITCH	-	IMM	IMMERSION
-	DB	DOOR BELL	-	JB	JUNCTION BOX LOW VOLTAGE
-	DW	DISH WASHER	-	KP	KEY PAD ALARM
-	EX	EXTRACT FAN	-	SAT	SATELLITE
-	ETU	EIR TERMINATION UNIT	-	SL	SHAVING SOCKET
-	FF	FRIDGE/FREEZER	-	T	THERMOSTAT
-	GB	GAS BOILER	-	TV	TV JUNCTION BOX
-	HL	HIGH LEVEL	-	TD	TUMBLE DRYER
-	HP	HEAT PUMP	-	WM	WASHING MACHINE
-	HT	HEATING TIMER	-	WPM	WATER PUMP

GENERAL SERVICES LEGEND – ELEMENT 62

- 2-GANG SWITCHED SOCKET OUTLET
- BL — 2-GANG SWITCHED SOCKET OUTLET BENCH LEVEL
- HL — 2-GANG SWITCHED SOCKET OUTLET HIGH LEVEL
- 3 FF/MW/DW — 3-GANG SWITCHED SOCKET OUTLETS - FRIDGE/MICRO/DISH
- DW/FF/ MW — ISOLATION SWITCH FOR SOCKET OUTLETS - FRIDGE/MICRO/DISH
- USB — 2-GANG SWITCHED SOCKET OUTLET WITH USB CHARGING
- EX — SWITCHED SOCKET OUTLET EXTRACT FAN
- C — COOKER SWITCH
- WM/TD — ISOLATION SWITCH FOR SOCKET OUTLETS
- TD — SWITCHED SOCKET OUTLET TUMBLE DRYER
- WM — SWITCHED SOCKET OUTLET WASHING MACHINE
- HTG — OUTLET FOR HEATING
- CU — CONSUMER UNIT
- MC — MEDIA CENTER
- JB — JUNCTION BOX
- ACTUATED VALVE
- HP — HEAT PUMP
- DB — DOOR BELL CHIME
- DB — DOOR PUSH BUTTON
- CAR — ELECTRIC CAR CHARGING POINT (6SQ SWA FOR FUTURE USE)
- HL — TELEVISION POINT HIGH LEVEL
- TV — TELEVISION POINT
- T — THERMOSTAT
- IMM — IMMERSION SWITCH
- SPN — SINGLE PHASE ISOLATOR SWITCH (SINGLE POLE NEUTRAL)
- IP65 — 2-GANG SWITCHED SOCKET OUTLET OUTDOOR IP65
- EXF — SPUR FOR EXTRACT FAN
- WPM — SPUR FOR WATER PUMP
- SKY — SKY CONNECTIONS
- ETU — VIRGIN & EIR ETU BOX
- M — ESB METER BOX - RECESSED
- HPC — HEAT PUMP CONTROLLER
- EWH — ELECTRIC WATER HEATER
- MRU — MONOBLOCK REFRIGERATION UNIT
- CMR — CREMATION FURNACE
- RADIATOR
- HEAT PUMP

John Madden & Associates
Blackhall Street, Mullingar, Co. Westmeath
Tel: 04493 44347
Fax: 04493 47868
Email: johnmadden@engineer.com
Website: johnmadden.ie

Chartered Members Engineers Ireland
Society of Chartered Surveyors Ireland

Client	Brena McNamee
Development Address	Barneygole, Edgeworthstown, County Longford
Project	Pet Crematorium
Revision	
Scale	1 : 50
Date	11. 11 . 26
Dwg By	- BSc. Arch. Tech. Hons
Checked by	DM PM JM
Drawing Title	General Services Installation
Drawing Number	C-001
Job Number	240027

© COPYRIGHT
This drawing and any design here it is copyright of
John MacGinn & Associates
and must not be reproduced in whole or in part,without their express written consent.

DIMENSIONS
Figured dimensions only to be taken from this drawing.
All dimensions to be checked on site. Engineers , Architects
to be informed immediately of any discrepancies before work proceeds.