
© This drawing is copyright. No part of this document may be re-produced or transmitted in any form or stored in any retrieval system of any nature without the written permission of the copyright holder, except as agreed for used on a project, for which the document was originally issued.

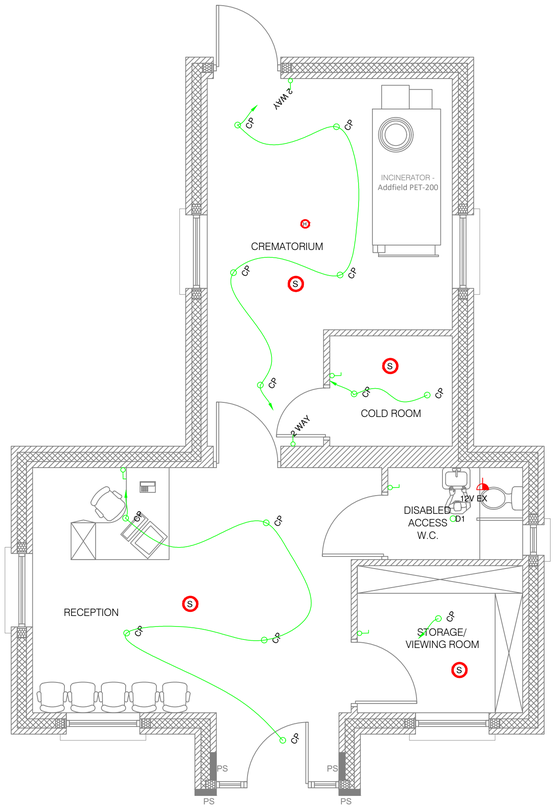

1 C-002 GROUND FLOOR LIGHTING SERVICES INSTALLATION
SCALE 1: 50

LIGHTING SERVICE NOTES – ELEMENT 63

1. ALL CABLING IN ACCORDANCE WITH THE ELECTRICAL SPECIFICATION
2. ALL LIGHTING FITTINGS SUPPLIED AND INSTALLED STRICTLY IN ACCORDANCE WITH THE SPECIFICATION & SCHEDULE
3. ALL LIGHT FITTINGS TO BE APPROVED BY CLIENT & ENGINEER BEFORE INSTALLATION. SAMPLE TO BE PROVIDED AND APPROVED.
4. COORDINATION OF FINAL LIGHTING POSITIONS TO BE COORDINATED WITH THE ENGINEER, CLIENT & INTERIOR DESIGNER
5. LIGHT SWITCHES AS PER CIRCUITS SHOWN OR NATURAL ASSOCIATION FOR FITTING IN EACH SPACE / ROOM.
6. FIRE COMPARTMENTS TO BE STRICTLY MAINTAINED AND FIRE BOXES TO BE INSTALLED WHERE REQUIRED.
7. ELECTRICAL SYMBOLS ARE PER LEGEND DRAWING E00-01.
8. ELECTRICAL INSTALLATION TO COMPLY WITH E.T.C.I WIRING REGULATIONS CURRENT EDITION & AMENDMENTS.
9. LC (LAMP CIRCUITS) TO BE SWITCHED IN CIRCUITS PER ROOM AND SUPPLIED C/W 5 AMP SOCKETS.

- SINGLE-WAY SWITCH
- 2 WAY — TWO-WAY SWITCH
- CP — CENTER PENDANT
- F1 — SHAVING LIGHT
- D1 — BATHROOM LIGHT
- A1 — SPOT LIGHT
- B1 — UNDER COUNTER LIGHT
- E1 — BULKHEAD
- G1 — OUTDOOR LIGHT
- G2 — OUTDOOR LIGHT
- G3 — OUTDOOR LIGHT
- 12V EX — 12volt wired in star from extract fan attic

PROTECTION SERVICE NOTES – ELEMENT 65

1. FIRE ALARM DETECTION INSTALLATION TO COMPLY WITH I.S. 3218 CURRENT EDITION & ALL AMENDMENTS.
2. CATEGORIES: GRADE LD1
3. ALL FIRE ALARM CABLE TO BE FIRE RATED LINKING DETECTOR/SOUNDERS

- SMOKE DETECTOR
- HEAT DETECTOR
- OPTICAL SMOKE DETECTOR

INTRUDER ALARM

- IAP — INTRUDER ALARM PANEL
- KP — KEYPAD
- PIR — ANTI-MASKING PASSIVE INFRA-RED SENSOR
- INTERNAL SOUNDER
- BB — SECURITY BELL BOX C/W SOUNDER & STROBE

John Madden & Associates
Blackhall Street, Mullingar, Co. Westmeath
Tel : 04493 44347
Fax : 04493 47990
Email: johnmadden@engineer.com
Website: johnmadden.ie

Chartered Members Engineers Ireland
Society of Chartered Surveyors Ireland

Client: Brena McNamee	Development Address: Barneygole, Edgeworthstown, County Longford	Revision:	Scale: 1 : 50
Project: Pet Crematorium			Date: 11. 11 . 26
			Dwg By: - BSc. Arch. Tech. Hons
			Checked by: DM PM JM

Drawing Title: Lighting Services Installation
Drawing Number: C-002
Job Number: 240027

© COPYRIGHT
This drawing and any design here it is copyright of
John MacGinn & Associates
and must not be reproduced in whole or in part,without their express written consent.

DIMENSIONS
Figured dimensions only is to be taken from this drawing.
Do not scale from drawing. Any discrepancies in the contract documents is to be informed immediately of any discrepancies before work proceeds.