
LEGEND - FOUL & SURFACE WATER	
	Foul Water Main Pipe (150mm Ø PVC Pipe) at 1:60 Fall
	Foul Water Main Pipe (100mm Ø PVC Pipe) at 1:60 Fall
	Foul Water Pipe (100mm Ø for WC)
	Foul Water Pipe (50mm Ø for shower, sink, bath, and wash basin)
	Surface Water Main Pipe (100mm Ø PVC Pipe) at 1:60 Fall
AJ	Access Junction
	Gully Trap
SVP	Soil Vent Pipe
RWP	Rain Water Pipe Gully Trap
S.M.H.	Sewer Manhole
I.C.	Inspection Chamber
HP	Duct for Heat Pump
WC	Water Closet
WHB	Wash Hand Basin

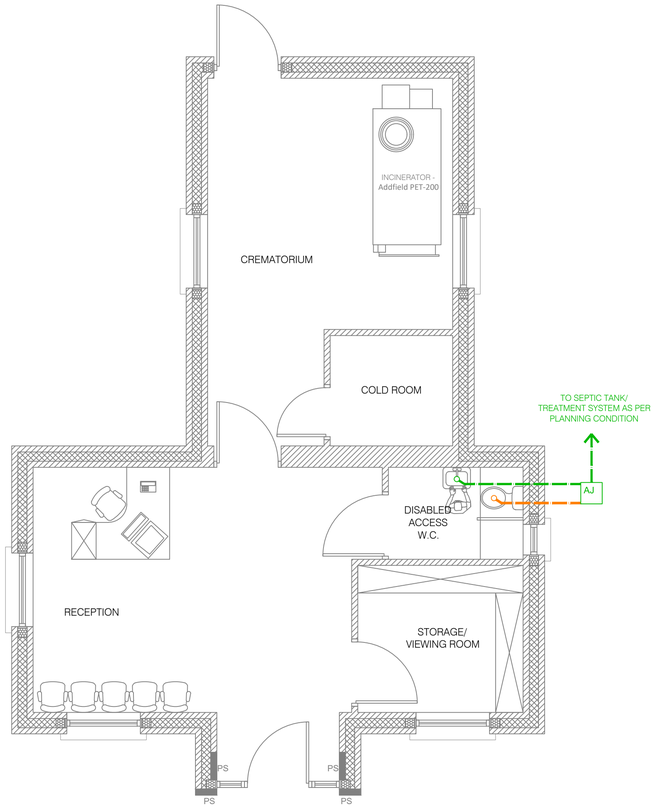

1 / C-004 GROUND FLOOR SERVICES LAYOUT
SCALE 1: 50

John Madden & Associates
Blackhall Street, Mullingar, Co. Westmeath
Tel : 04493 44347
Fax : 04493 47568
Email: johnmadden@engineer.com
Website: johnmadden.ie

Chartered Members ENGINEERS IRELAND
SOCIETY OF CHARTERED SURVEYORS IRELAND

Client: Brena McNamee	Development Address: Barneygole, Edgeworthstown, County Longford	Revision	Drawing Title: Services Layout
Project: Pet Crematorium			Drawing Number: C-004
Scale: 1 : 50	Date: 11. 11 . 26	Dwg By: – BSc. Arch. Tech. Hons	Checked by: DM PM JM
Job Number: 240027			

© COPYRIGHT
This drawing and any design here it is copyright of John MacKiern & Associates and must not be reproduced in whole or in part,without their express written consent.

DIMENSIONS
Figured dimensions only to be taken from this drawing. All dimensions to be checked on site. Engineer , Architects to be informed immediately of any discrepancies before work proceeds.