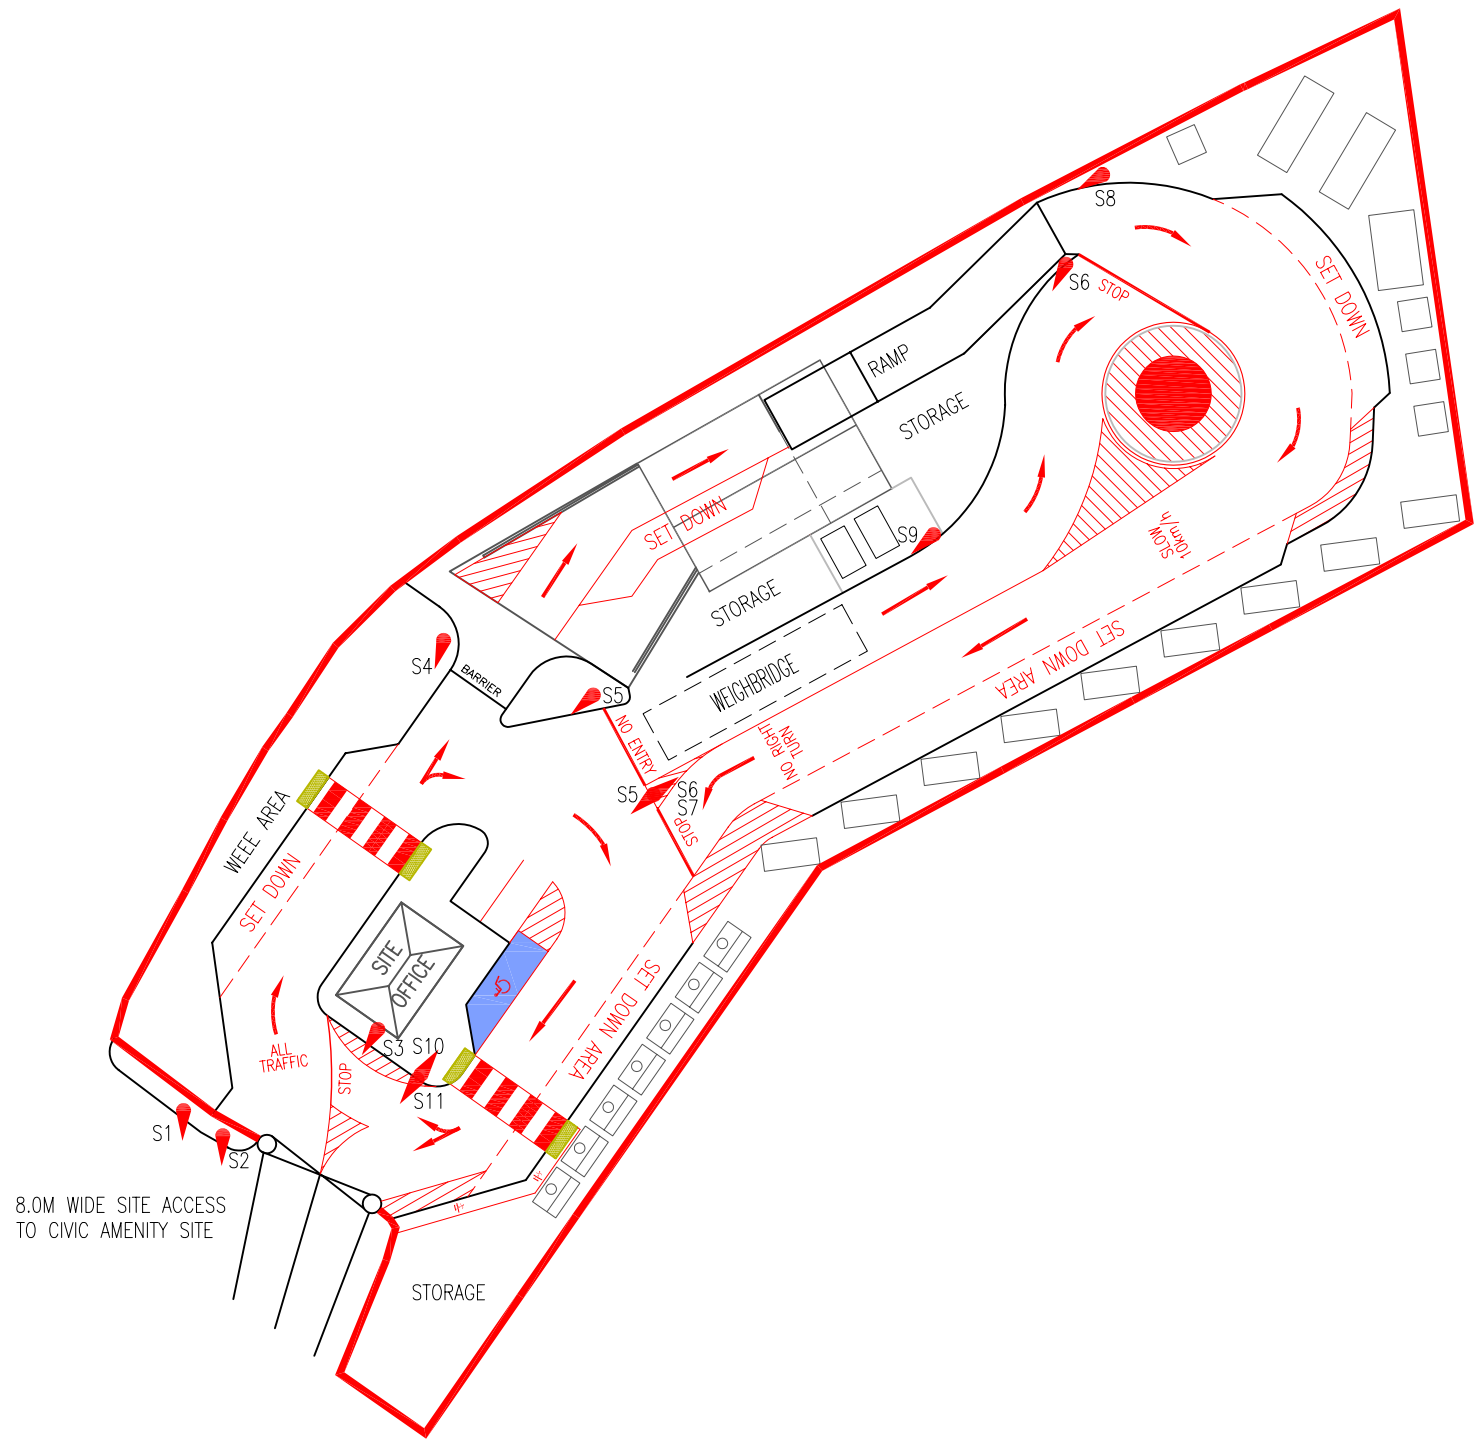


NOTES

1. Verifying Dimensions.
   The contractor shall verify dimensions against such other drawings or site conditions as pertain to this part of the work.

2. Existing Services.
   Any information concerning the location of existing services indicated on this drawing is intended for general guidance only. It shall be the responsibility of the contractor to determine and verify the exact horizontal and vertical alignment of all cables, pipes, etc. (both underground and overhead) before work commences.

3. Issue of Drawings.
   Hard copies, dwf and pdf will form a controlled issue of the drawing. All other formats (dwg, dxf etc.) are deemed to be an uncontrolled issue and any work carried out based on these files is at the recipients own risk. RPS will not accept any responsibility for any errors arising from the use of these files, either by human error by the recipient, listing of un-dimensioned measurements, compatibility issues with the recipient's software, and any errors arising when these files are used to aid the recipients drawing production, or setting out on site.

4. For Details of Signage Refer to Drawings IBL0273-317 and IBL0273-318

rev	amendments	drawn date	checked date

RPS
Enterprise Fund Business Centre
Ballyraine, Letterkenny
Co. Donegal
T +353 74 9161927
F +353 74 9161928
W www.rpsgroup.com/ireland
E ireland@rpsgroup.com

Client
DONEGAL COUNTY COUNCIL

Project
CARNDONAGH CIVIC AMENITY SITE


Title
Proposed Traffic Management

Architect

Drawing Status	Sheet Size	Drawing Scale
DRAFT	A3	1:500

Drawing Number	Rev
IBL0273-316	-

Drawn By / Date		Checked By / Date		Approved By / Date	
JD	Feb 09	NR	Feb 09	DD	Feb 09

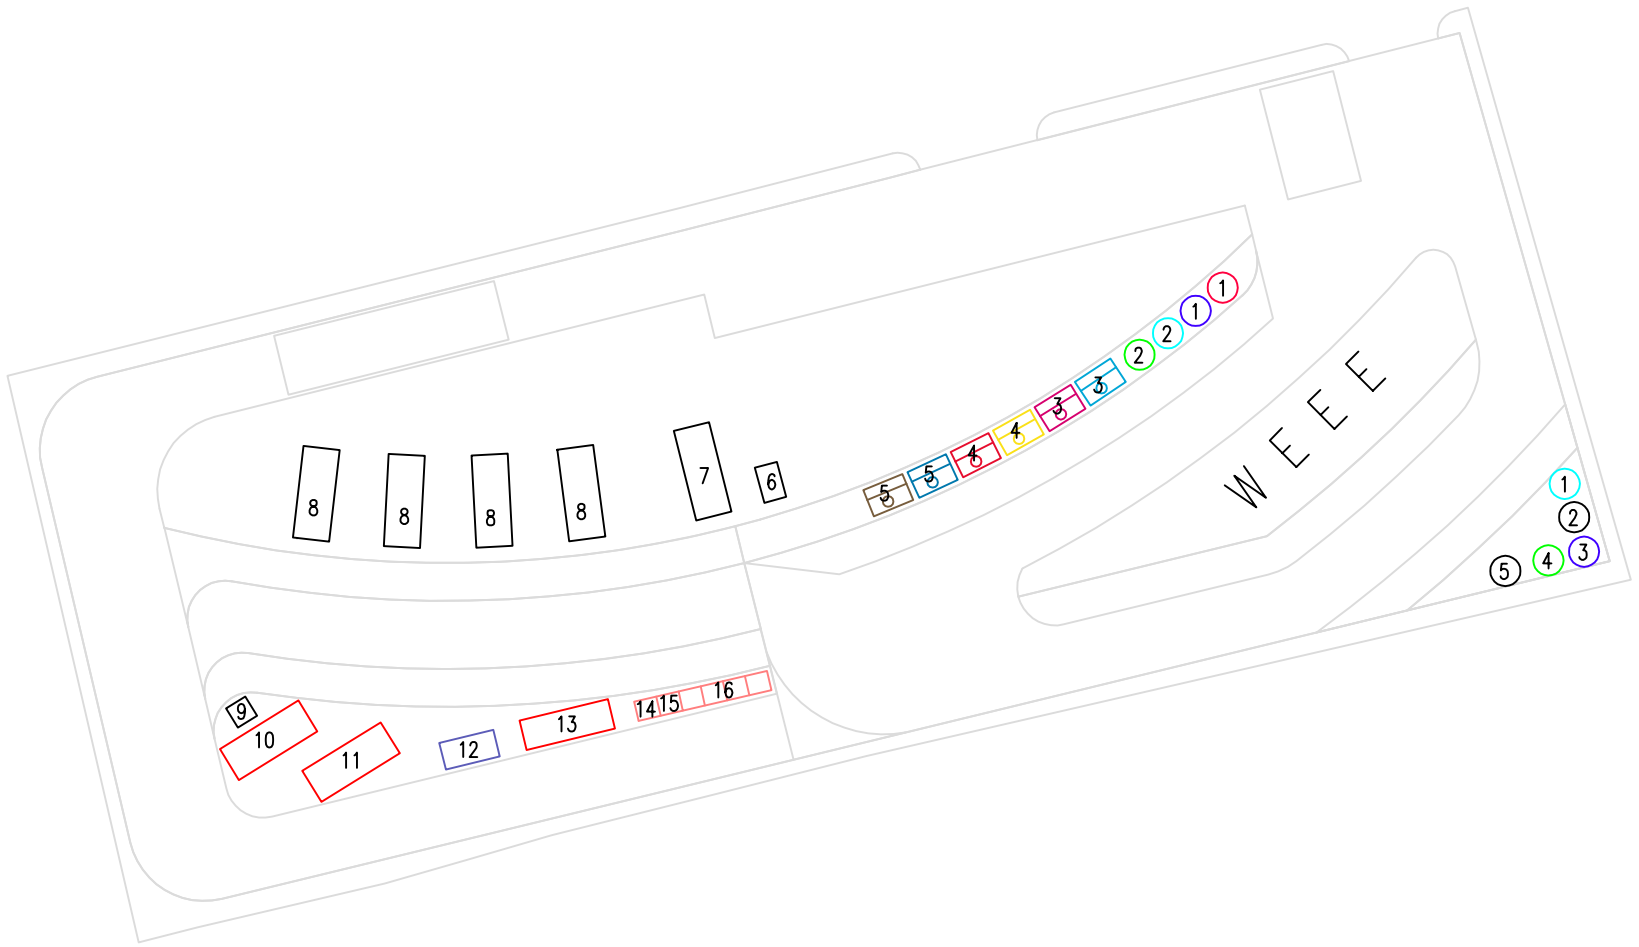

10m SCALE 1:500

NOTES

1. KEYS

1	CLEAR GLASS
2	GREEN GLASS
3	BROWN GLASS
4	FOOD + DRINK CANS
5	TEXTILES
6	CARDBOARD BAILER
7	CARDBOARD
8	LARGE SKIPS
9	GAS CYLINDERS
10	PLASTIC
11	PAPER
12	TETRA PACK
13	OLD BUND SHED
14	MOBILE PHONES
15	HAND TOOLS
16	BATTERIES, BULBS

Rev	Amendments	Drawn Date	Checked Date

RPS

Enterprise Fund Business Centre
Ballyraine
Letterkenny
Co. Donegal

T +353 74 9161927
F +353 74 9161928
W www.rpsgroup.com/ireland
E ireland@rpsgroup.com

Client
DONEGAL COUNTY COUNCIL

Project
DUNGLOE CIVIC AMENITY SITE

Title
PROPOSED SKIP LAYOUT

Architect

Drawing Status	Sheet Size	Drawing Scale
PRELIM	A3	1:500

Drawing Number	Rev
IBL0208/319	0

Drawn By / Date		Checked By / Date		Approved By / Date	
AMB	MAR '08	NR	MAR '08	DD	MAR '08



NOTES

1. VERIFYING DIMENSIONS. THE CONTRACTOR SHALL VERIFY DIMENSIONS AGAINST SUCH OTHER DRAWINGS OR SITE CONDITIONS AS PERTAIN TO THIS PART OF THE WORK.

REV	DESCRIPTION	BY DATE	CHECK DATE

DRAWN BY AMB DATE JANUARY 05	CHECK BY DD DATE JAN 05	APPROVED DD DATE JAN 05
PLOT SCALE 1:500	SCHEDULES	SHEET SIZE A3

CLIENT

DONEGAL COUNTY COUNCIL

PROJECT

LAGHEY
CIVIC AMENITY SITE


TITLE

PROPOSED SITE LAYOUT

RPS Kirk McClure Morton
CONSULTING ENGINEERS
TEL: 074 91 61927 Email: info@kmm.eu.com FAX: 074 91 61928
THE ENTERPRISE FUND BUSINESS CENTRE BALLYRAINE LETTERKENNY CO.DONEGAL

ARCHITECT	ARCHITECT
DRAWING No.	5234.72/101
REVISION	

DWG. STATUS	
PRELIM.	●
TENDER	
CONST.	
RECORD	

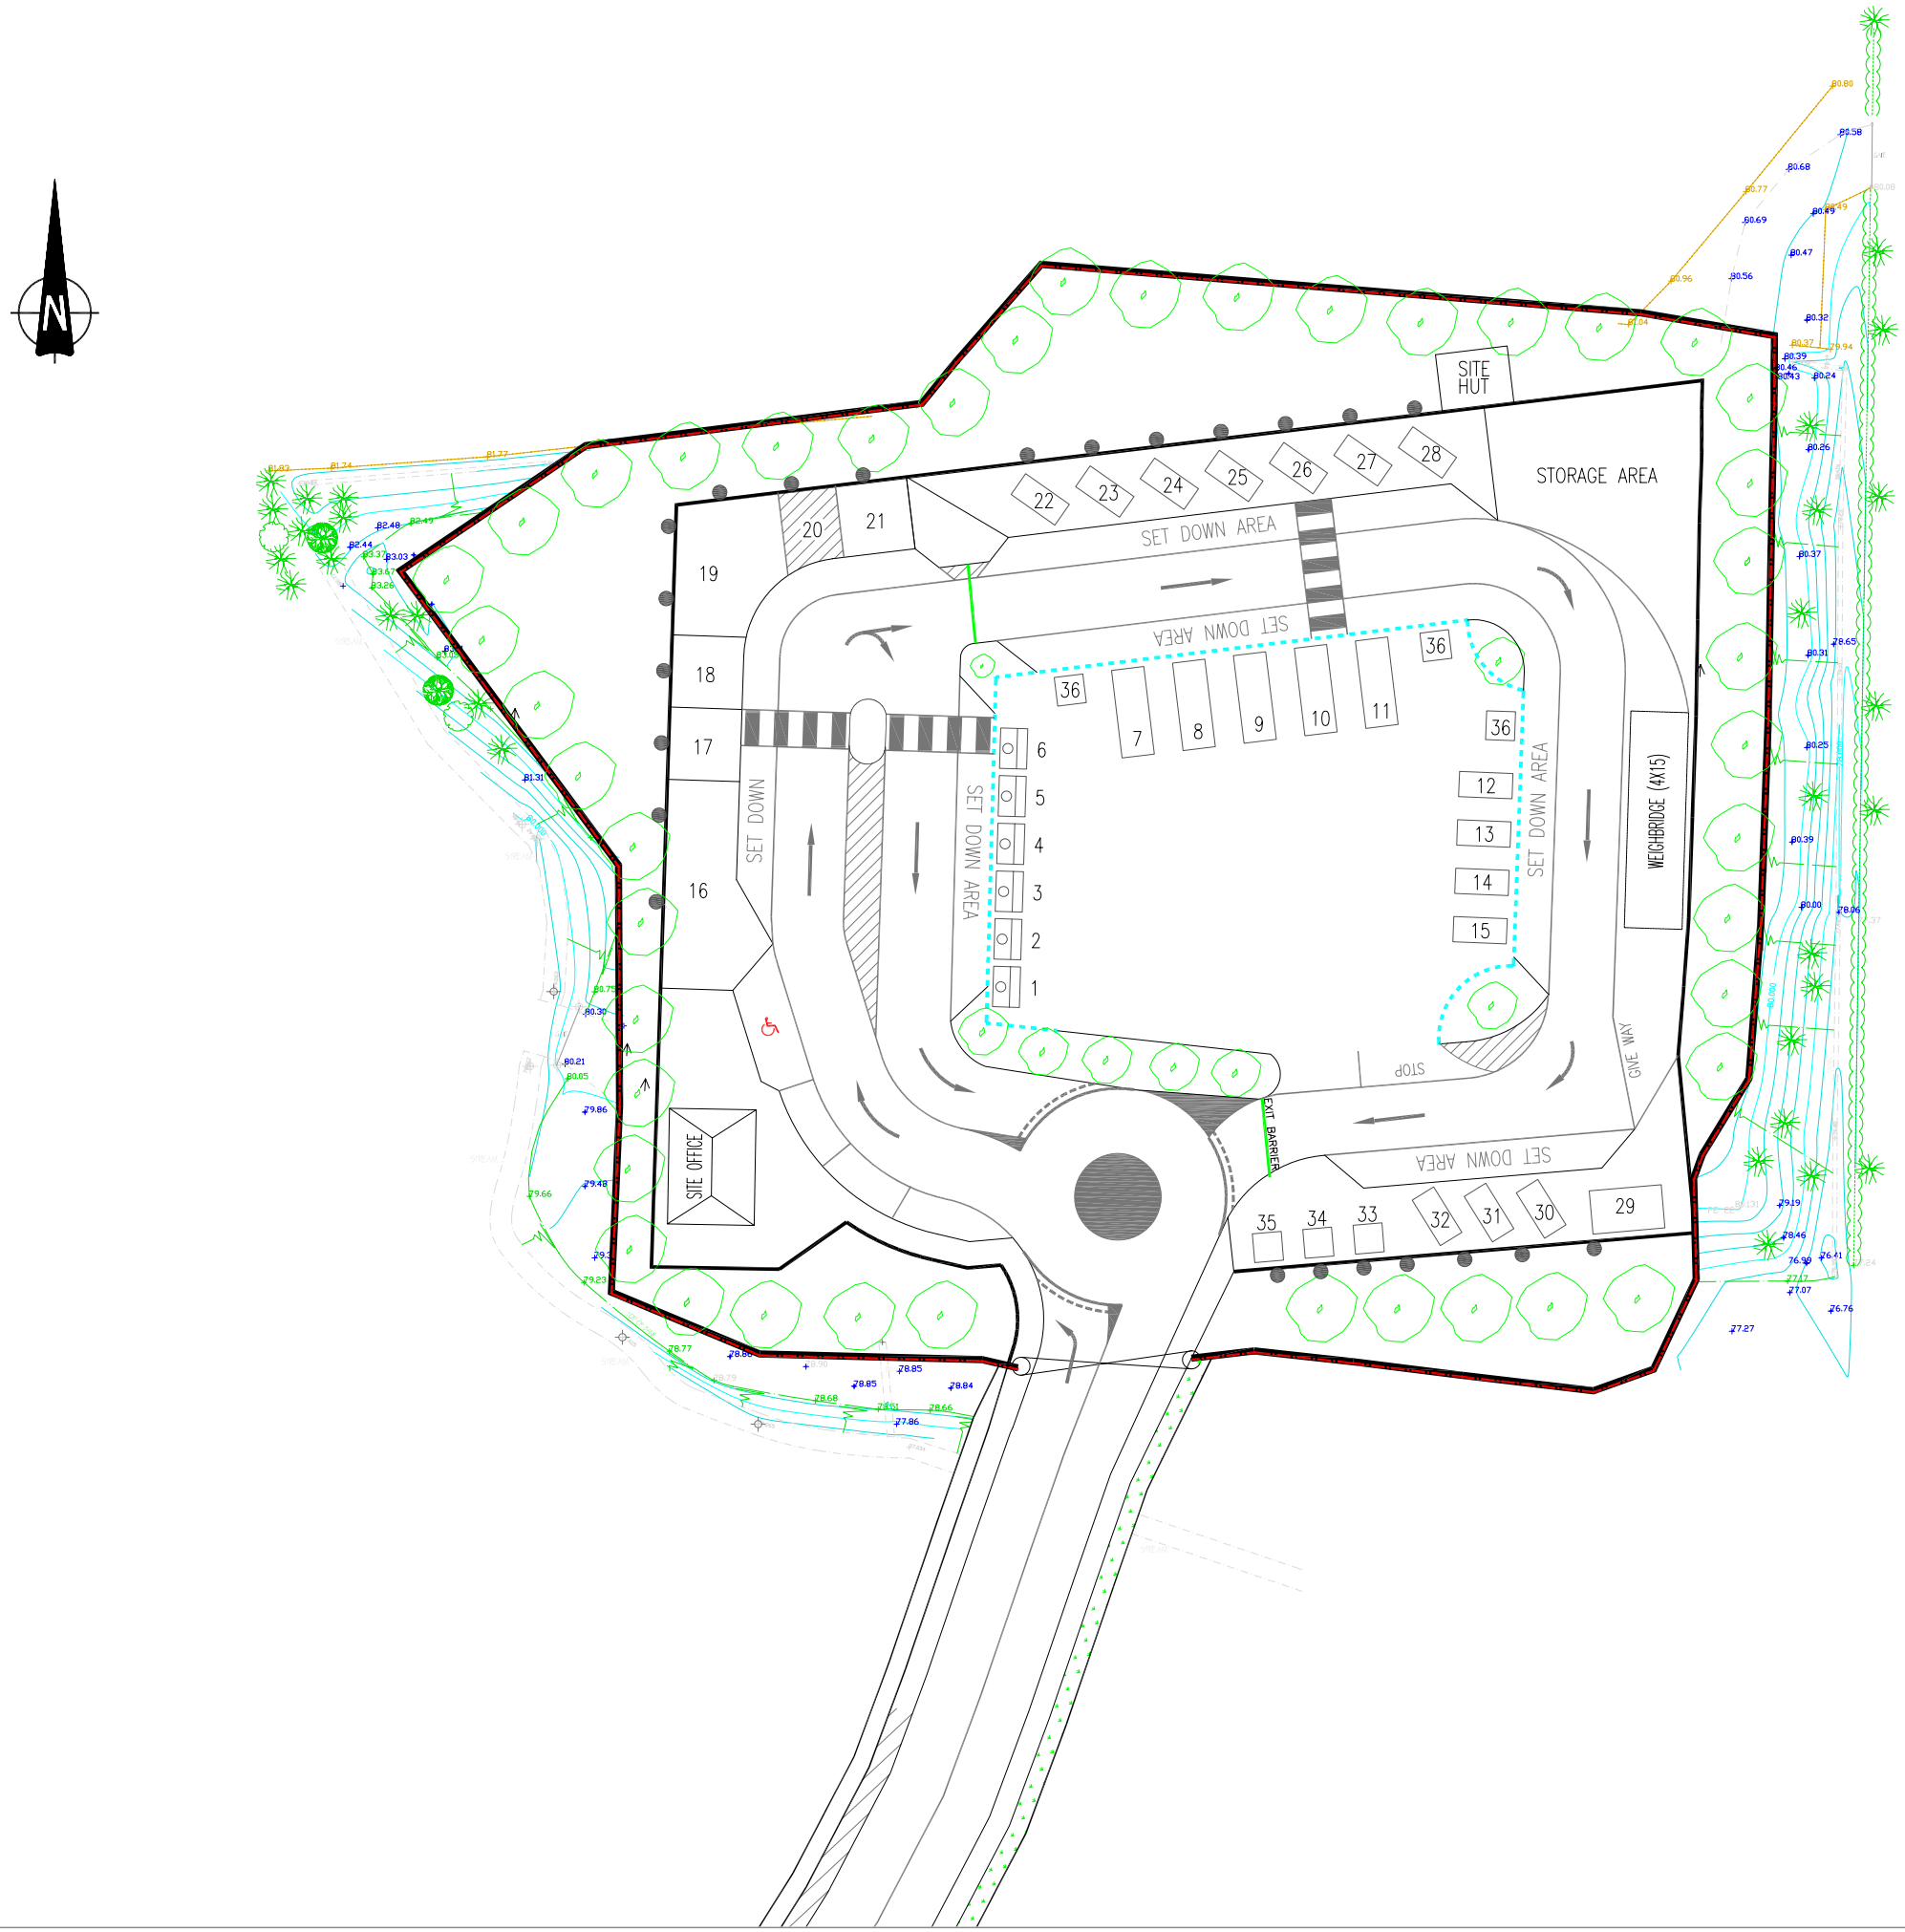

NOTES

KEY

1 Textiles
2 Drinks Cans
3 Food Cans
4 Clear Glass
5 Brown Glass
6 Green Glass
7 Paper
8 Cardboard
9 Plastic
10 Tetrapak
11 Spare Capacity
12 Scrap Metal
13 Spare Capacity
14 Spare Capacity
15 Spare Capacity
16 LargeWhite Goods
17 Fridges
18 VDUs
19 Small Appliances
20 Storage
21 Fluorescent Lightbulbs/ Household Batteries
22 Handtools
23 Mobile Phones
24 Print Cartridges
25 Spare Capacity
26 Spare Capacity
27 Spare Capacity
28 Spare Capacity
29 Engine Oil/ Vegetable Oil Bunded Tank
30 Car Batteries
31 Household Batteries
32 Books
33 CDs/Cassettes
34 Videos
35 Gas Bottles
36 Balers

rev	amendments	drawn date	checked date

RPS
Enterprise Fund Business Centre
Ballyraine, Letterkenny
Co. Donegal
T +353 74 9161927
F +353 74 9161928
W www.rpsgroup.com/ireland
E ireland@rpsgroup.com

Client
Donegal County Council

Project
Letterkenny Civic Amenity Site


Title
Proposed Skip Layout

Architect

Drawing Status	Sheet Size	Drawing Scale
Preliminary	A3	1:500

Drawing Number	Rev
IBL0202/324	-

Drawn By	Date	Checked By	Date	Approved By	Date
JD	Sept 08	NR	Sept 08	-	-

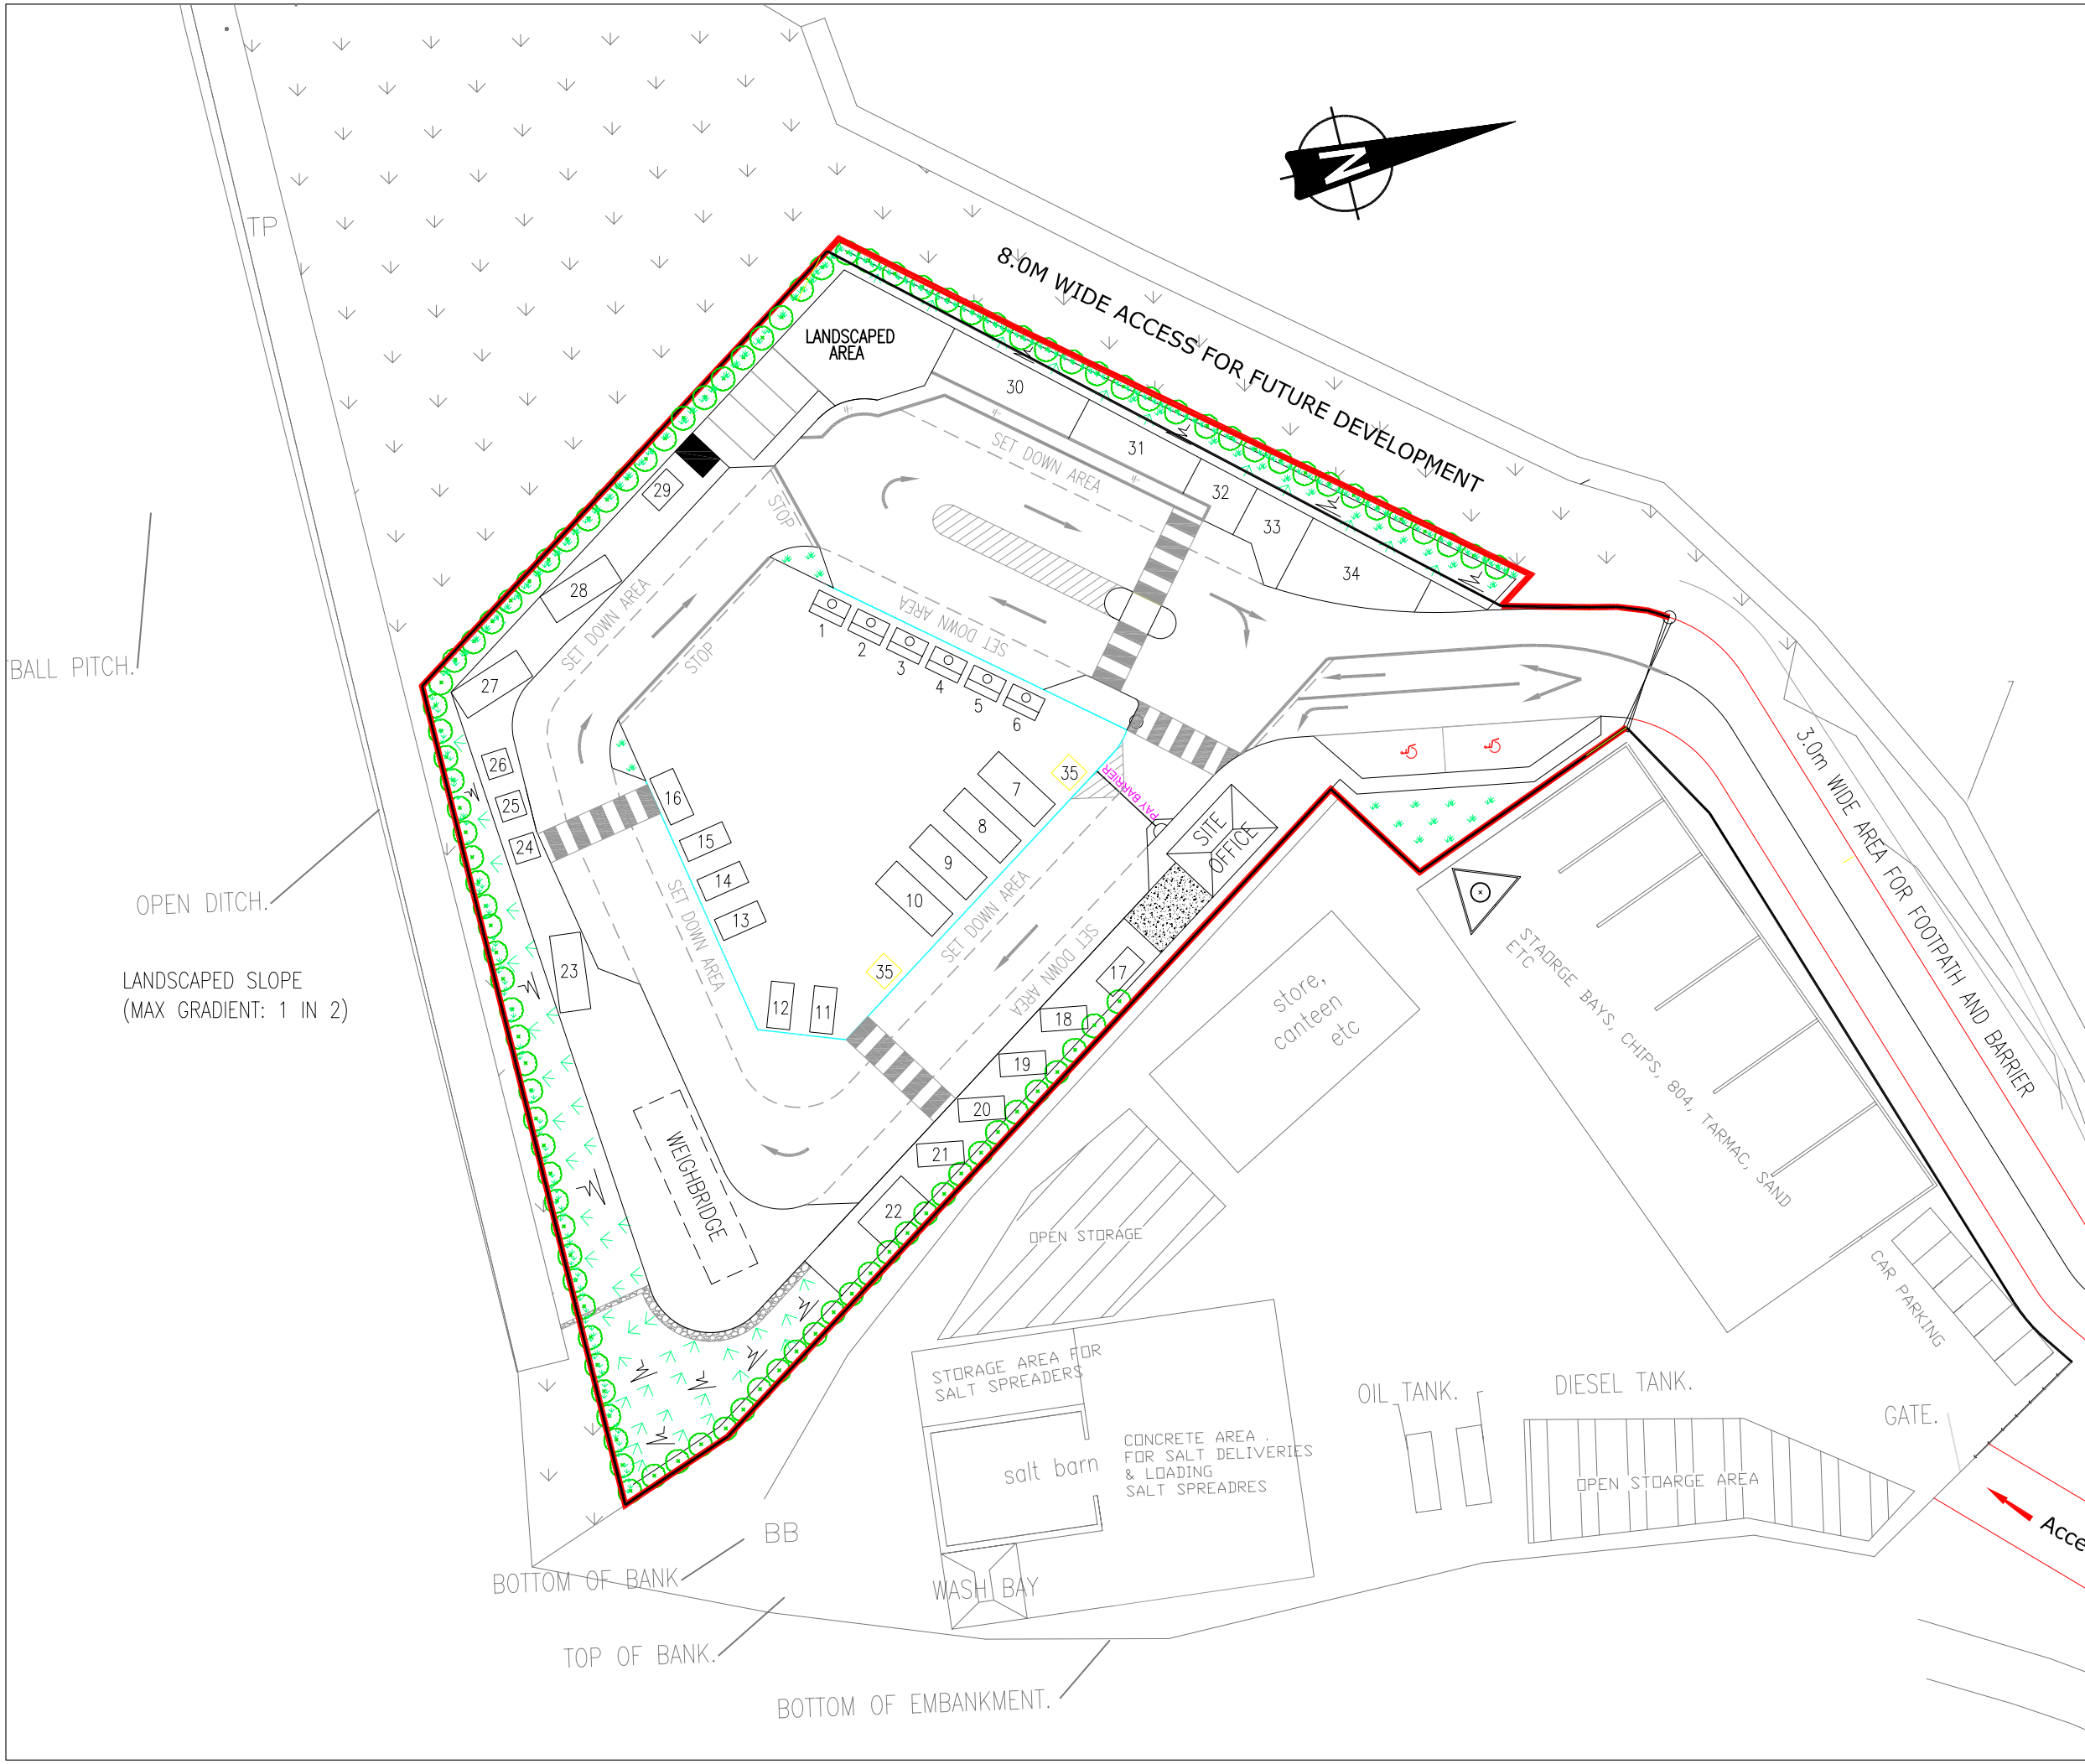

NOTES

KEY

1 Textiles
2 Drinks Cans
3 Food Cans
4 Clear Glass
5 Brown Glass
6 Green Glass
7 Paper (Spare)
8 Cardboard (Spare)
9 Plastic (Spare)
10 Tetrapak
11 Spare Capacity
12 Spare Capacity
13 Scrap Metal
14 Household Batteries
15 Car Batteries
16 Tetrapak
17 Fluorescent Bulbs
18 Mobile Phones
19 Print Cartridges
20 Hand Tools
21 Sewing Machines
22 Engine Oil, Vegetable Oil Bunded Tank
23 Plastics
24 Videos
25 Cassettes/CD's
26 Gas Bottles
27 Paper
28 Cardboard
29 Books
30 Large White Goods
31 Fridges
32 VDUs
33 Small Appliances
34 Spare WEEE Capacity (Batteries)
35 Balers

rev	amendments	drawn date	checked date

RPS

Enterprise Fund Business Centre
Ballyraine
Letterkenny
Co. Donegal

T +353 74 9161927
F +353 74 9161928
W www.rpsgroup.com/ireland
E ireland@rpsgroup.com

Client

DONEGAL COUNTY COUNCIL

Project

MILFORD CIVIC AMENITY SITE

Title


PROPOSED SKIP LAYOUT

Architect

Drawing Status	Sheet Size	Drawing Scale
FINAL	A3	1:500

Drawing Number	Rev
IBL0196-328	-

Drawn By / Date		Checked By / Date		Approved By / Date	
JD	APR 08	NR	APR 08	DD	APR 08

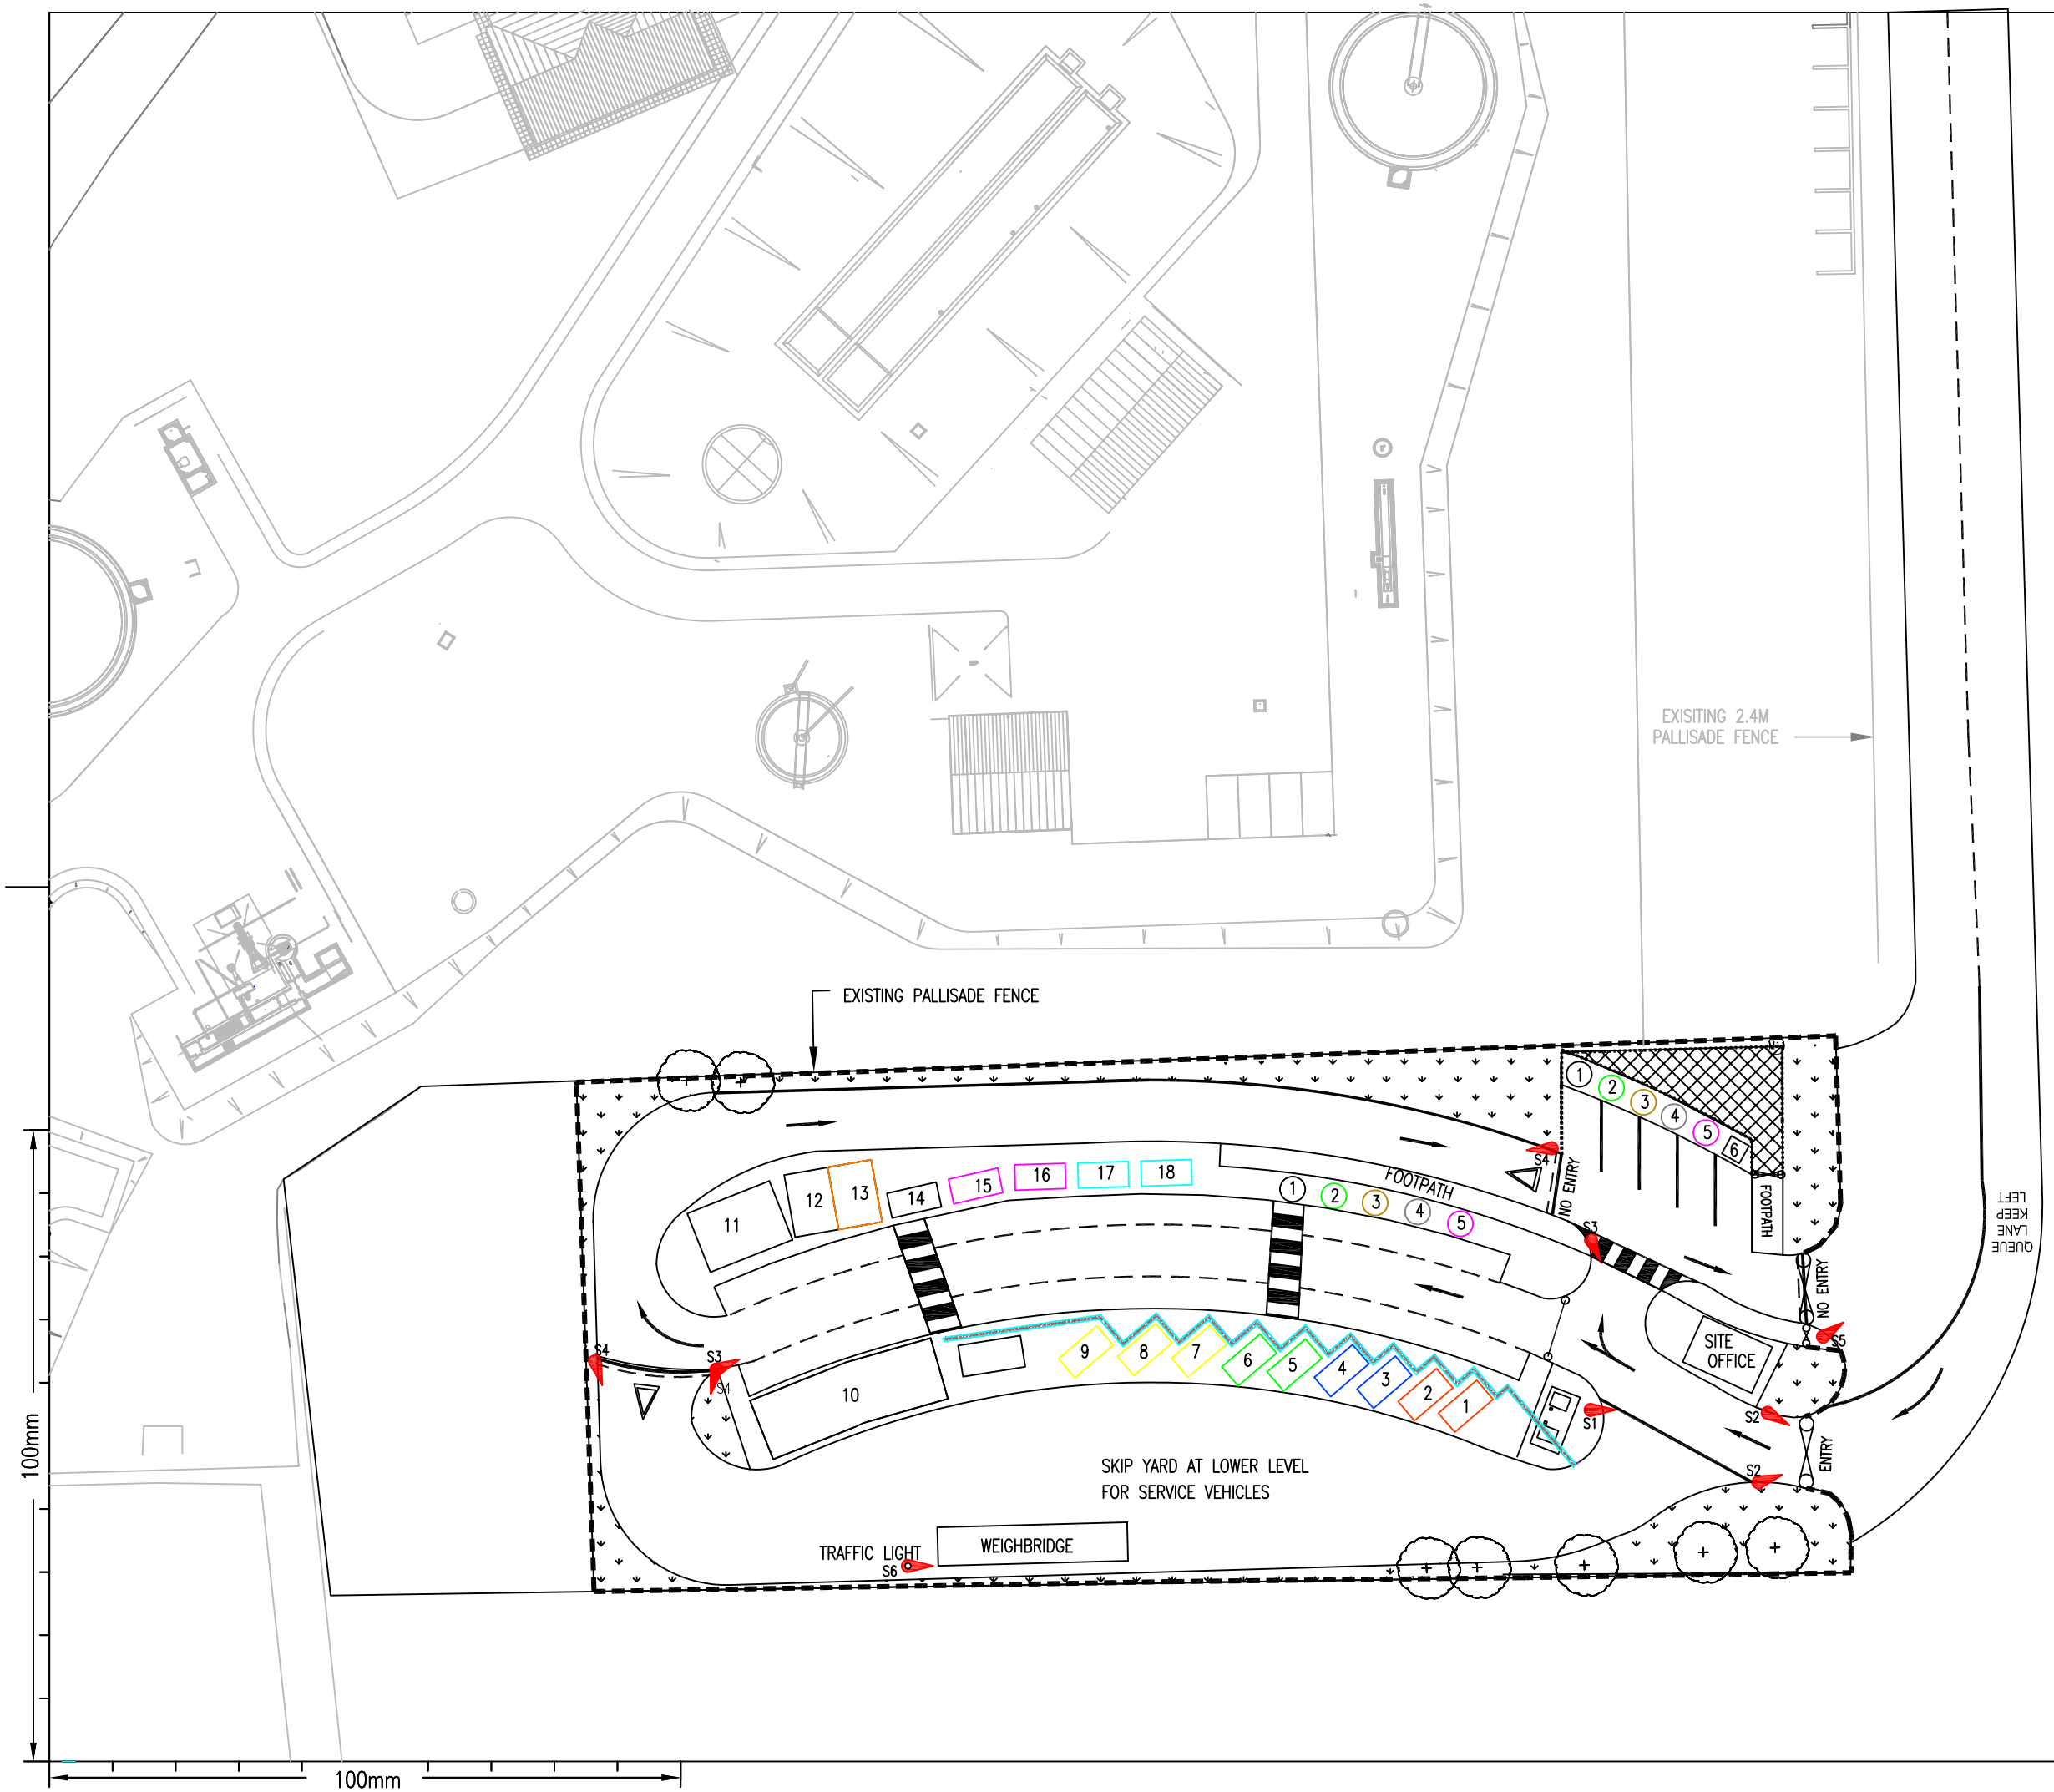

NOTES

1	BULKY GOODS	(1)	CLEAR GLASS
2	BULKY GOODS	(2)	GREEN GLASS
3	SCRAP METAL	(3)	BROWN GLASS
4	SCRAP METAL	(4)	TINS AND CANS
5	GREEN WASTE	(5)	TEXTILES
6	GREEN WASTE	6	SMALL W.E.E.E
7	BALE STORAGE		
8	BALER		
9	CARDBOARD		
10	W.E.E.E		
11	OIL TANK AND BUND		
12	BATTERIES AND BULBS		
13	GAS CYLINDARS & KEGS		
14	TETRA PAK		
15	PLASTIC		
16	PLASTIC		
17	PAPER		
18	PAPER		

REV	DESCRIPTION	BY DATE	CHECK DATE

DRAWN BY D.H. DATE NOV 2005	CHECK BY N.R. DATE NOV 2005	APPROVED D.D. DATE NOV 2005
PLOT SCALE 1:500	SCHEDULES	SHEET SIZE A3

CLIENT
DONEGAL COUNTY COUNCIL

PROJECT
STRANORLAR
CIVIC AMENITY SITE

TITLE
SKIP LAYOUT

RPS Consulting Engineers
TEL: 074 91 61927 www.rpsgroup.com/ireland FAX: 074 91 61928
THE ENTERPRISE FUND BUSINESS CENTRE, BALLYRAINE, LETTERKENNY, Co. DONEGAL
RPS Consulting Engineers (formerly Kirk McClure Morton)

ARCHITECT	
DRAWING No.	IBL523471/118
REVISION	

DWG. STATUS	
PRELIM.	
TENDER	
CONST.	●
RECORD	