
Floor Finish Legend

FF-01 - ANTI SLIP FLOOR TILES R11

FF-02 MAT WELL

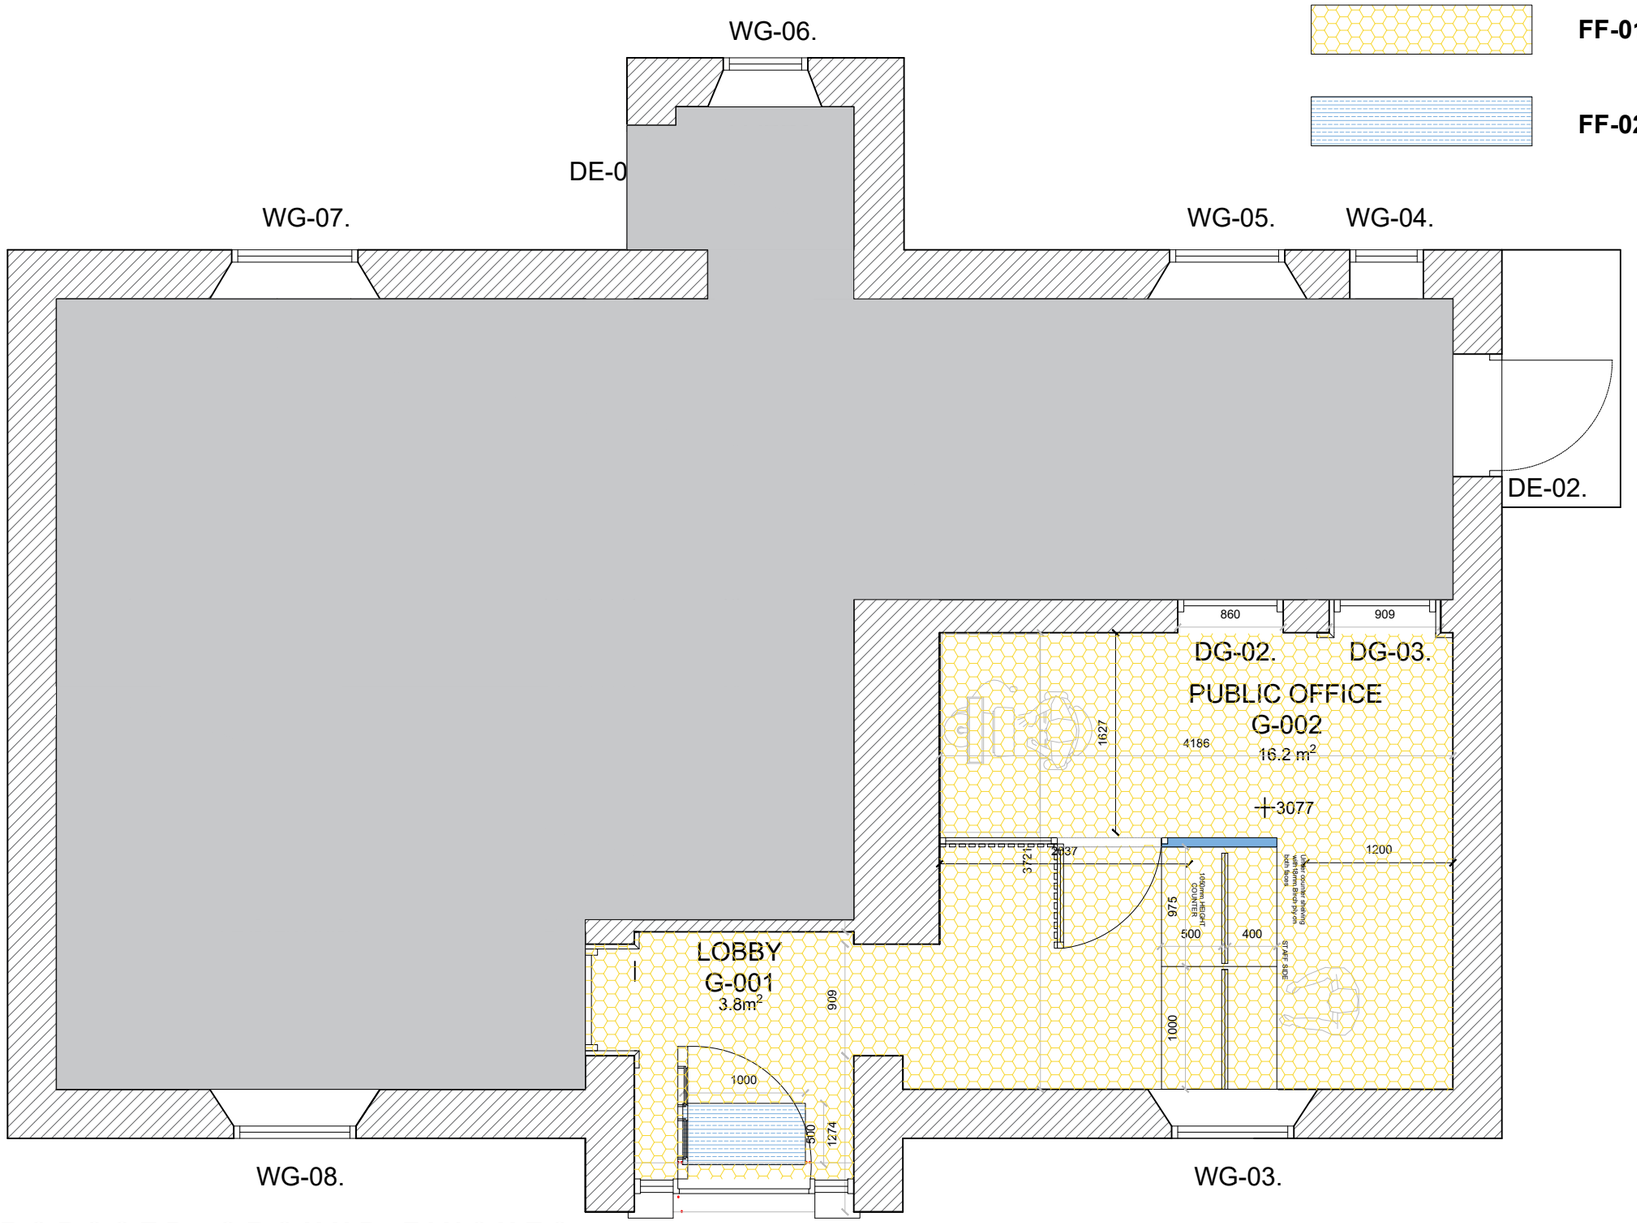

FLOOR FINISHES SPECIFICATIONS:

FF-01 - ANTI SLIP TILE R11
REVIGRÉS URBAN GRIS,IN COLOUR GRIS,PENDULUM PTV 36+295x592x8,5mm
SIMILAR OR APPROVED

FF-02 - MAT WELL
BARRIER MATTING SYSTEMS - GRADUS ESPLANADE 1500 CLOSED PRIMARY BARRIER MATTING WITH WIPER BLACK ANODISED ALUMINIUM SCRAPER BARS DESIGN CHARCOAL. MATT -COLOUR BOULEVARD 1500 - CALCULUS RECESSED IN MATWEL WITH ALUMINIUM RECESSED MATWELL FRAME UMFA18 / UMFA25: 18MM (OR SIMILAR & EQUAL APPROVED) – FITTING AS PER MANUFACTURER'S INSTRUCTIONS

PROPOSED GROUND FINSHES
SCALE 1:100

OPW Oifig na nOibreacha Poiblí Office of Public Works

Office of Public Works
a: Jonathan Swift Street, Trim, Co. Meath, C15 NX36
t: 046 942 2000
w: www.gov.ie/opw

OPW Property Maintenance
Michael Flynn - Regional Manager / Senior Architect
Anita Morrissey - Architect
Alex Devereux / Susan Byrne - Architectural Assistant
Gerard Horan - District Inspector
Margaret Kelleher - Clerical Officer

Drawing Revision:

Revision	Date	By	Chk'd	Description
-	-	-	-	-

Project Title:
Ferbane Garda Station,
Main Street, Ferbane,
Co. Offaly, R42 RP70

Drawing Title:
Proposed Ground Floor Finish

Project Role: Tender Drawings			OPW Section Project Reference: B1289
Scales at A3: 1:50			
Drawn: A.Morrissey	Checked: M.Flynn	Approved: M.Flynn	Date: 29/06/2026
Status Description: TENDER		Status Code: -	Revision: -

Drawing Number:
B1289-210001-08

Do Not Scale

© Office of Public Works