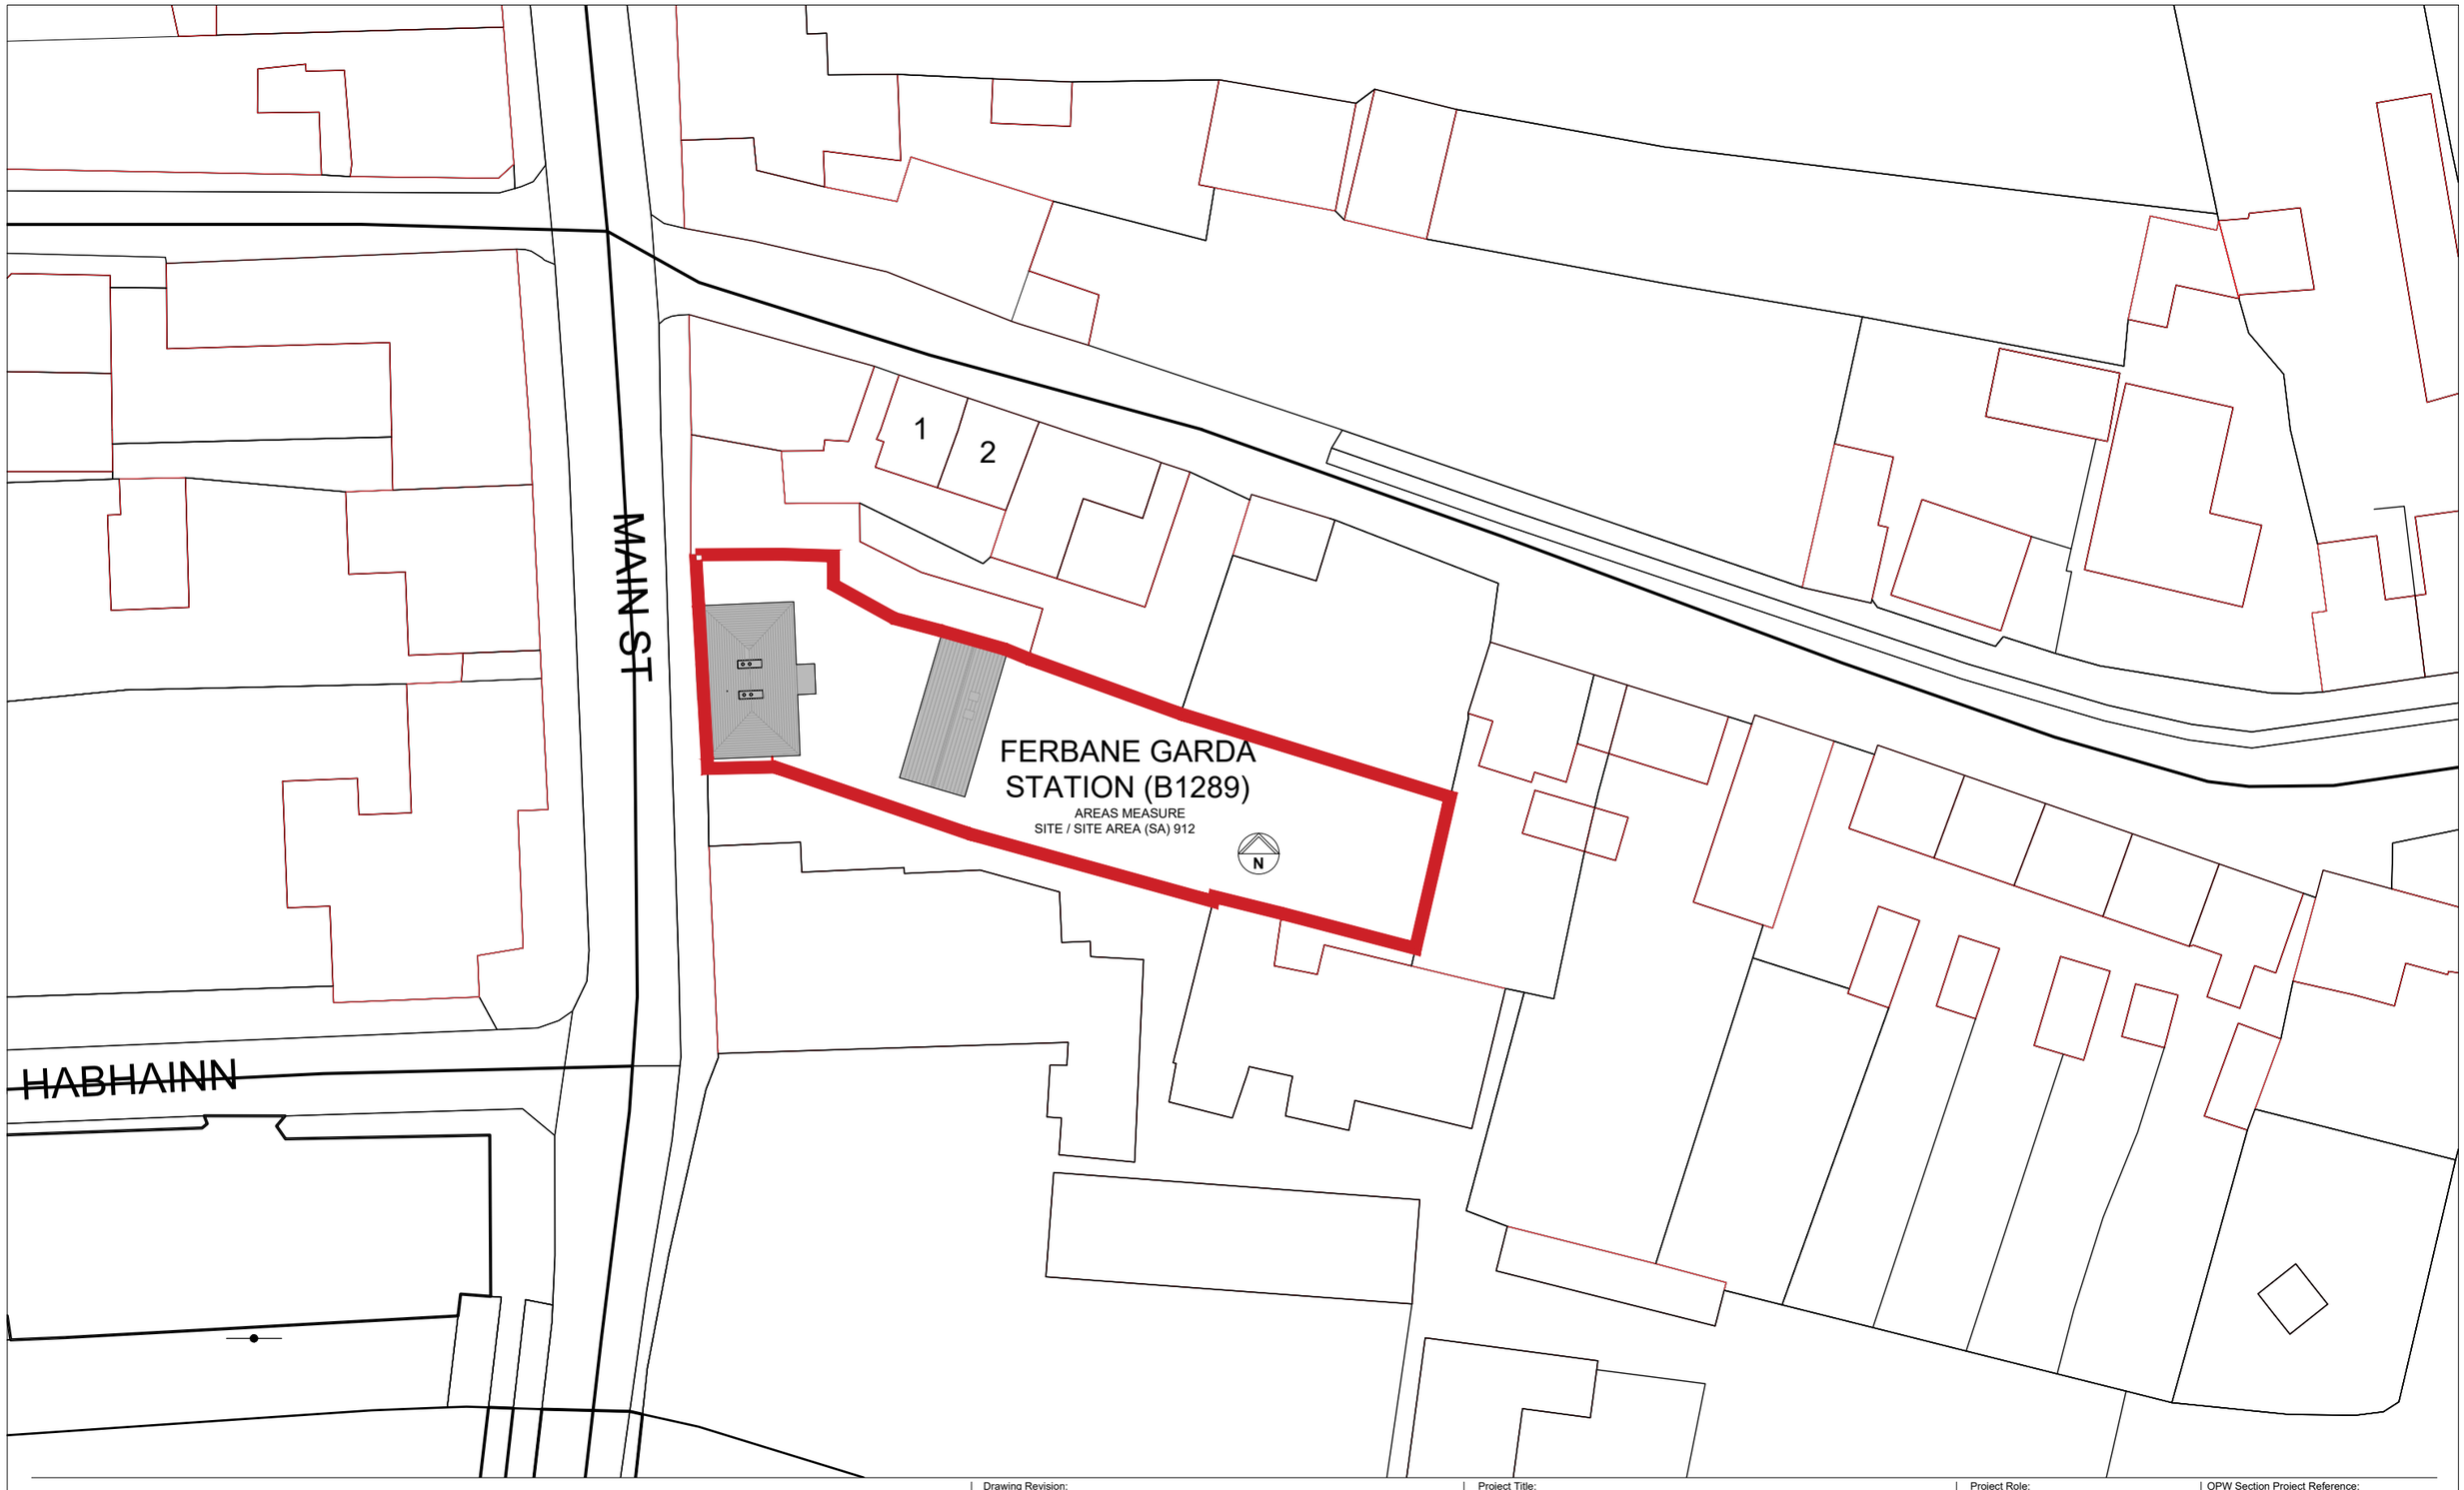


OPW
Oifig na nOibreacha Poiblí
Office of Public Works

Office of Public Works
a: Jonathan Swift Street,
Trim, Co. Meath,
C15 NX36
t: 046 942 2000
w: www.gov.ie/opw

OPW Property Maintenance

Michael Flynn - Regional Manager / Senior Architect
Anita Morrissey - Architect
Alex Devereux / Susan Byrne - Architectural Assistant
Gerard Horan - District Inspector
Margaret Kelleher - Clerical Officer

Drawing Revision:

Revision	Date	By	Chk'd	Description
-	-	-	-	-

Project Title:

Ferbane Garda Station,
Main Street, Ferbane,
Co. Offaly, R42 RP70

Drawing Title:

Site Location Map

Project Role:	OPW Section Project Reference:
Tender Drawings	B1289

Scales at A3:
1:500

Drawn:	Checked:	Approved:	Date:
A.Morrissey	M.Flynn	M.Flynn	29/06/2026

Status Description:	Status Code:	Revision:
TENDER	-	-

Drawing Number:
B1289-210001-01

Do Not Scale

© Office of Public Works