
Roadworks 2026 - Site Location Map

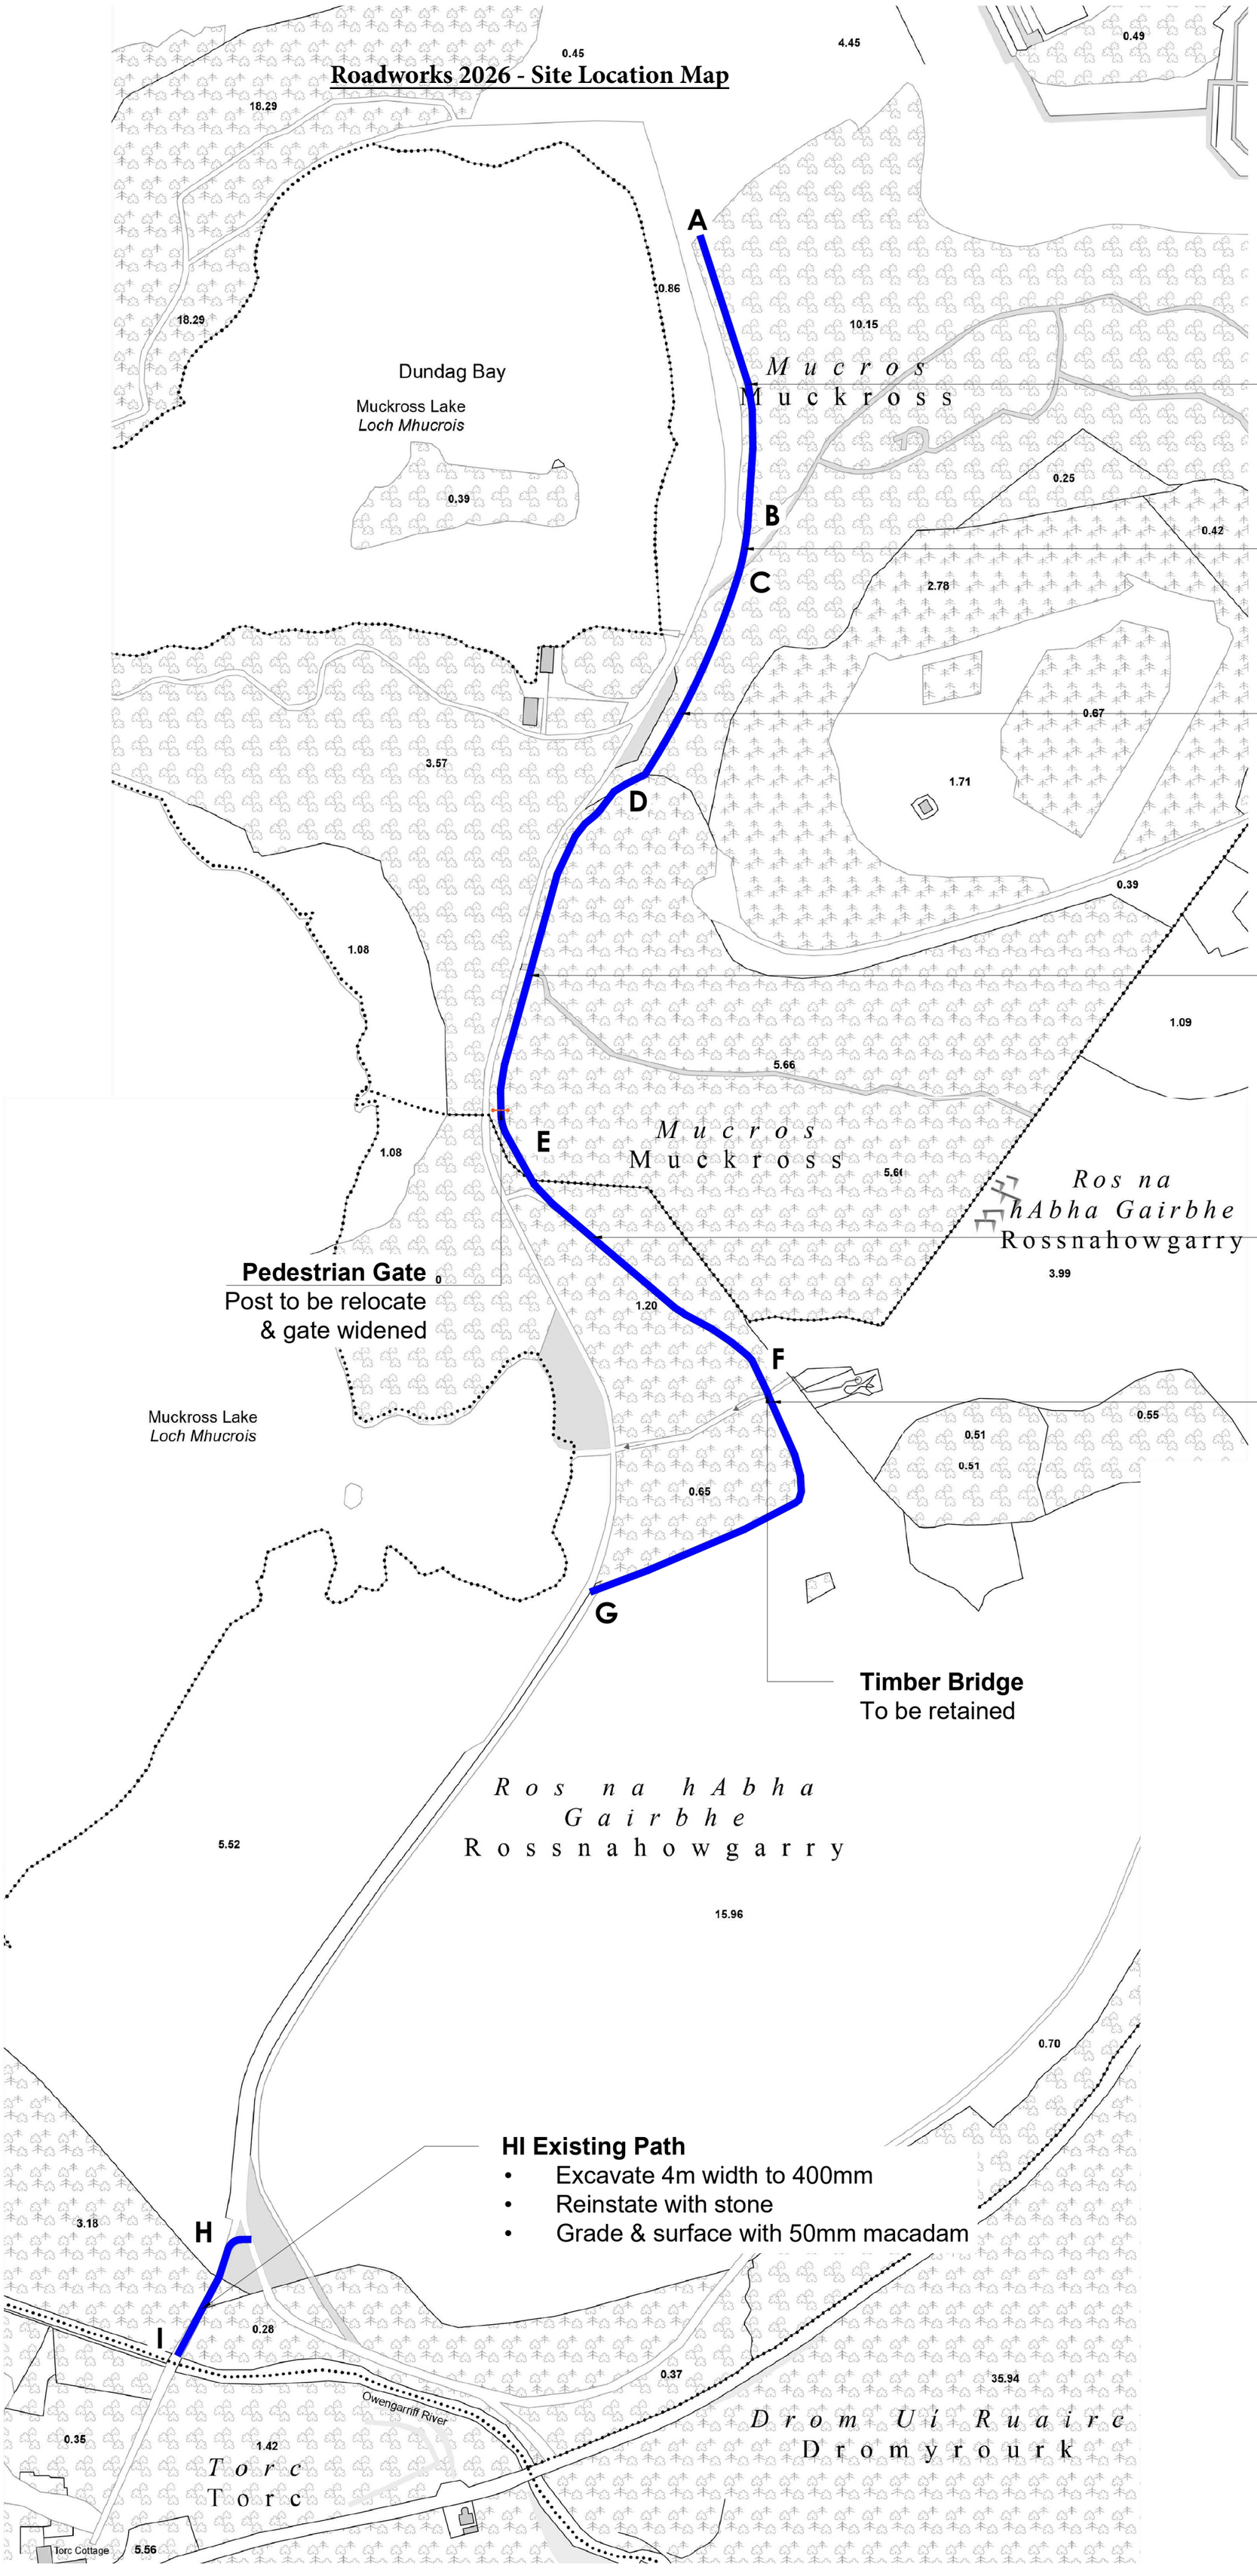

AB New Path
- Excavate to 300mm
- Lay in 300mm stone
- Grade & surface with 50mm macadam

BC New Path [To Be Raised]
- Excavate to 400mm over 5m width
- Raise level by av. 750mm
- Grade & surface with 50mm macadam

CD Existing Path
- Widen by 500mm
- Grade level & surface with 50mm macadam

DE Existing Path
- Intermittent widening by 500mm/1000mm
- Grade level & surface with 50mm macadam

EF Existing Path
- Widen by 1000mm (500mm each side)
- Grade level & surface with 50mm macadam

FG Existing Path (Partially Waterlogged)
- Excavate full width
- Reinstate with 500mm stone layer on geotextile
- Grade & surface with 50mm macadam

HI Existing Path
- Excavate 4m width to 400mm
- Reinstate with stone
- Grade & surface with 50mm macadam

New Path Map

Scale 1:2500

1:2,500

0 20 40 60 80 100 150M

NOTES:
THIS DRAWING WAS PREPARED FOR THE PURPOSE OF MAKING A PLANNING APPLICATION. IT DOES NOT PERTAIN TO SHOW CONSTRUCTION INFORMATION FOR THE PURPOSES OF PRICING OR BUILDING AND DOES NOT PERTAIN TO SHOW ALL INFORMATION REQUIRED FOR COMPLIANCE WITH BUILDING REGULATIONS.

DETAILED DRAWINGS ARE REQUIRED PRIOR TO TENDERING AND CONSTRUCTION.

ALL DIMENSIONS MUST BE CHECKED ON SITE PRIOR TO TENDERING OR CONSTRUCTION AND NOT SCALED FROM THIS DRAWING.

THIS DRAWING IS COPYRIGHT.

Do Not Scale. If in doubt, ask.

Frank Coffey BE CEng MIEI
Consulting Engineer

Project:	New Pathway at Killarney National Park, Muckross, Killarney, Co. Kerry
Client:	Killarney NPWS
Title:	New Pathway Map
Scale:	1:2500 @ A2
Date:	11/11/2026
Drwg.no.	FCE-2519-001

Address: Daly's Lane, Killorglin, Co. Kerry. Phone 086 2947474
Email Address: frank.coffey@frankcoffeyengineers.ie

THE DESIGN OF THE ABOVE BUILDING REMAINS THE COPYRIGHT OF THE ARCHITECT