
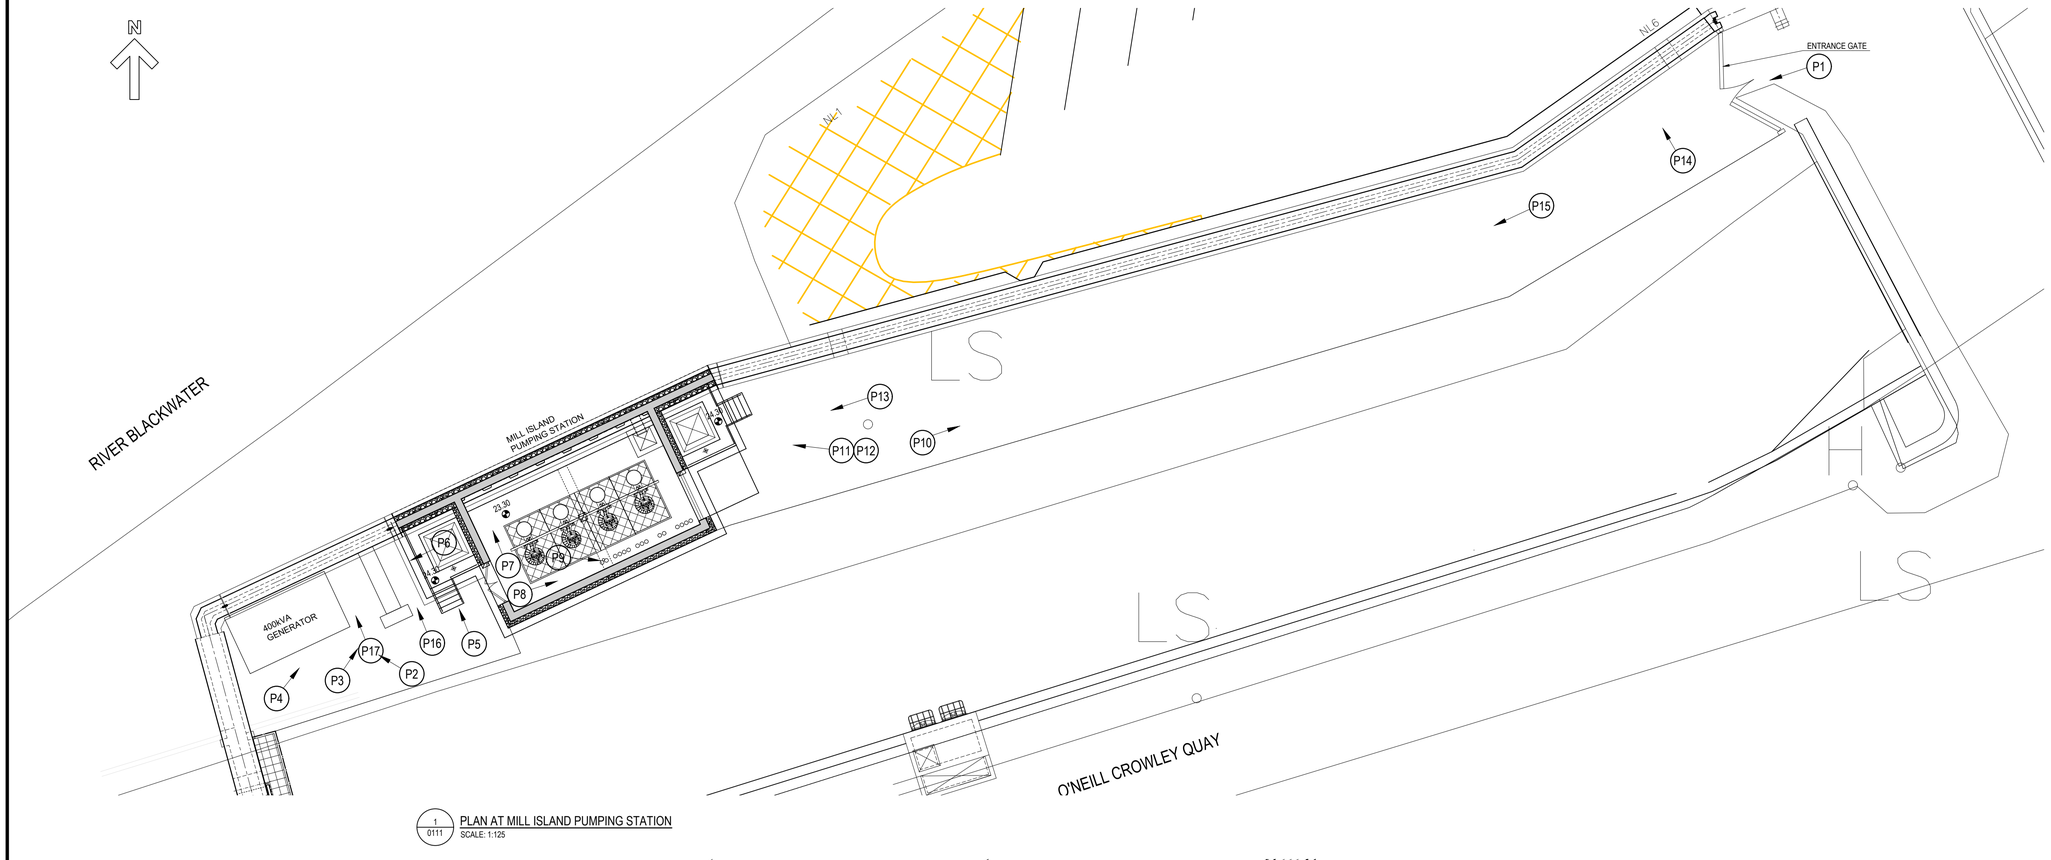


1 / 0111 PLAN AT MILL ISLAND PUMPING STATION
SCALE: 1:125

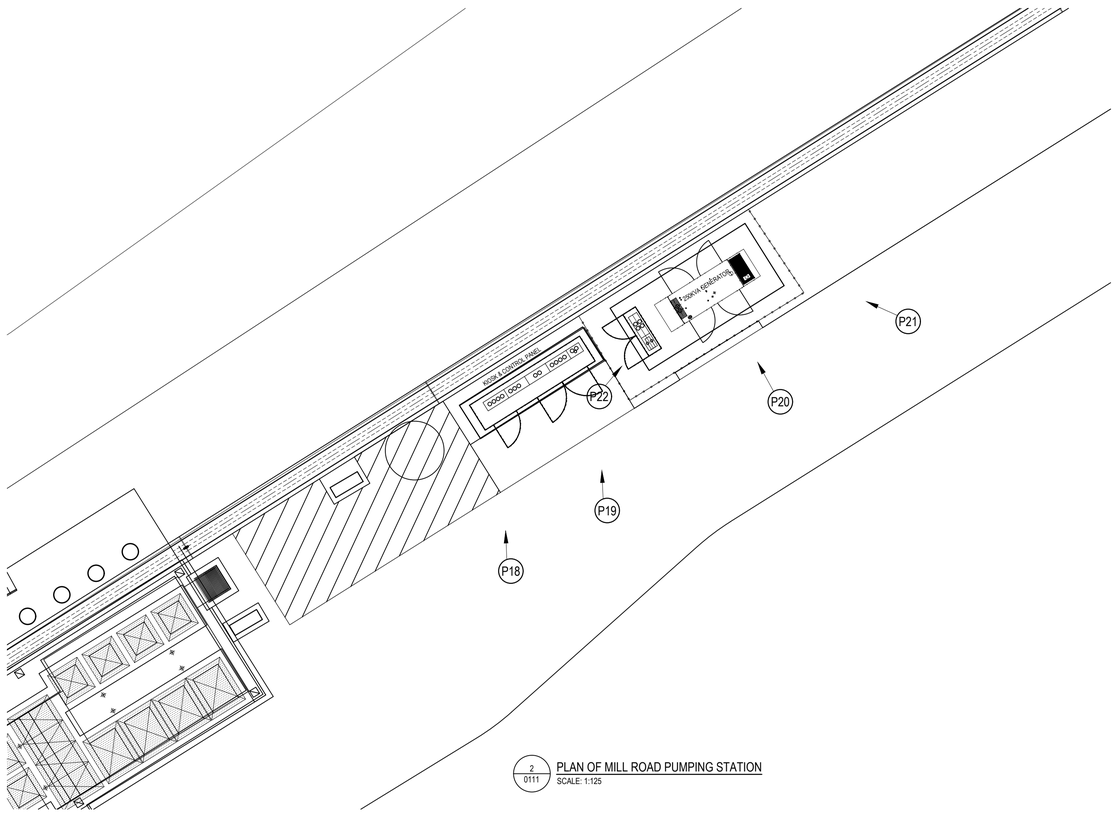

2 / 0111 PLAN OF MILL ROAD PUMPING STATION
SCALE: 1:125

NOTES:

1. THIS DRAWING IS TO BE READ IN CONJUNCTION WITH ALL OTHER DRAWINGS AND THE SPECIFICATION.
2. FOR PHOTOGRAPHS OF THE SITE REFER TO VOLUME E - INFORMATION PACK.
3. FOR AS-BUILT INFORMATION REFER TO VOLUME E - INFORMATION PACK. PLEASE NOTE, THE EMPLOYER DOES NOT GUARANTEE THE ACCURACY OF INFORMATION INCLUDED IN THE INFORMATION PACK AND THE CONTRACTOR SHALL MAKE HIS OWN INVESTIGATIONS TO DETERMINE THE ACCURACY OF ANY INFORMATION PROVIDED.

REV	STAT	DESCRIPTION	DATE
C01	AT	ISSUED FOR TENDER	JUNE 2026

DRAWING STATUS: ISSUED FOR TENDER

CHECKED BY:	REVIEWED BY:	APPROVED BY:
LC	BP	NMcC

NO PART OF THIS DOCUMENT MAY BE RE-PRODUCED OR TRANSMITTED IN ANY FORM OR STORED IN ANY RETRIEVAL SYSTEM OF ANY NATURE WITHOUT THE WRITTEN PERMISSION OF THE CONSULTING ENGINEER AS COPYRIGHT HOLDER EXCEPT AS AGREED FOR USE ON THE PROJECT FOR WHICH THE DOCUMENT WAS ORIGINALLY ISSUED.

TJ O'CONNOR & ASSOCIATES
CONSULTING ENGINEERS
CORRIG HOUSE, CORRIG ROAD, SANDYFORD, DUBLIN 18.
Tel: 01-295 2321 Fax: 01-295 4541 Email: tjoc@tjoc.ie Web: www.tjoc.ie

PROJECT:
FERMOY SOUTH WEST DRAINAGE SCHEMES
PUMPING STATIONS EICA UPGRADE AND O&M CONTRACT

CLIENT:
OFFICE OF PUBLIC WORKS

DRAWING TITLE:
MILL ISLAND AND MILL ROAD PUMPING STATIONS
PHOTOGRAPH LOCATIONS

SCALE: 1:125 (A1)

PROJECT - ORIGINATOR - VOLUME - LOCATION - TYPE - ROLE - NUMBER
2961-TJOC-XX-XX-DR-C-0111

REV: C01