PHASING LEGEND


- PHASE 1 : COURTHOUSE,KEEPERS HOUSE AND EXTERNAL WORKS
- PHASE 2 (OPTIONAL WORKS) : NORTH WING, SOUTH WING AND CONNECTING BRIDGES

WALL LEGEND

- 215 SOLID BLOCKWORK RISING WALL
- 215 LOAD BEARING BLOCKWORK WALL
- 215 RISING BLOCKWORK WALL WITH 100 WIDE NON-LOAD BEARING WALL
- 440 SOLID BLOCKWORK RISING WALL UNDER 215 LOAD BEARING INNER LEAF AND 100 OUTER LEAF
- BLOCKWORK INFILL OF EXISTING WALL -DIMENSIONS TO MATCH EXISTING

BEAM SCHEDULE

TYPE	DESCRIPTION
B1	UC203x203x46
B2	UC254x254x89
B3	UC152x152x37
B4	RHS300x200x10
B5	2No. 75x225 JOISTS
B6	SHS100x100x10

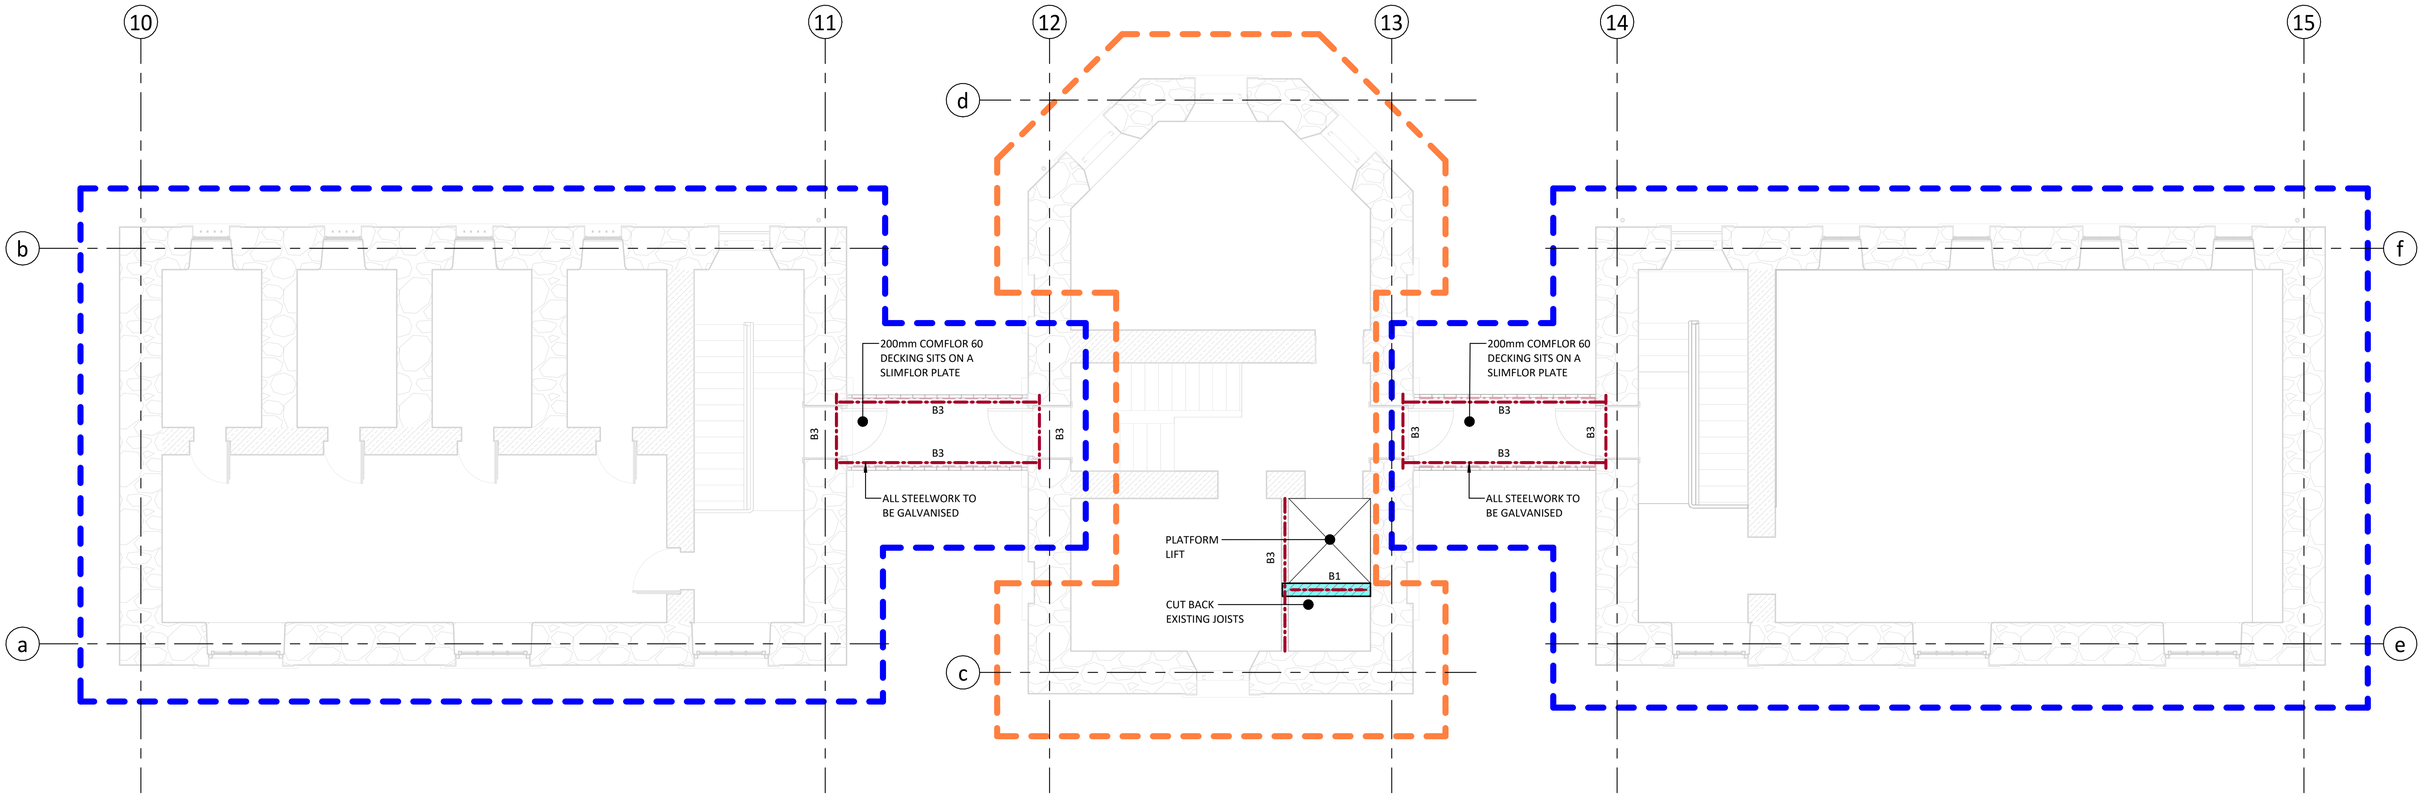

- THIS DRAWING TO BE READ IN CONJUNCTION WITH ALL OTHER RELEVANT DESIGN TEAM DRAWINGS AND SPECIFICATIONS.
- FOR SETTING OUT REFER TO ARCHITECT'S DRAWINGS. DO NOT SCALE THIS DRAWING. USE FIGURED DIMENSIONS ONLY.
- NO PART OF THIS DOCUMENT MAY BE REPRODUCED OR TRANSMITTED IN ANY FORM OR STORED IN ANY RETRIEVAL SYSTEM OF ANY NATURE WITHOUT THE WRITTEN PERMISSION OF O'CONNOR SUTTON CRONIN AS COPYRIGHT HOLDER EXCEPT AS AGREED FOR USE ON THE PROJECT FOR WHICH THE DOCUMENT WAS ORIGINALLY ISSUED.

Rev No.	Date	Revision Note	Drn by	Chkd by
P01	02/08/24	SUITABLE FOR REVIEW/COMMENT	BP/MMcF	IC
P02	15/08/24	SUITABLE FOR REVIEW/COMMENT	BP	AC
P03	15/01/25	REVISED AS CLOUDED	NP	IC
P04	03/11/26	PHASING INDICATED - SUITABLE FOR STAGE APPROVAL - TENDER	BP	IC

Comhairle Contae Thiobraid Árann
Tipperary County Council

bsi BIM Design and Construction VERIFIED

OCSC
O'CONNOR . SUTTON . CRONIN
MULTIDISCIPLINARY CONSULTING ENGINEERS
Civil/Structural/Environmental/Mechanical/Electrical/Sustainability
Dublin Office: 9 Prussia Street, Dublin 7. D07 KT57.
Tel: +353 (0)1 8682000 Web: www.ocsc.ie
Dublin London Belfast Galway Cork Birmingham

Client: TIPPERARY COUNTY COUNCIL
Project: TIPPERARY COURTHOUSE & BRIDEWELL

Title: FIRST FLOOR PLAN - BRIDEWELL

Code	Originator	Zone	Level	Type	Role	Number	Status	Revision
O708	OCSC	00	01	DR	S	1101	S4	P04

Date: JAN'24 Scale @ A1: As indicated Drn by: BP Chkd by: AC Aprvd by: IC