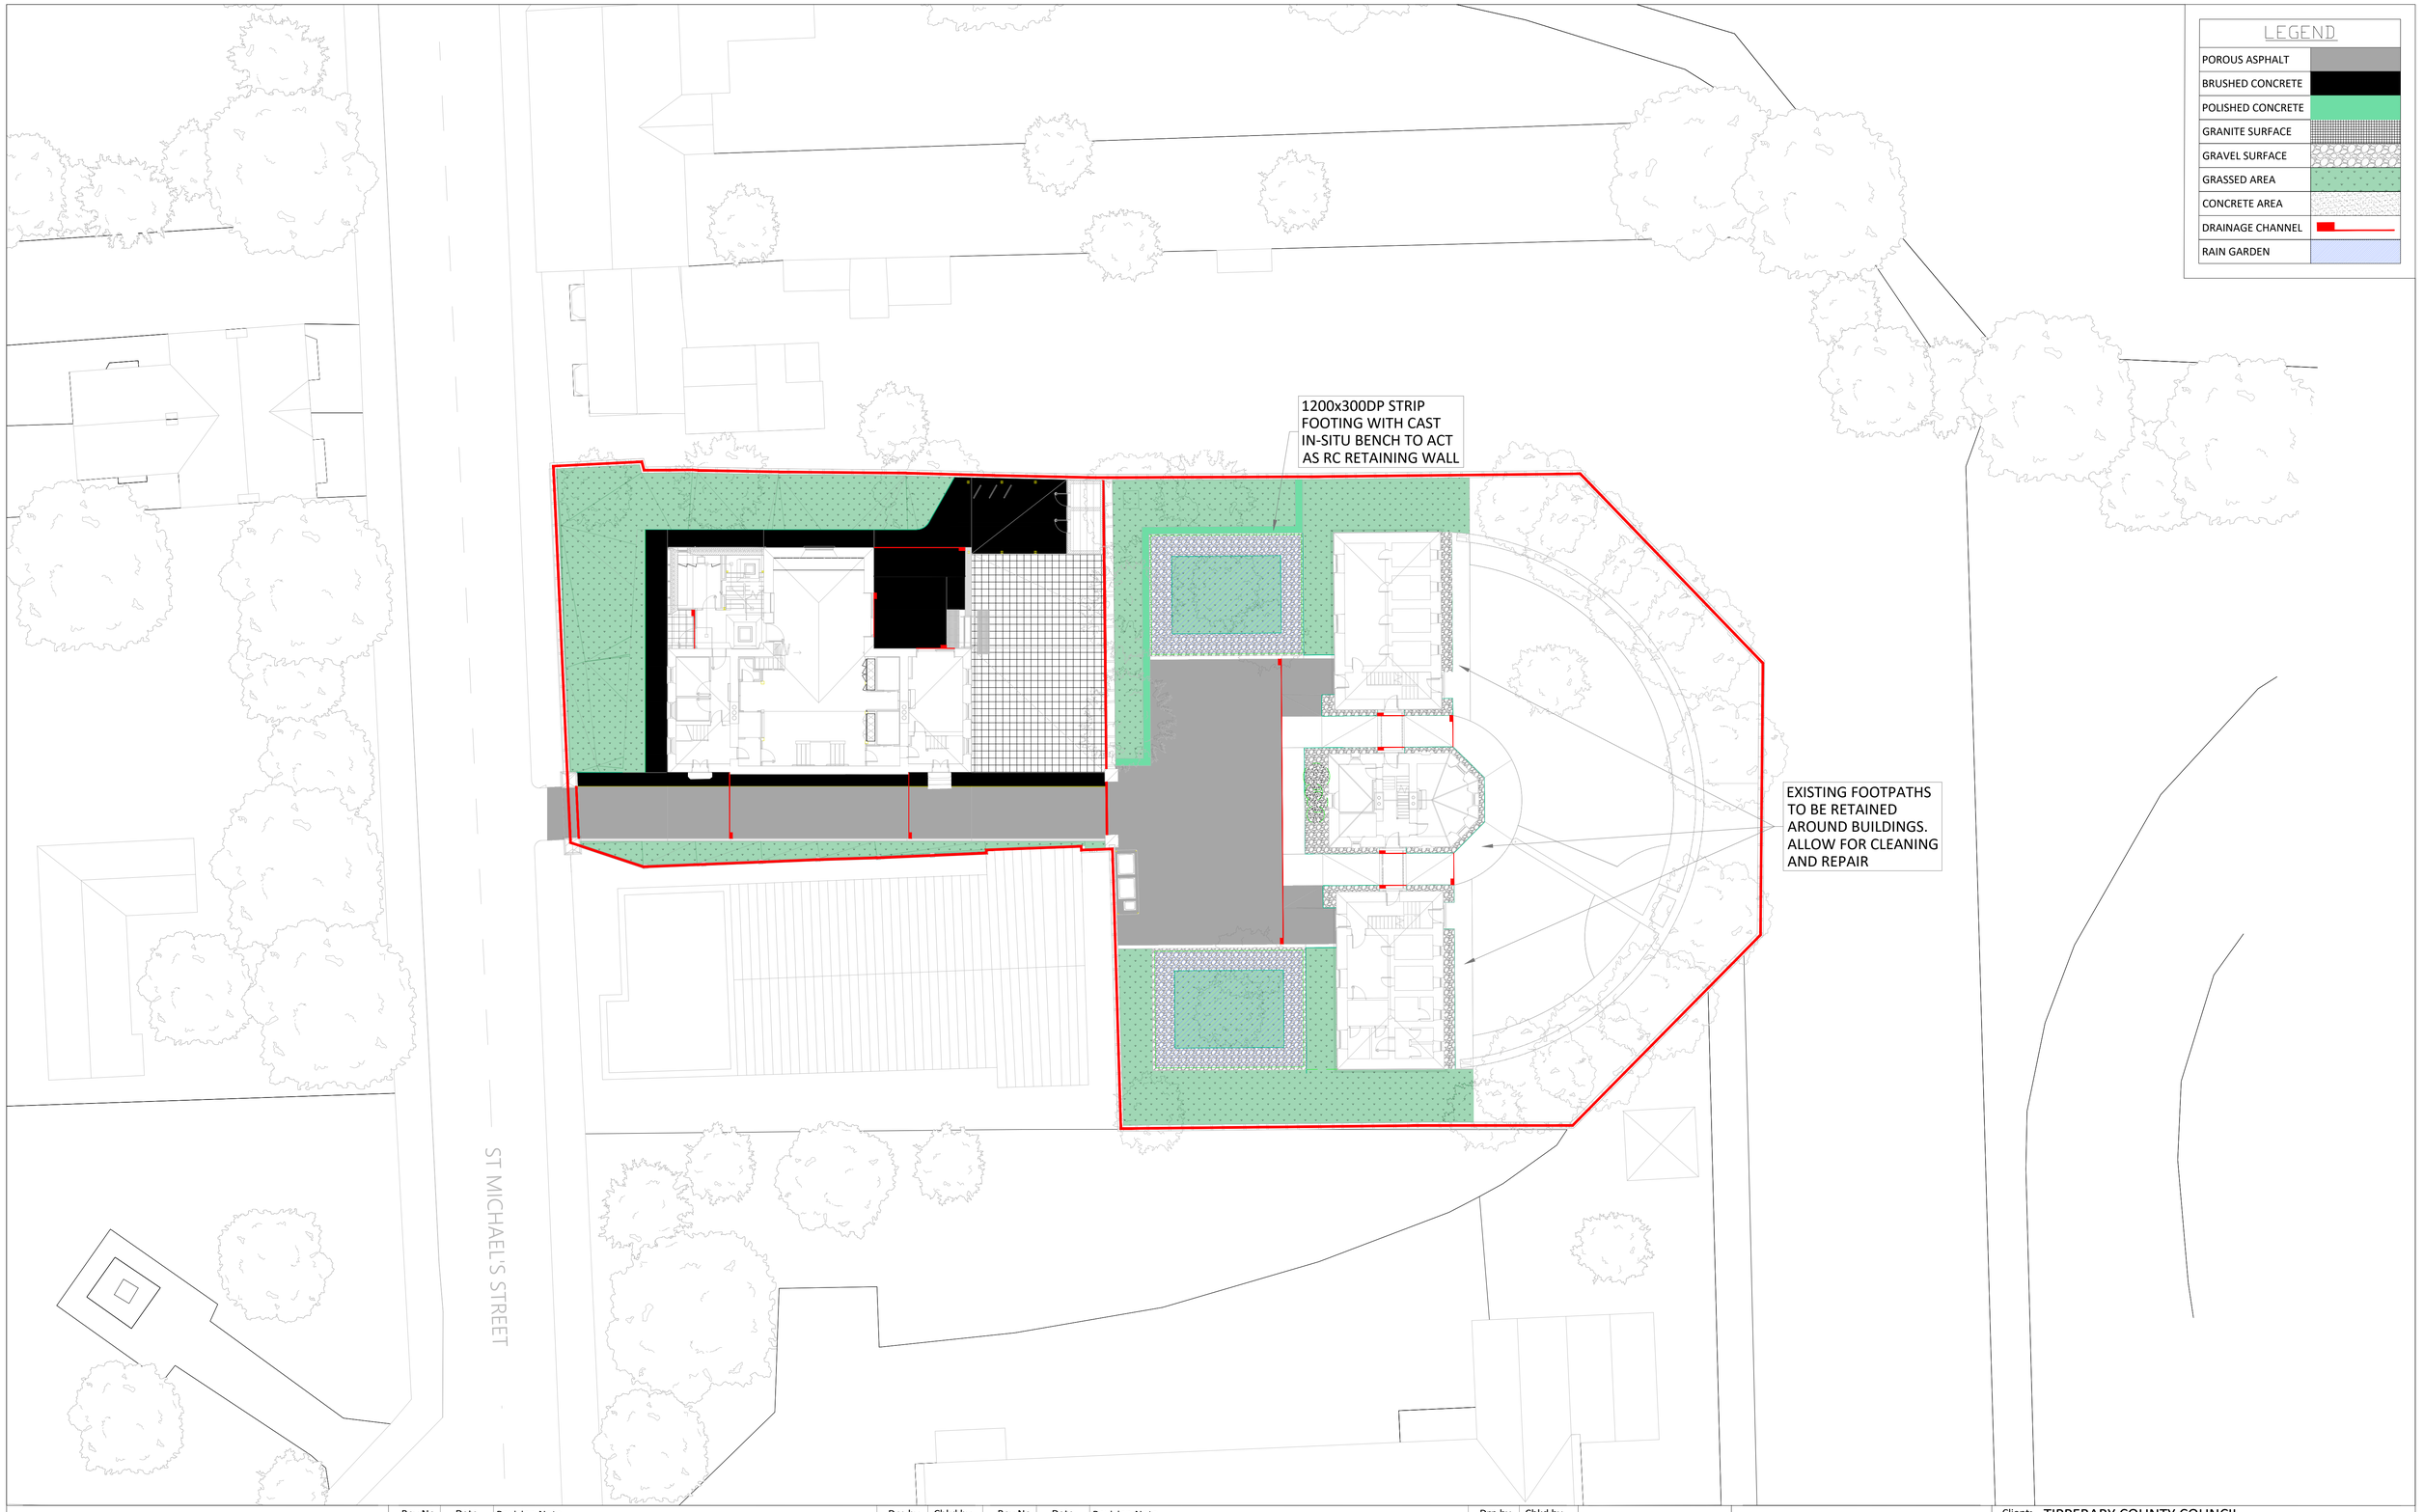


- THIS DRAWING TO BE READ IN CONJUNCTION WITH ALL OTHER RELEVANT DESIGN TEAM DRAWINGS AND SPECIFICATIONS.
- FOR SETTING OUT REFER TO ARCHITECT'S DRAWINGS. DO NOT SCALE THIS DRAWING. USE FIGURED DIMENSIONS ONLY.
- NO PART OF THIS DOCUMENT MAY BE REPRODUCED OR TRANSMITTED IN ANY FORM OR STORED IN ANY RETRIEVAL SYSTEM OF ANY NATURE WITHOUT THE WRITTEN PERMISSION OF O'CONNOR SUTTON CRONIN AS COPYRIGHT HOLDER EXCEPT AS AGREED FOR USE ON THE PROJECT FOR WHICH THE DOCUMENT WAS ORIGINALLY ISSUED.

Rev No.	Date	Revision Note	Drn by	Chkd by
P01	21.01.25	ISSUED FOR INFORMATION	RC	IC
P02	01.04.26	ARCH LAYOUT UPDATED	RC	IC
P03	03.11.26	SUITABLE FOR STAGE APPROVAL - TENDER	MC	IC

Rev No.	Date	Revision Note	Drn by	Chkd by

BIM Design and Construction VERIFIED

OCSC
O'CONNOR SUTTON CRONIN
MULTIDISCIPLINARY CONSULTING ENGINEERS
Civil / Structural / Environmental / Mechanical / Electrical / Sustainability
Dublin Office: 9 Prussia Street, Dublin 7. D07 KT57.
Tel: +353 (0)1 8682000 Web: www.ocsc.ie
Dublin · London · Belfast · Galway · Cork · Birmingham

Client: TIPPERARY COUNTY COUNCIL
Project: TIPPERARY COURTHOUSE

Title: PROPOSED SITE PLAN

Code	Originator	Zone	Level	Type	Role	Number	Status	Revision
O708	OCSC	XX	XX	DR	C	0200	S4	P03

Date: JAN'25 Scale @ A1: 1:200 Drn by: RC Chkd by: IC Aprvd by: IC