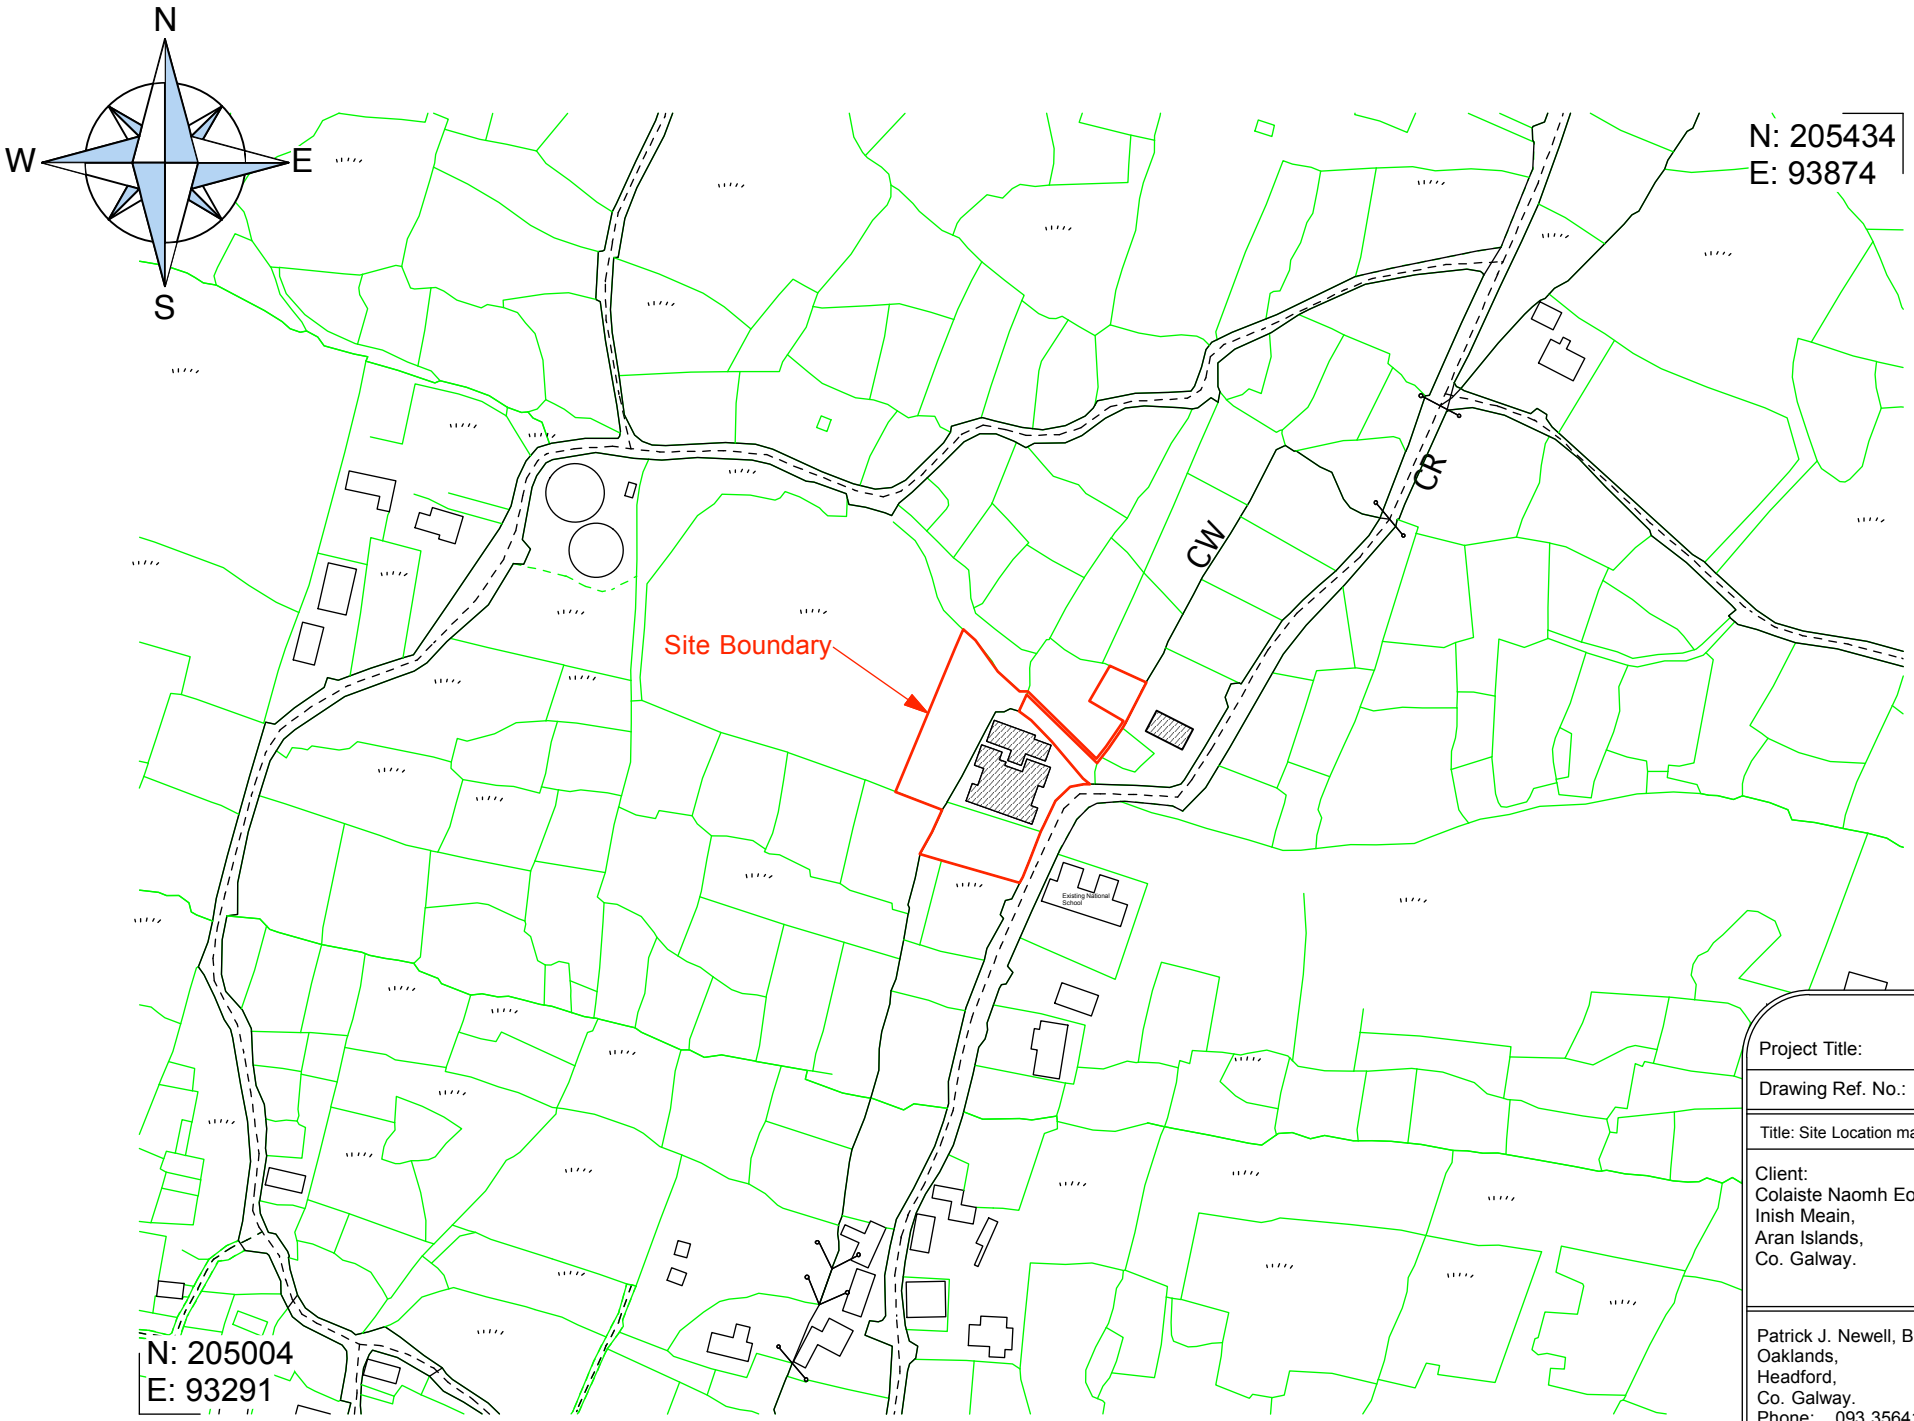


Project Title:	
Drawing Ref. No.:	
Title: Site Location map	Ref. no. 650415
Client: Colaiste Naomh Eoin, Inish Meain, Aran Islands, Co. Galway.	Scale: 1:2500 Date: 9-5-16 Rev. Date: 21-12-16 Drawn: P.N. Checked: P.J.N.

Patrick J. Newell, B.E.,Ph.D.,C.Eng.,Eur.Ing.,
Oaklands,
Headford,
Co. Galway.
Phone: 093 35641
Fax.: 093 35050
E-mail: newelleng@eircom.net
Website: www.newelleng.ie