
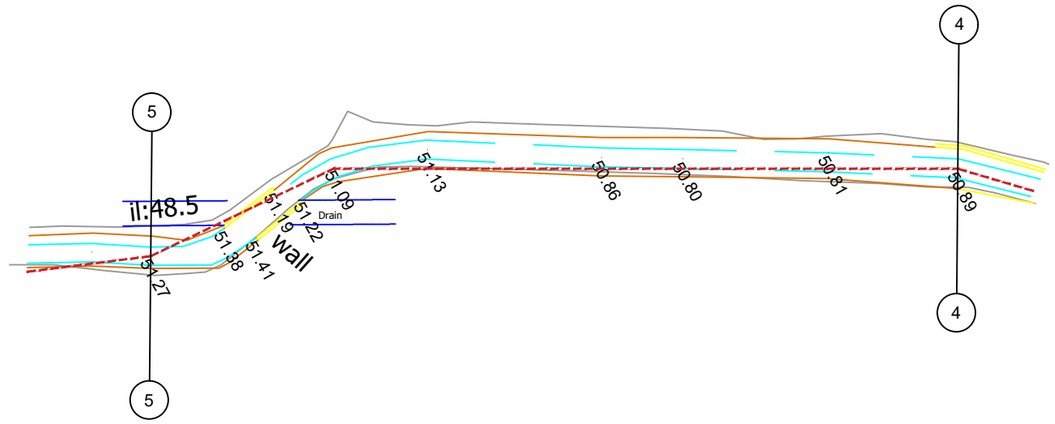


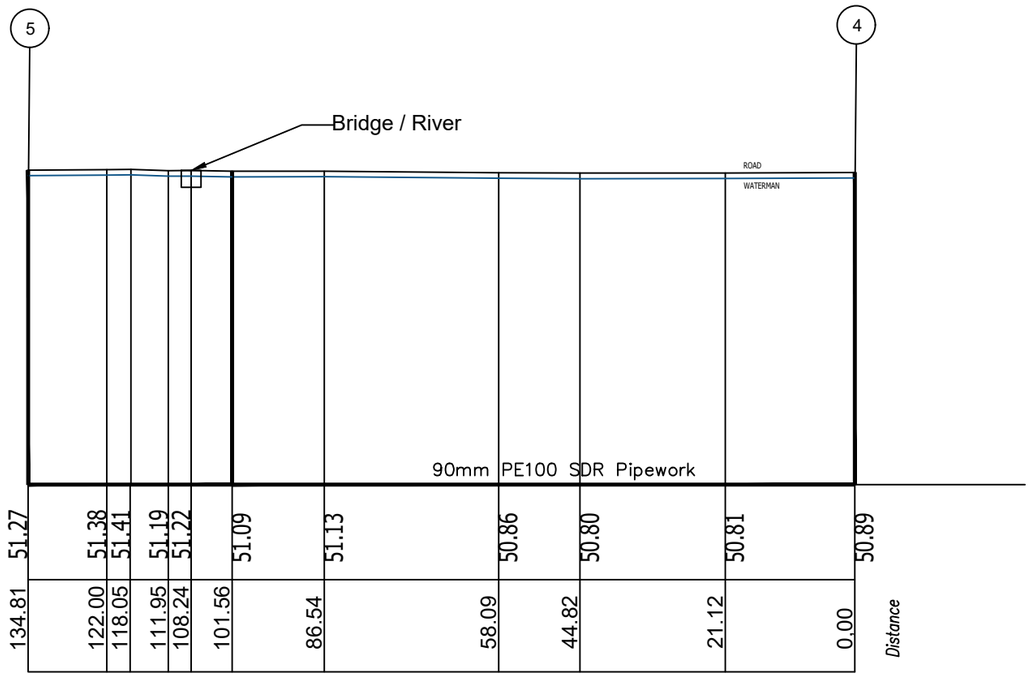

SECTION 4-5
Scale: 1:1000

SPECIFICATION

- (H) House Connection
- (o/h) Overhead Line
- (Sv) Sluice Valve
- (C) Connection / Meter
- (Av) Air Valve
- (Scv) Scour Valve
- (L) Land Conection
- (TH) Trial Hole Location
- (Hyd) Hydrant

PLANNING DRAWINGS ONLY. ALL STRUCTURAL DETAILS TO SUPERVISING ENGINEERS SPEC. ALL CONSTRUCTION TO BE IN ACCORDANCE WITH LATEST EDITION OF BUILDING REG. AT TIME OF CONSTRUCTION.

REVISIONS:

No.	Details	Date.

CONOR HAYES
B.E CENG, M.I.E.I.
CONSULTING ENGINEERS
Ballinasloe, Co. Galway.
Ph.: 087–2576423

Client: TRISTAUN GWSS

Project:

WATER SUPPLY SCHEME EXTENSION

Drawing Title:

SECTION 4-5

Drg. by: CONOR HAYES B.E.,CENG., M.I.E.I.	Area:
	Scale: 1:1000 @A3
Chkd. by: CH	Drawn No.:
Date:	