
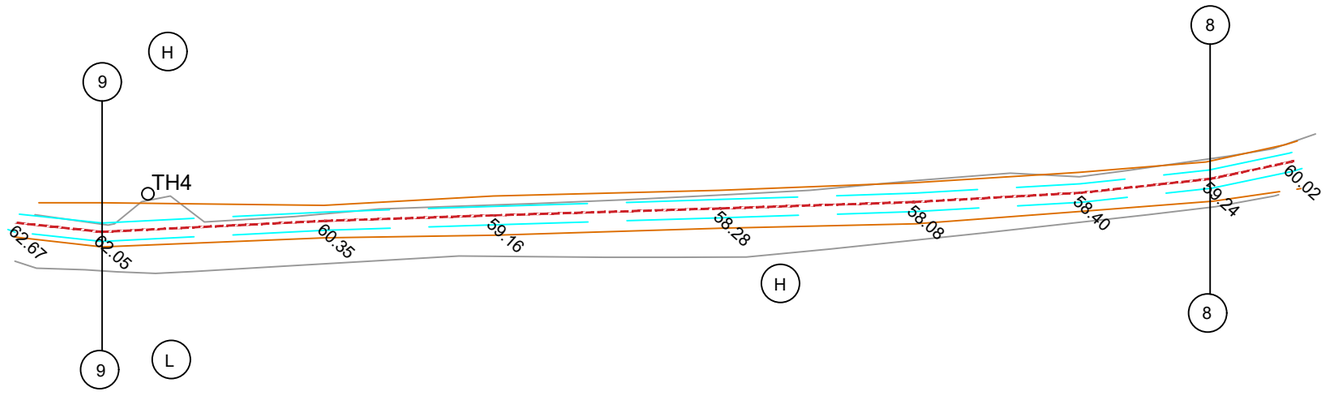


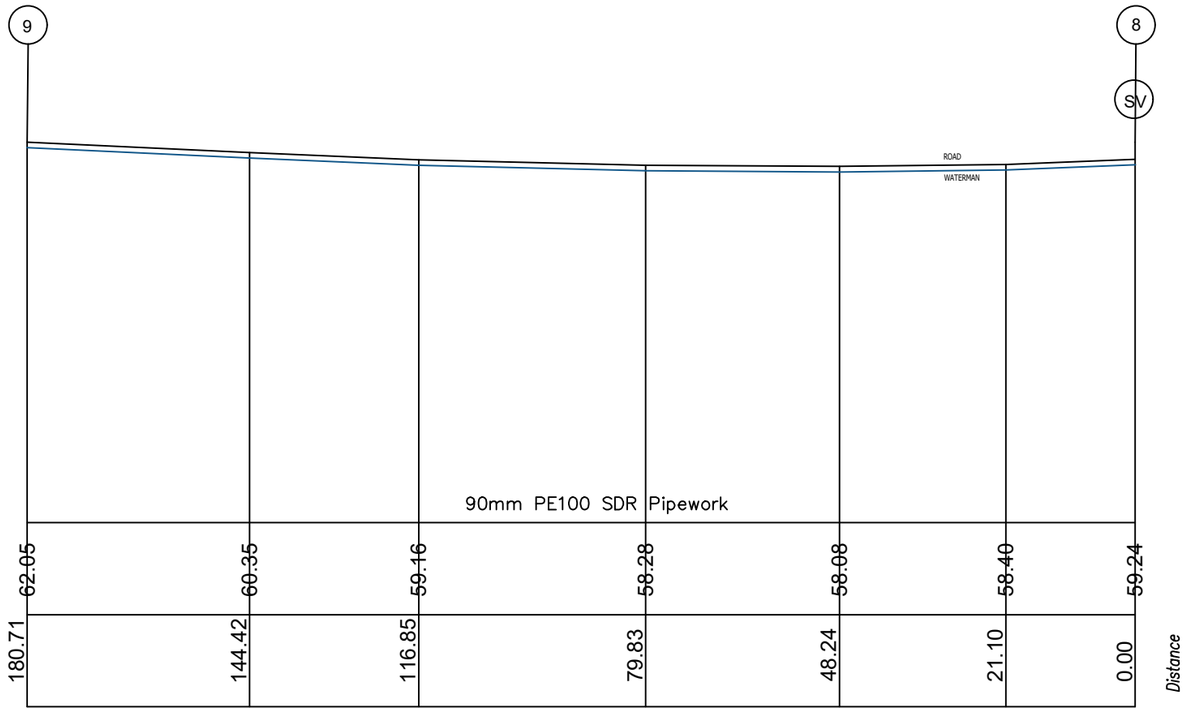

SECTION 8-9
Scale: 1:1000

SPECIFICATION

- H — House Connection
- o/h — Overhead Line
- Sv — Sluice Valve
- C — Connection / Meter
- Av — Air Valve
- Scv — Scour Valve
- L — Land Conection
- TH — Trial Hole Location
- Hyd — Hydrant

PLANNING DRAWINGS ONLY. ALL STRUCTURAL DETAILS TO SUPERVISING ENGINEERS SPEC. ALL CONSTRUCTION TO BE IN ACCORDANCE WITH LATEST EDITION OF BUILDING REG. AT TIME OF CONSTRUCTION.

REVISIONS:

No.	Details	Date.

CONOR HAYES
B.E CENG, M.I.E.I.
CONSULTING ENGINEERS
Ballinasloe, Co. Galway.
Ph.: 087–2576423

Client: TRISTAUN GWSS

Project:

WATER SUPPLY SCHEME EXTENSION

Drawing Title:

SECTION 8-9

Drg. by: CONOR HAYES B.E.,CENG., M.I.E.I.	Area:
	Scale: 1:1000 @A3
Chkd. by: CH	Drawn No.:
Date:	