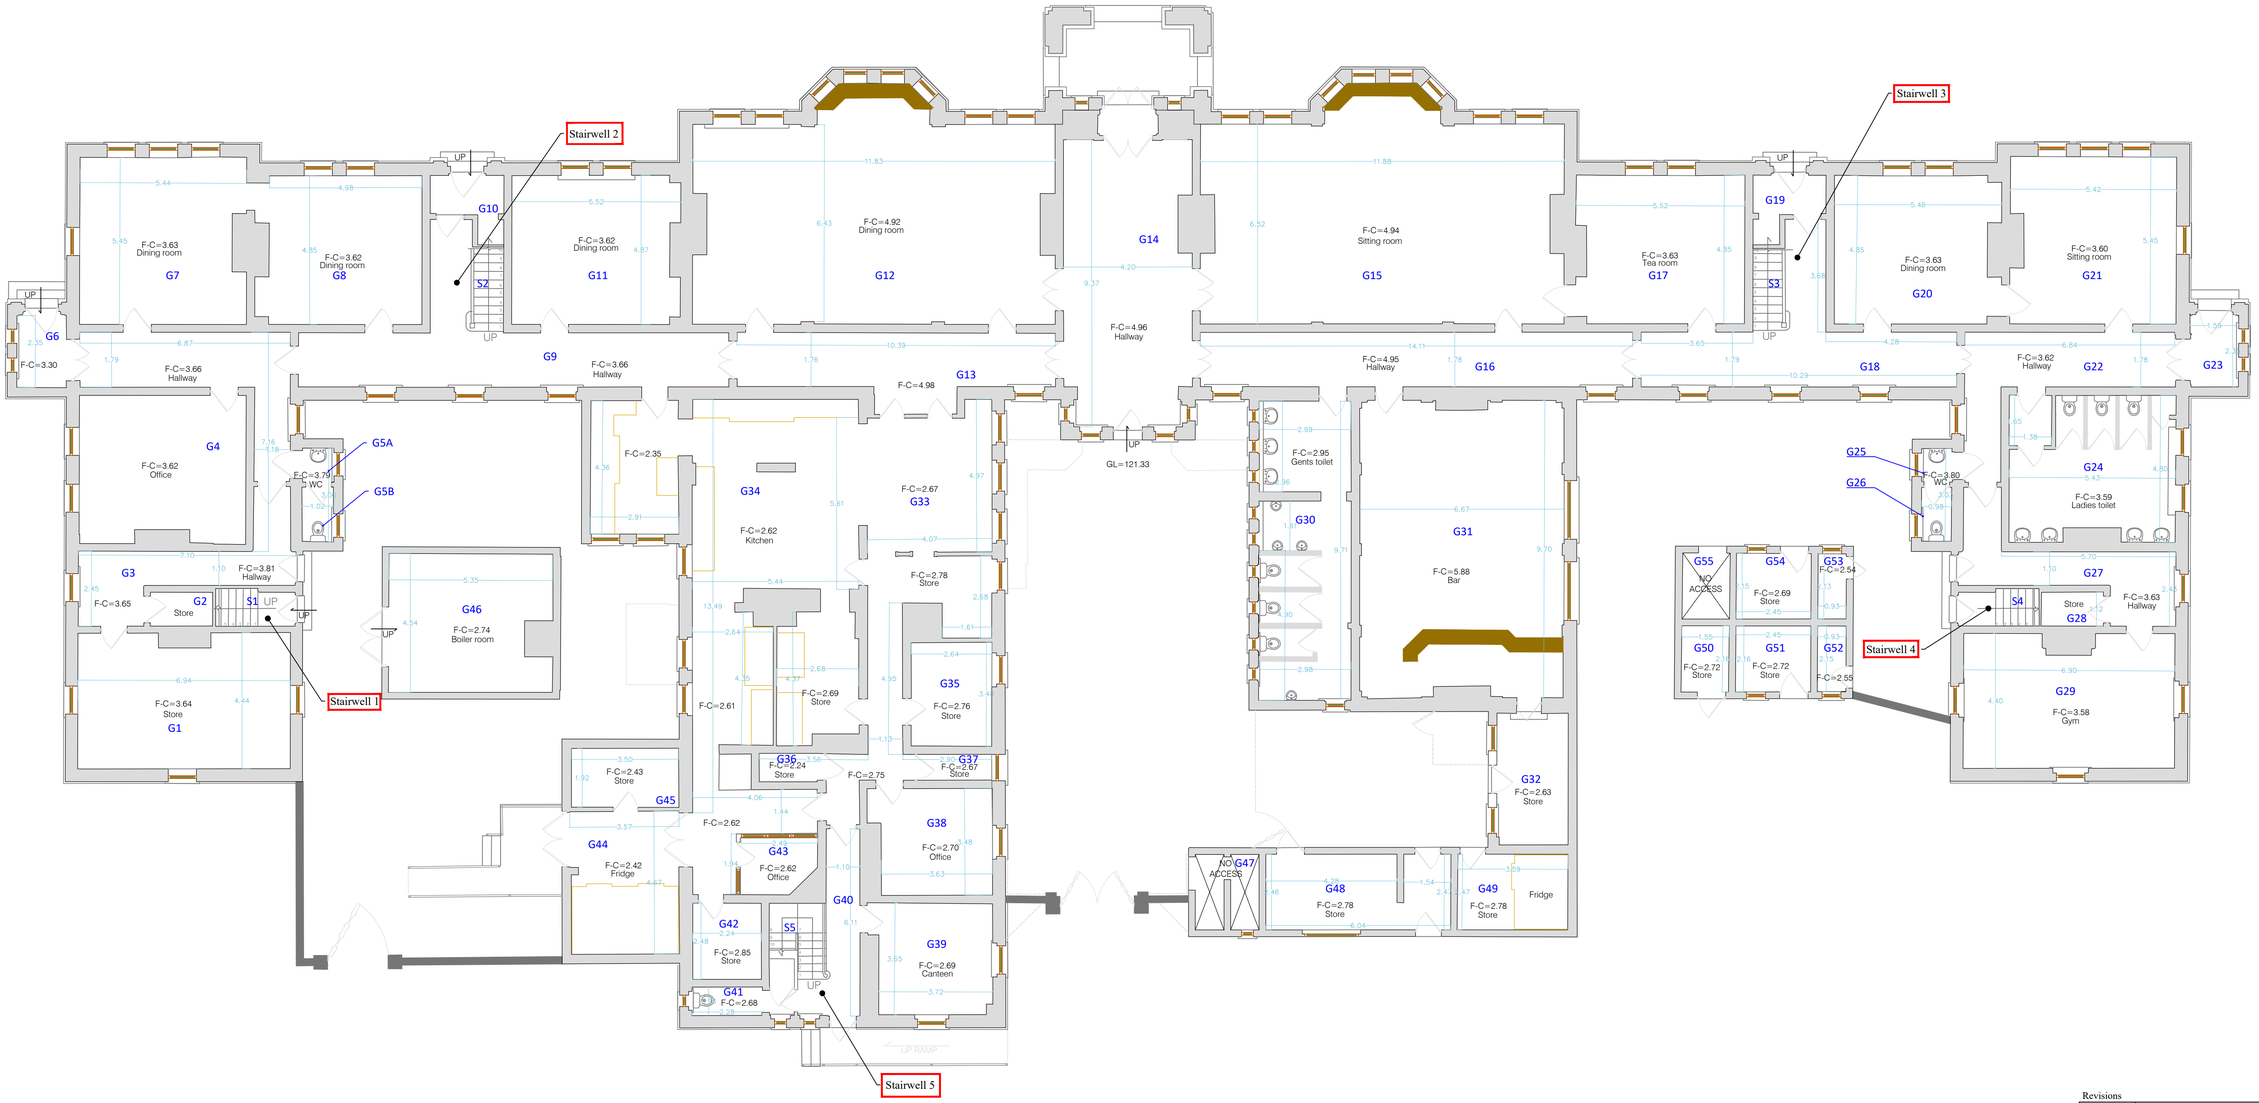


Revisions

Date:	Description:	Drawn by:
September '26	Initial draft for review	ND

Project:	Proposed fire safety upgrades to Pearse Officer's Mess
Location:	Pearse Officer's Mess - DFTC East
Drawing:	Existing ground floor layout
Drawing Number: DFTC - 28 - 26A - 1000	Scale: 1:100 A1
Surveyed By:	Drawn By: Niall Darby
Date: October '26	Checked By: Comdt Shane Phelan