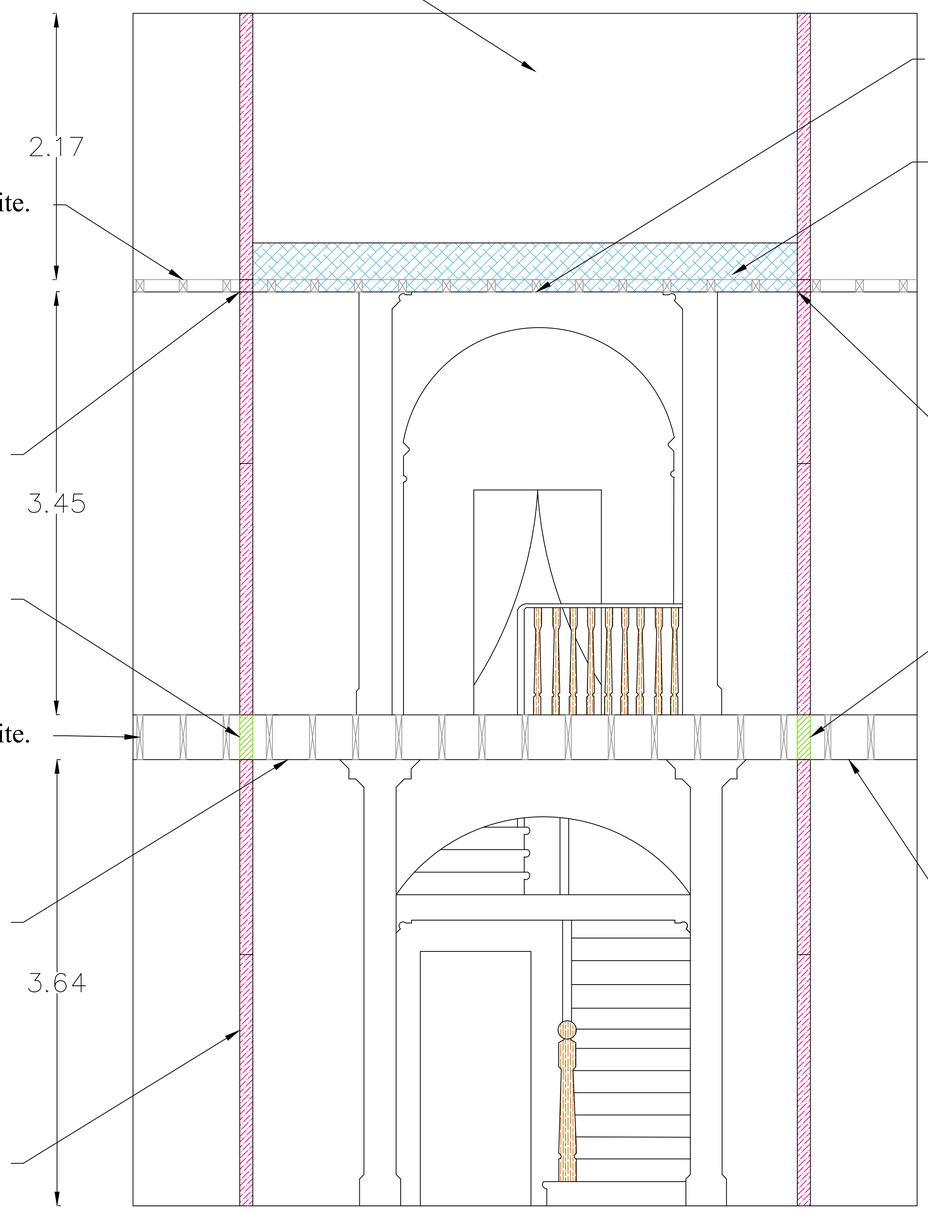


Proposed section A - A - stairwell 2 -1:25

Project: Proposed fire safety upgrades to Pearse Officer's Mess	
Location: Pearse Officers Mess - DFTC East	
Drawing: Section A - A: - Stairwell 2 of Pearse OM	
Drawing Number: DFTC - 28 - 26A - 1003	Scale: 1:25 A1
Surveyed By:	Drawn By: Niall Darby
Date: October '26	Checked By: Comdt Shane Phelan