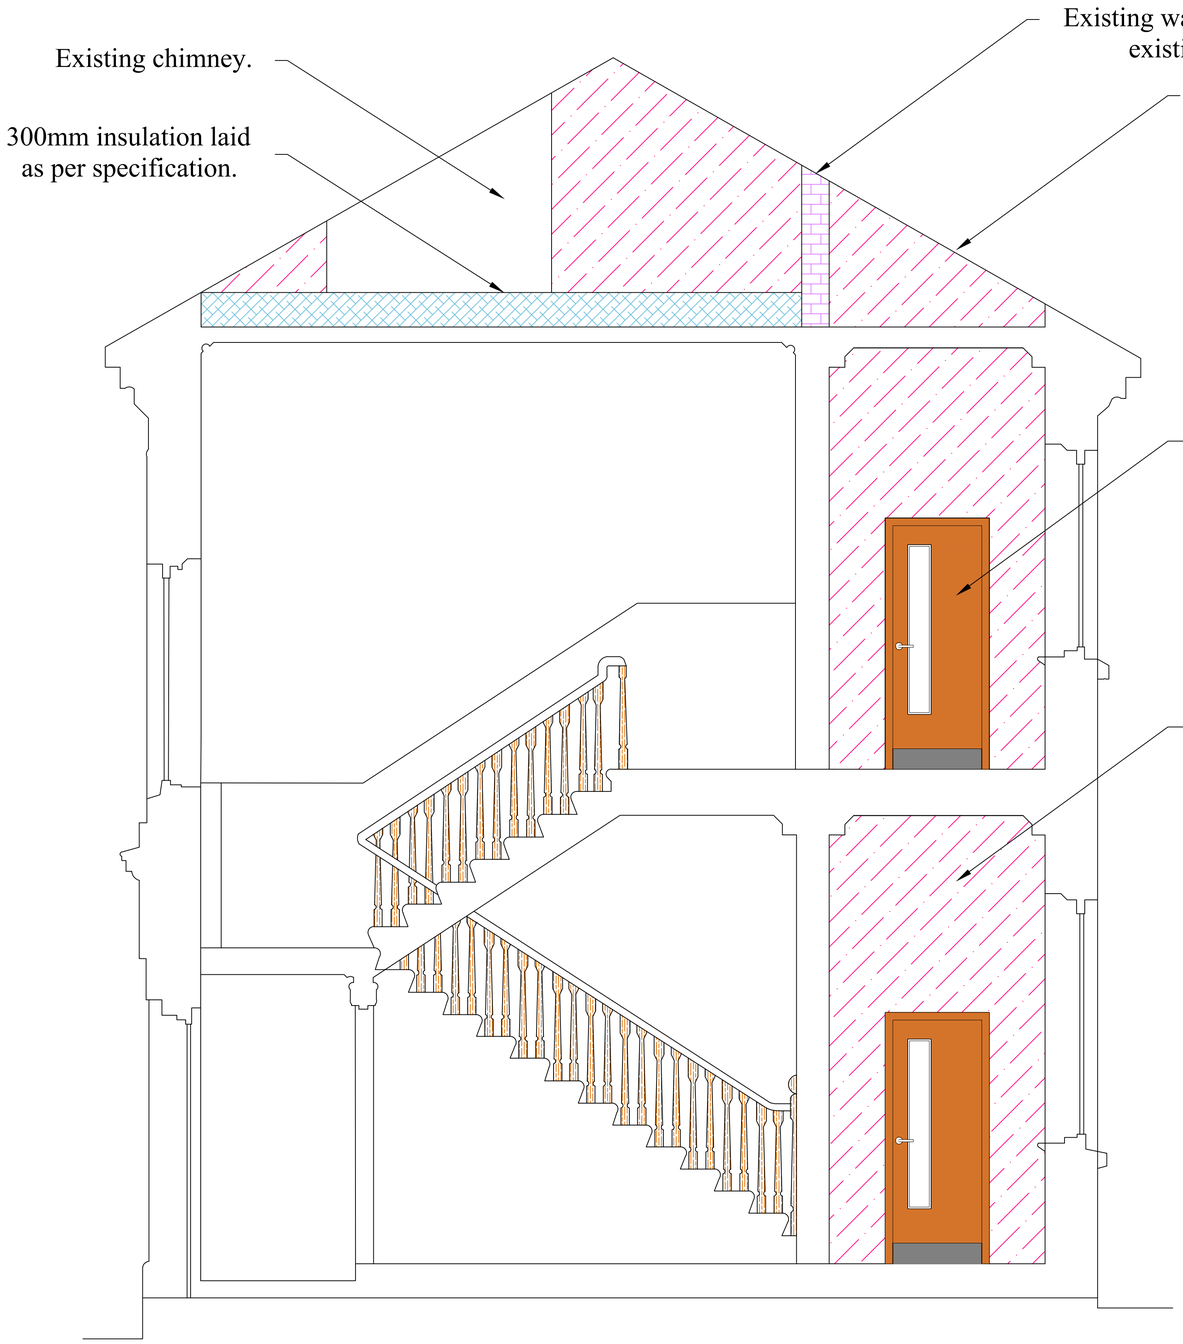



# Proposed section B - B - Stairwell 2 -1:25

Revisions

| Date | Description | Drawn by: |
|---|---|---|
| September '26 | Initial draft for review | ND |

| | |
|---|---|
| Project: | Proposed fire safety upgrades to Pearse Officer's Mess |
| Location: | Pearse Officers Mess - DFTC East |
| Drawing: | Section - Stairwell 2 of Pearse OM |
| Drawing Number: DFTC - 28 - 26A - 1003 (A) | Scale: 1:25 A1 |
| Surveyed By: | Drawn By: Niall Darby |
| Date: October '26 | Checked By: Comdt Shane Phelan |