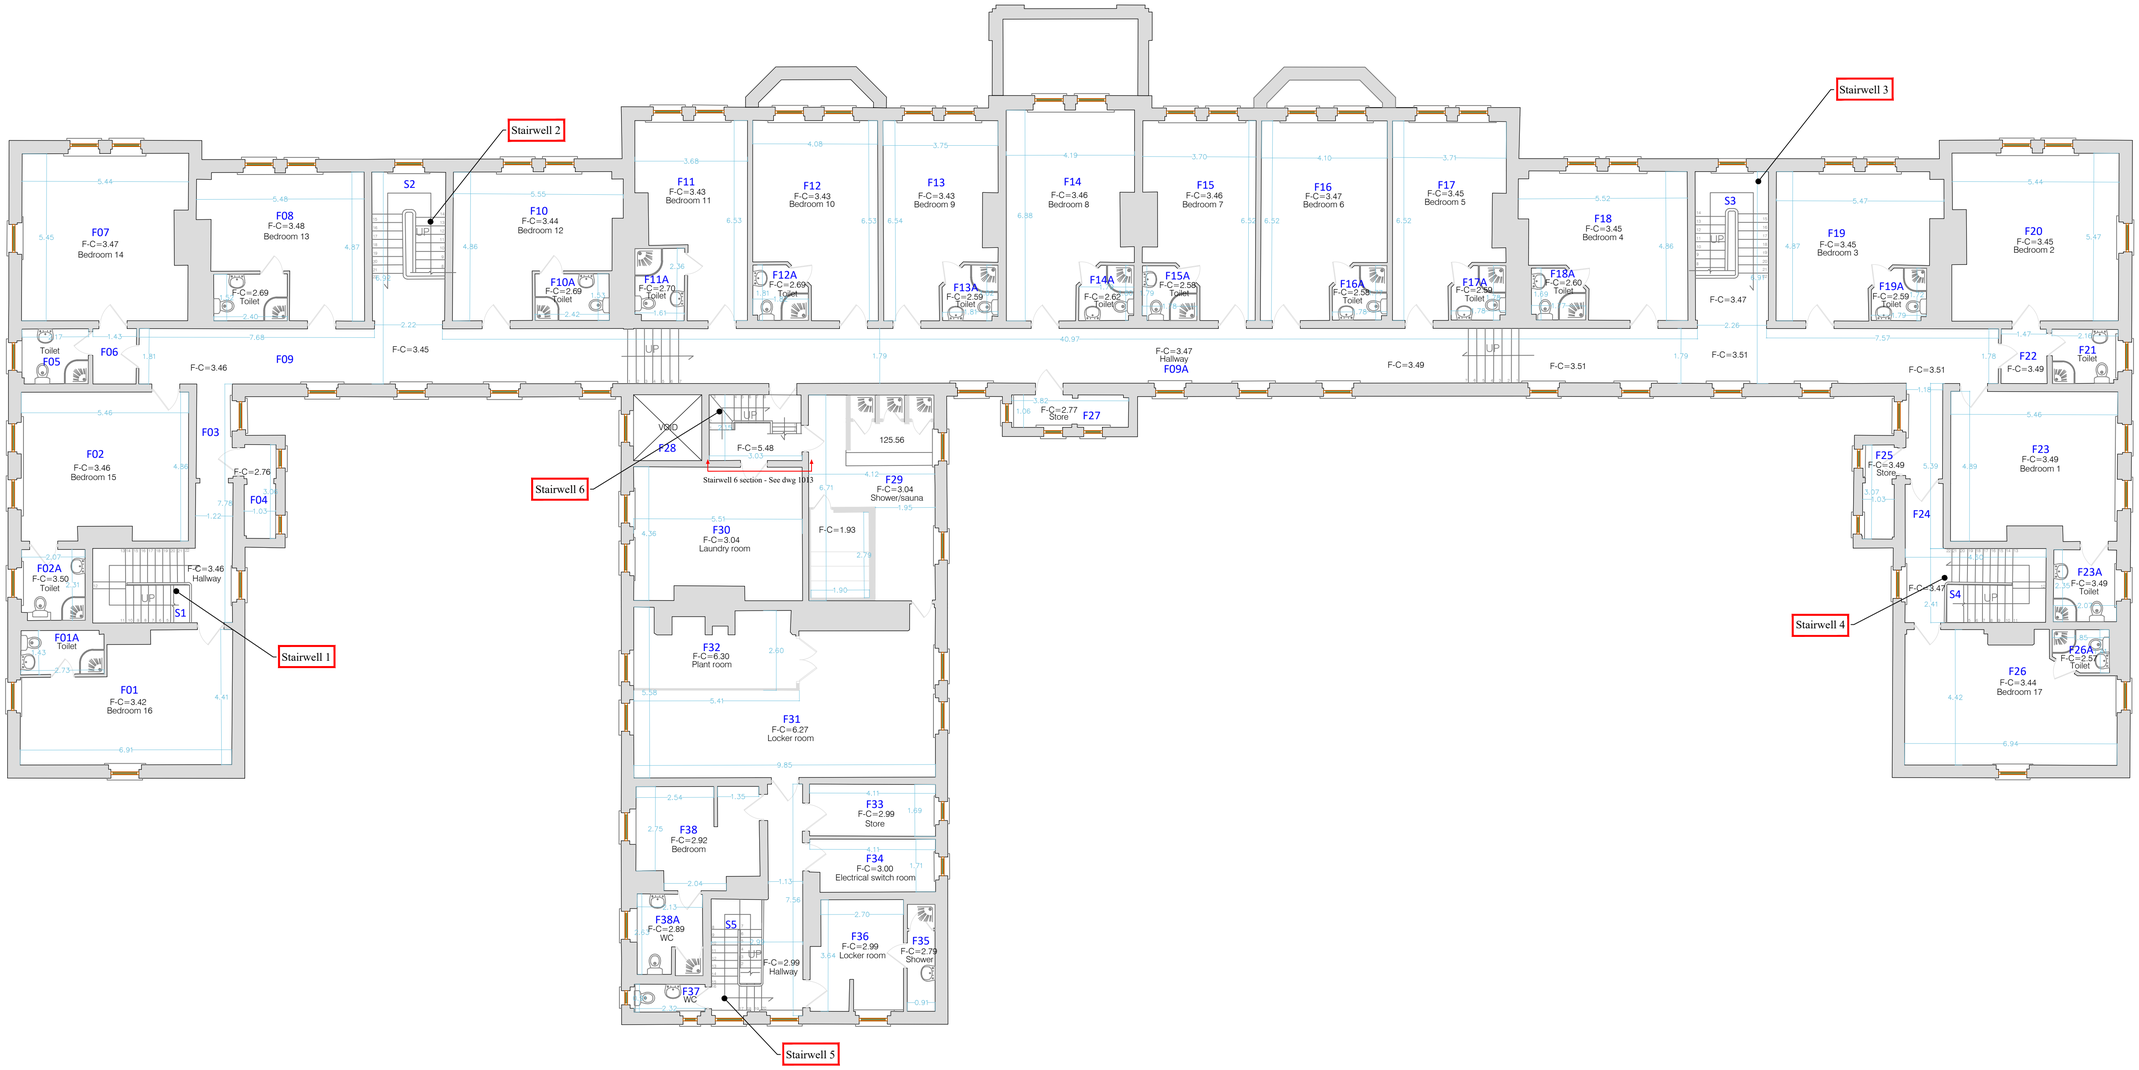


Revisions

Date:	Description:	Drawn by:
September '26	Initial draft for review	ND

Project:
Proposed fire safety upgrades to Pearse Officer's Mess

Location:
Pearse Officers Mess - DFTC East

Drawing:
Existing first floor layout

Drawing Number:	Scale:
DFTC - 28 - 26A - 1005	1:100 A1
Surveyed By:	Drawn By:
	Niall Darby
Date:	Checked By:
October '26	Comdt Shane Phelan