

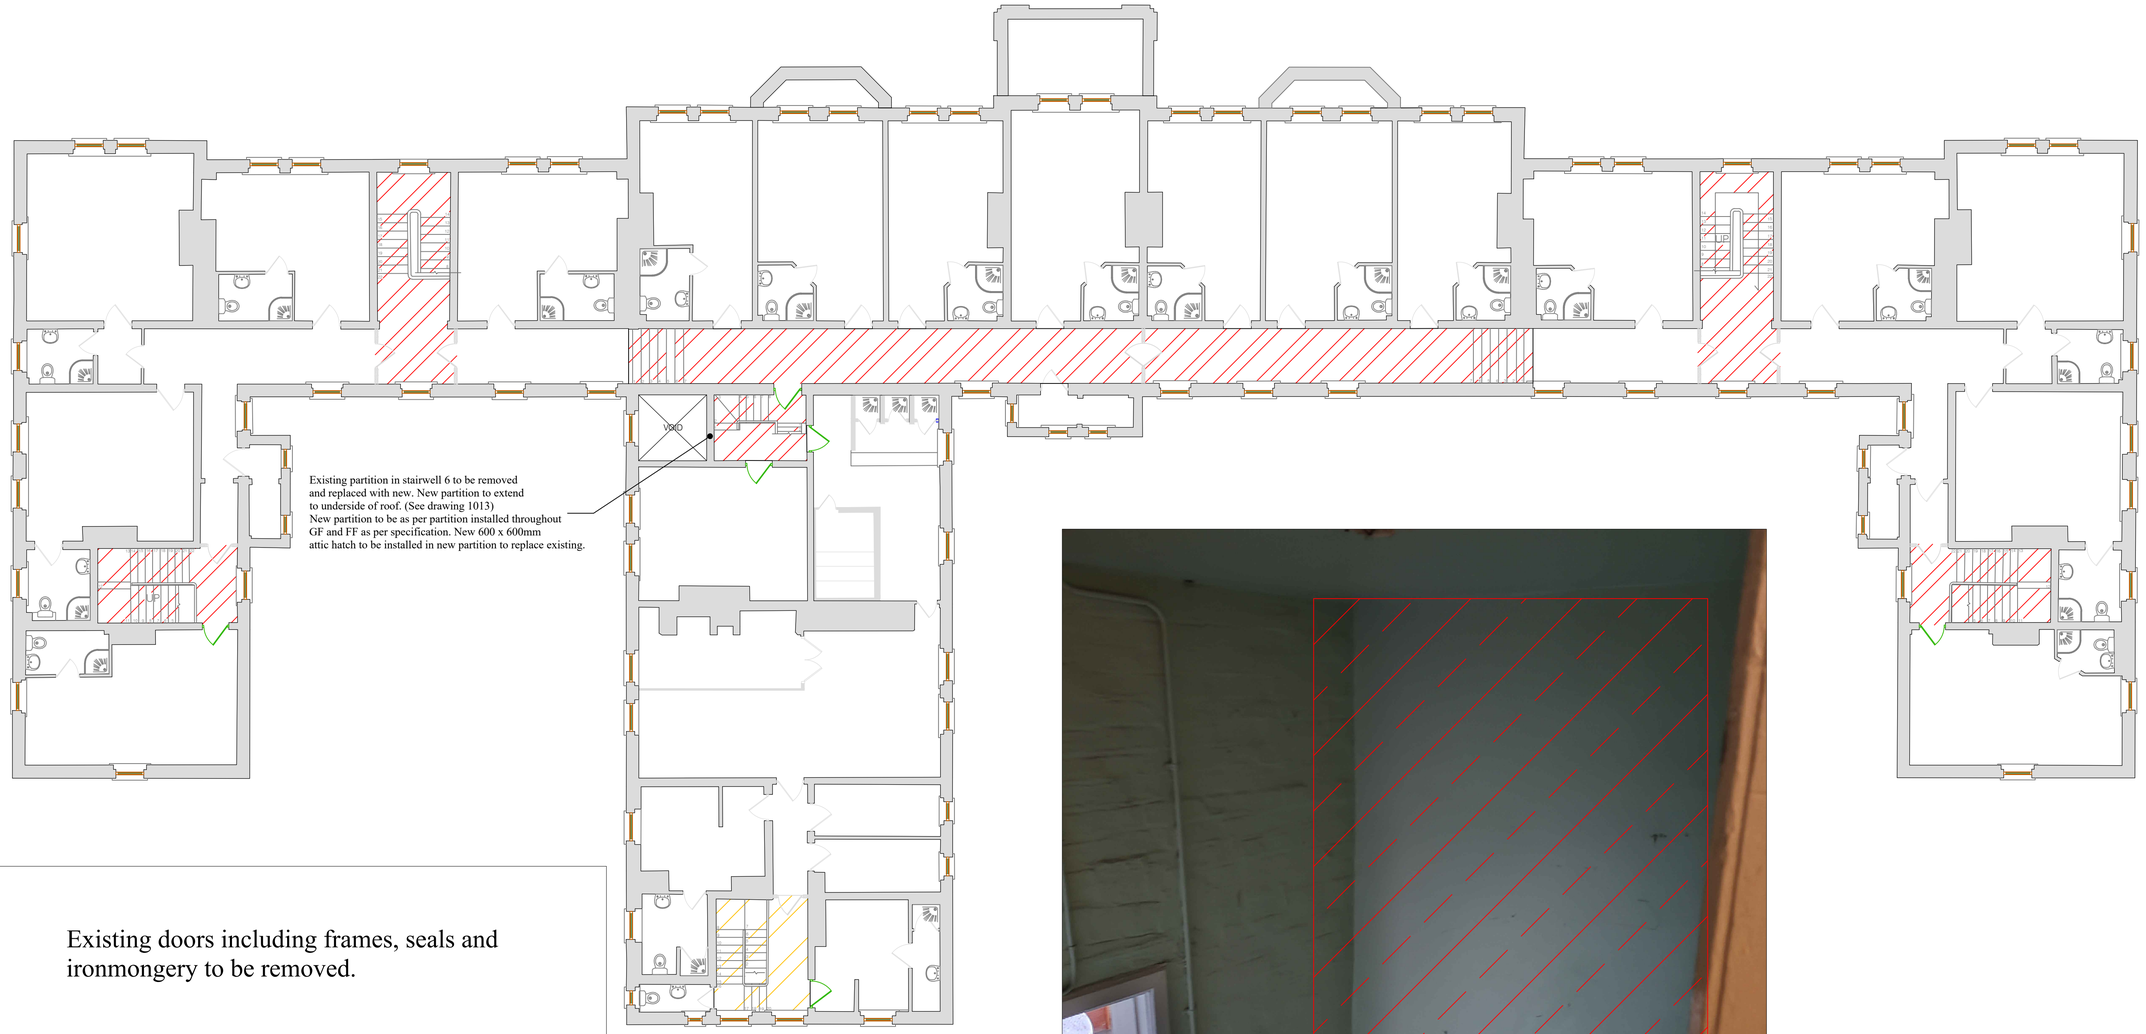


Existing partition in stairwell 6 to be removed and replaced with new. New partition to extend to underside of roof. (See drawing 1013)
New partition to be as per partition installed throughout GF and FF as per specification. New 600 x 600mm attic hatch to be installed in new partition to replace existing.


Partition for removal - Stairwell 6.

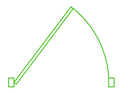

Existing doors including frames, seals and ironmongery to be removed.

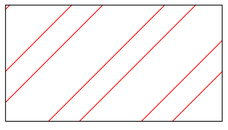

Existing ceiling area to be removed. Existing ceiling consists of lath and plaster finish.

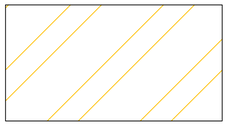

Existing suspended ceiling to be removed and replaced with new. Existing suspended ceiling consists of tile and grid system. New metal frame work to be installed for new suspended ceiling.

Note: Attic hatches in stairwells 1 and 4 to be moved from existing location to new location as shown in proposed attic drawing. New hatches to be installed as part of new ceiling in stairwells 1 and 4. New hatches to be installed in stairwells 2 and 3 as part of new ceiling

Revisions

Date:	Description:	Drawn by:
September '26	Initial draft for review	ND

Project: Proposed fire safety upgrades to Pearse Officer's Mess	
Location: Pearse Officers Mess - DFTC East	
Drawing: First floor demolitions / alterations	
Drawing Number: DFTC - 28 - 26A - 1006	Scale: 1:100 A1
Surveyed By:	Drawn By: Niall Darby
Date: October '26	Checked By: Comdt Shane Phelan