
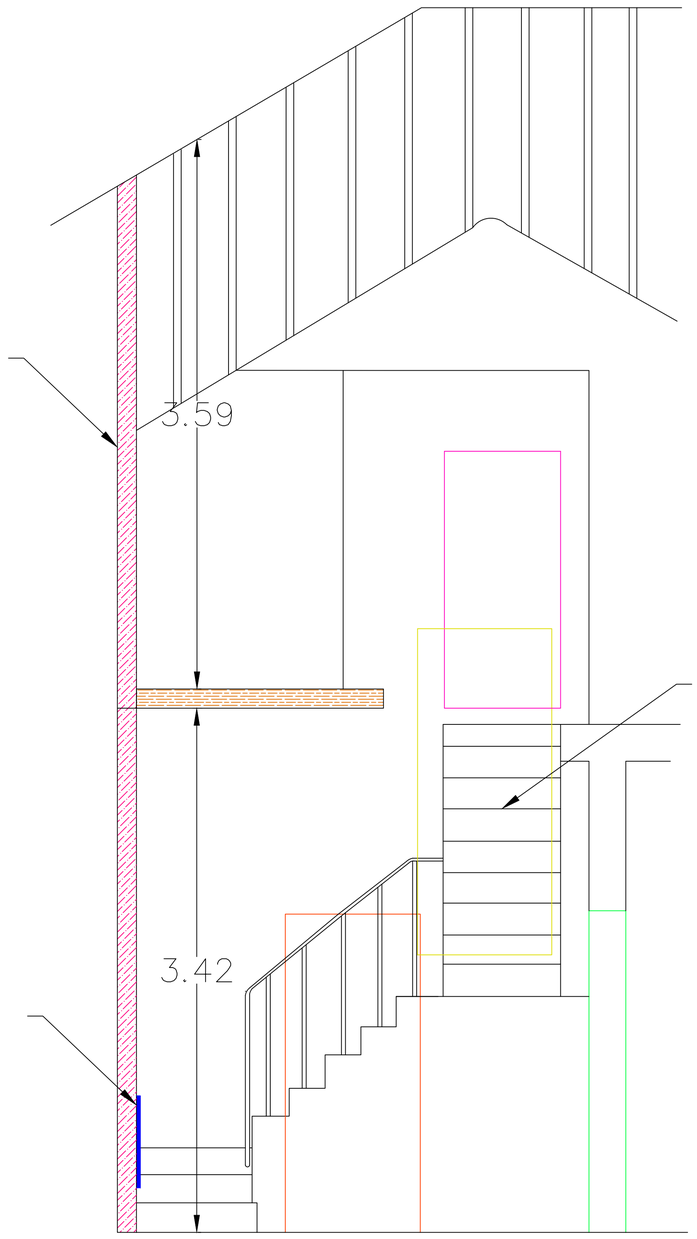


Section - Stairwell 6 - 1:20

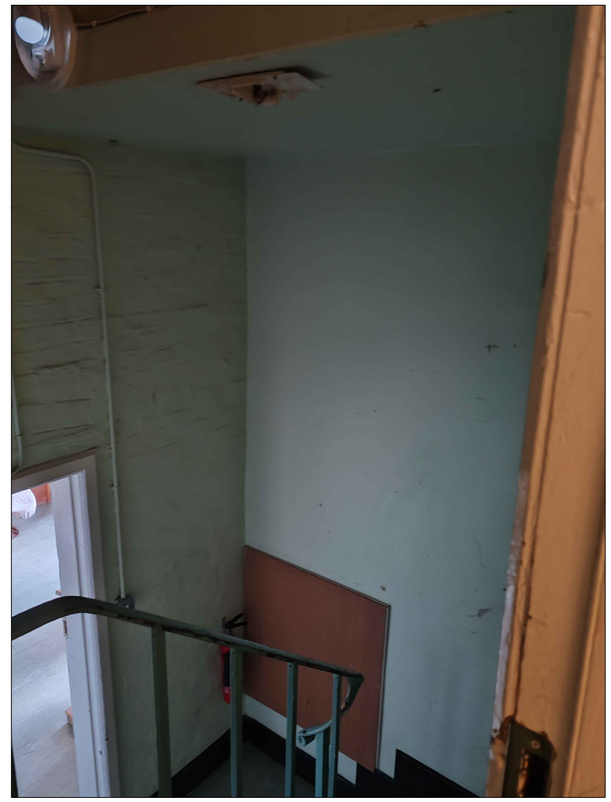

Entrance door to laundry room

Entrance door to shower room / sauna

Entrance door to stairwell

Entrance door to vault ceiling

New partition as per specification

Revisions

Date	Description	Drawn by:
September '26	Initial draft for review	ND

Project:	Proposed fire safety upgrades to Pearse Officer's Mess
Location:	Pearse Officers Mess - DFTC East
Drawing:	Section - Stairwell 6 GF of Pearse OM
Drawing Number: DFTC - 28 - 26A - 1014	Scale: 1:20 A1 (As per viewport)
Surveyed By:	Drawn By: Niall Darby
Date: October '26	Checked By: Comdt Shane Phelan