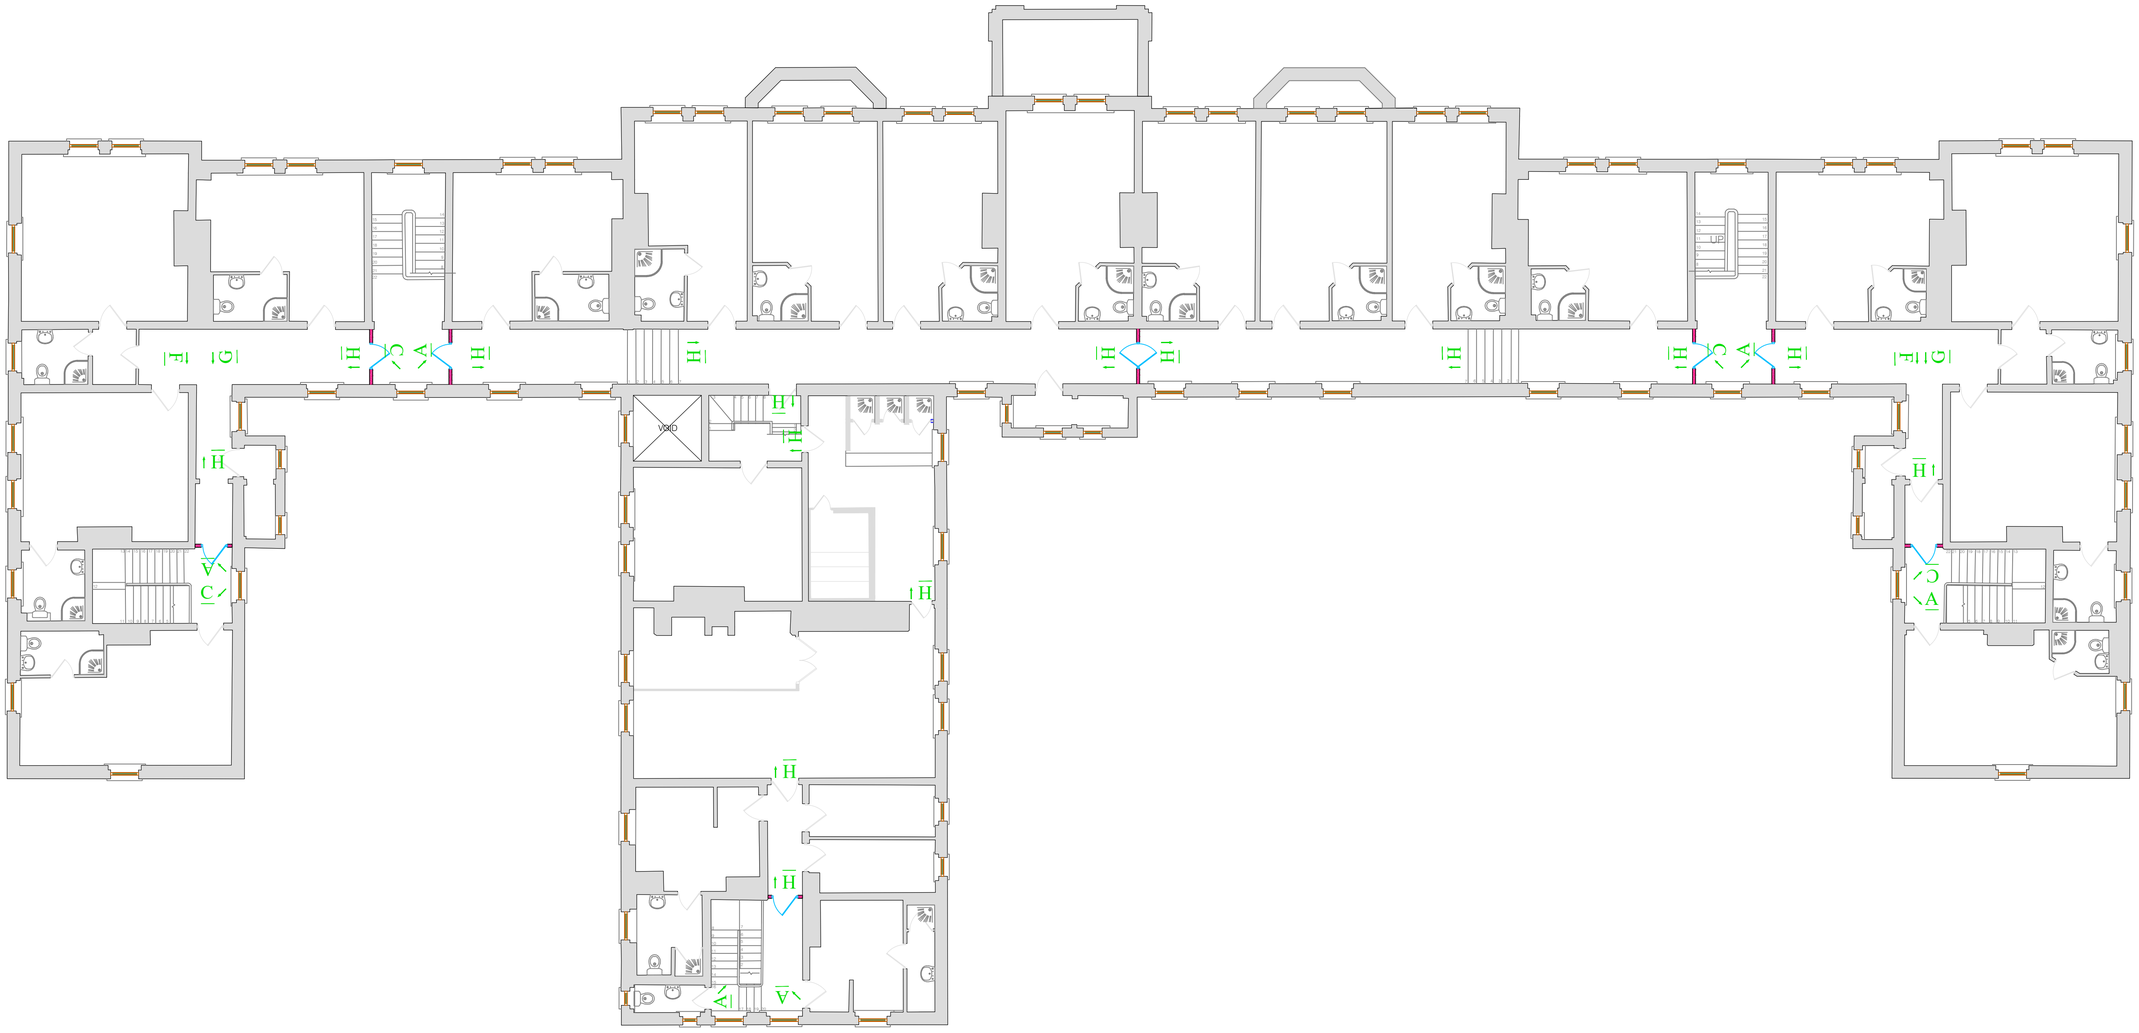


	Meaning as viewed from in front of the sign	Type 1 Emergency Exit Sign	Type 2 Emergency Exit Sign
A	Proceed down to the right (indicating change of level).		
B	a) Proceed up to the right (indicating change of level). b) Proceed forward and across to the right from here when suspended within an open area.		
C	Proceed down to the left (indicating change of level).		
D	a) Proceed up to the left (indicating change of level). b) Proceed forward and across to the left from here when suspended within an open area.		
E	Proceed forward and up from here (indicating change of level).		
F	Proceed to the right from here (indicating direction of travel).		
G	Proceed to the left from here (indicating direction of travel).		
H	a) Proceed forward from here (indicating direction of travel). b) Proceed forward and through from here; when sign is sited above a door (indicating direction of travel). c) Proceed down from here. (indicating direction of travel).		

Note: New grounds to be installed where necessary and all surfaces to be made good prior to installation of new fittings.

Revisions

Date:	Description:	Drawn by:
September '26	Initial draft for review	ND

Project:	Proposed fire safety upgrades to Pearse Officer's Mess
Location:	Pearse Officers Mess - DFTC East
Drawing:	Proposed escape signage - First floor
Drawing Number: DFTC - 28 - 26A - 6006	Scale: 1:100 A1
Surveyed By:	Drawn By: Niall Darby
Date: October '26	Checked By: Comdt Shane Phelan