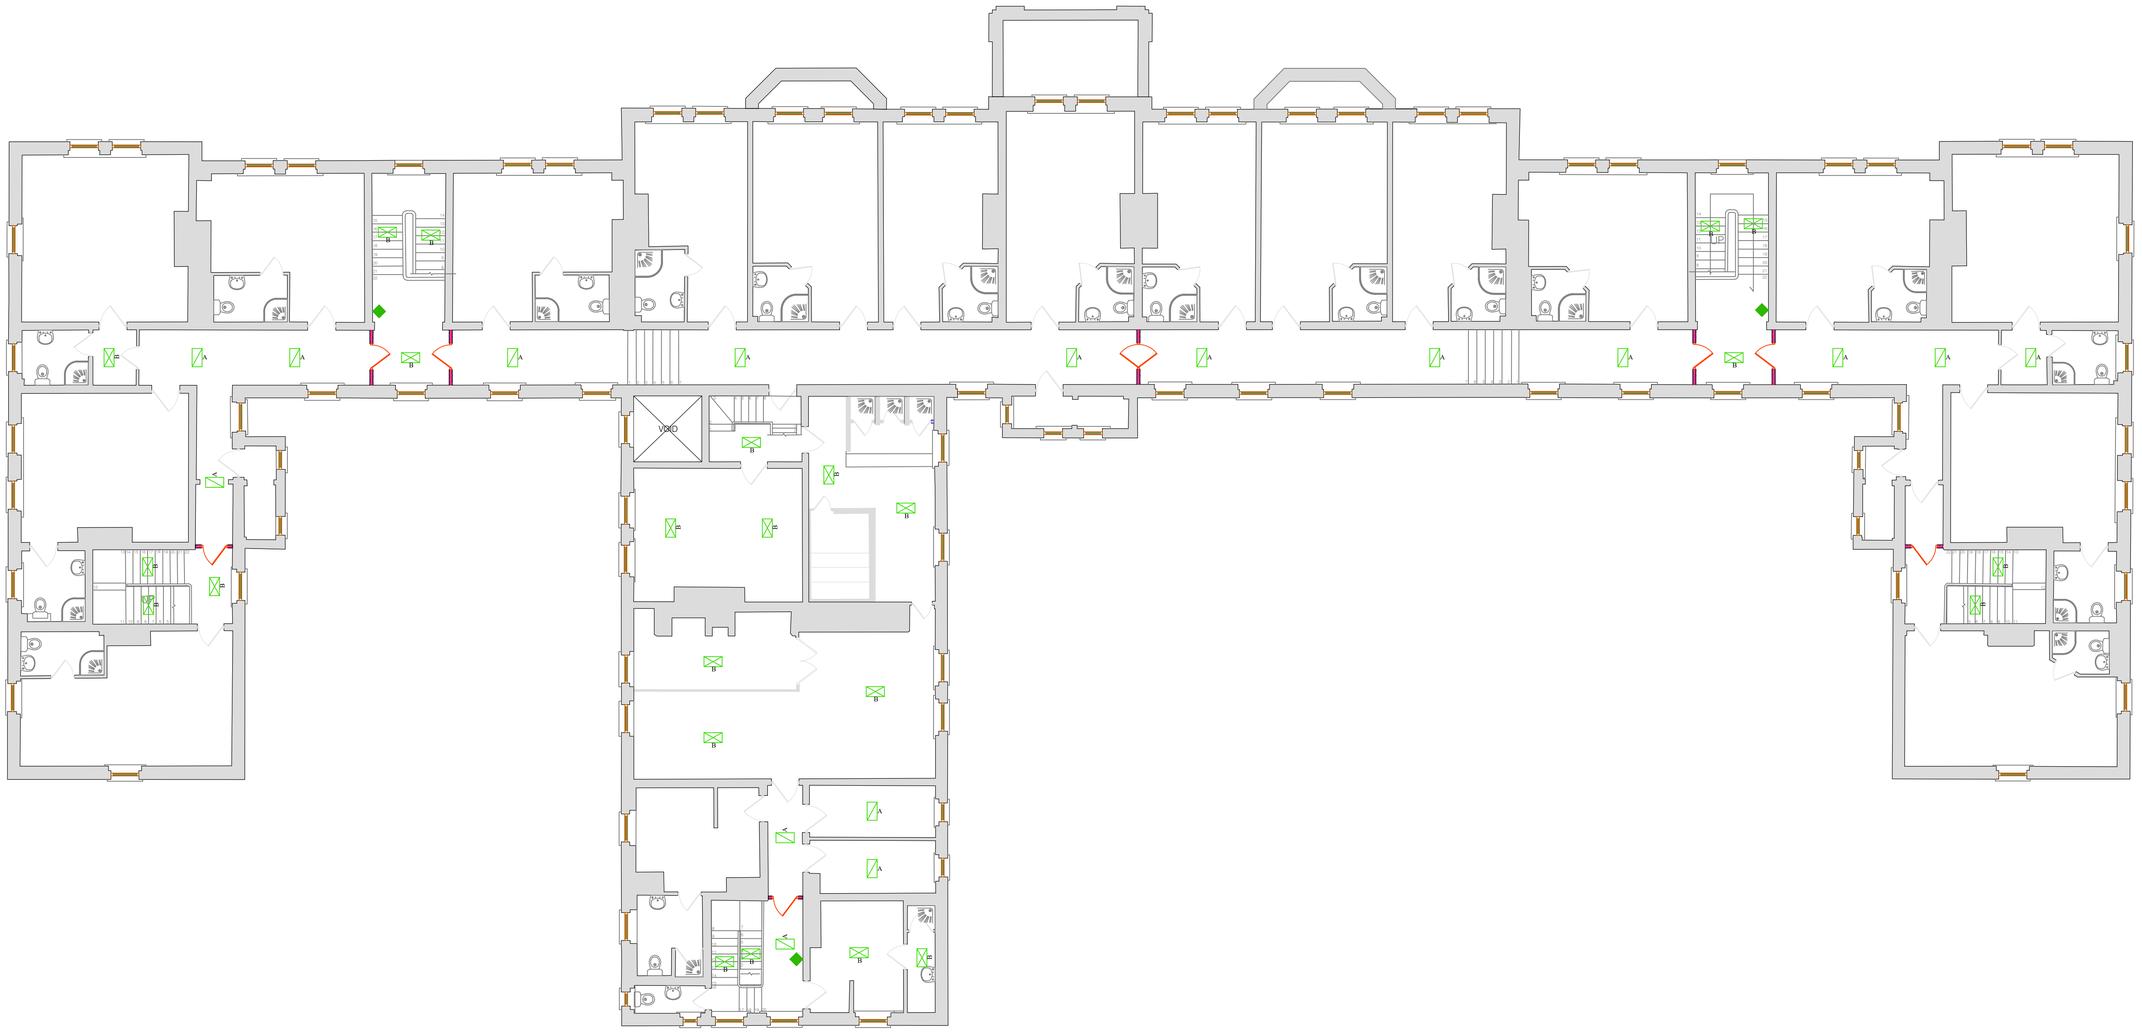


◆ Eaton Guide LED SL 51x for safety equipment 13B52

A — EATON Flexitech SE 200lm (3h) including orientation

B — EATON Flexitech SE 200lm (3h) incl orientation with optional lens for open area (FT2SE - LO). 7.5lux directly under at 3.5m mounting height.

Note: New grounds to be installed where necessary and all surfaces to be made good prior to installation of new fittings.

Revisions

Date	Description	Drawn by:
September '26	Initial draft for review	ND

Project:	Proposed fire safety upgrades to Pearse Officer's Mess
Location:	Pearse Officers Mess - DFTC East
Drawing:	Proposed emergency lighting - First floor
Drawing Number: DFTC - 28 - 26A - 6007	Scale: 1:100 A1
Surveyed By:	Drawn By: Niall Darby
Date: October '26	Checked By: Comdt Shane Phelan