
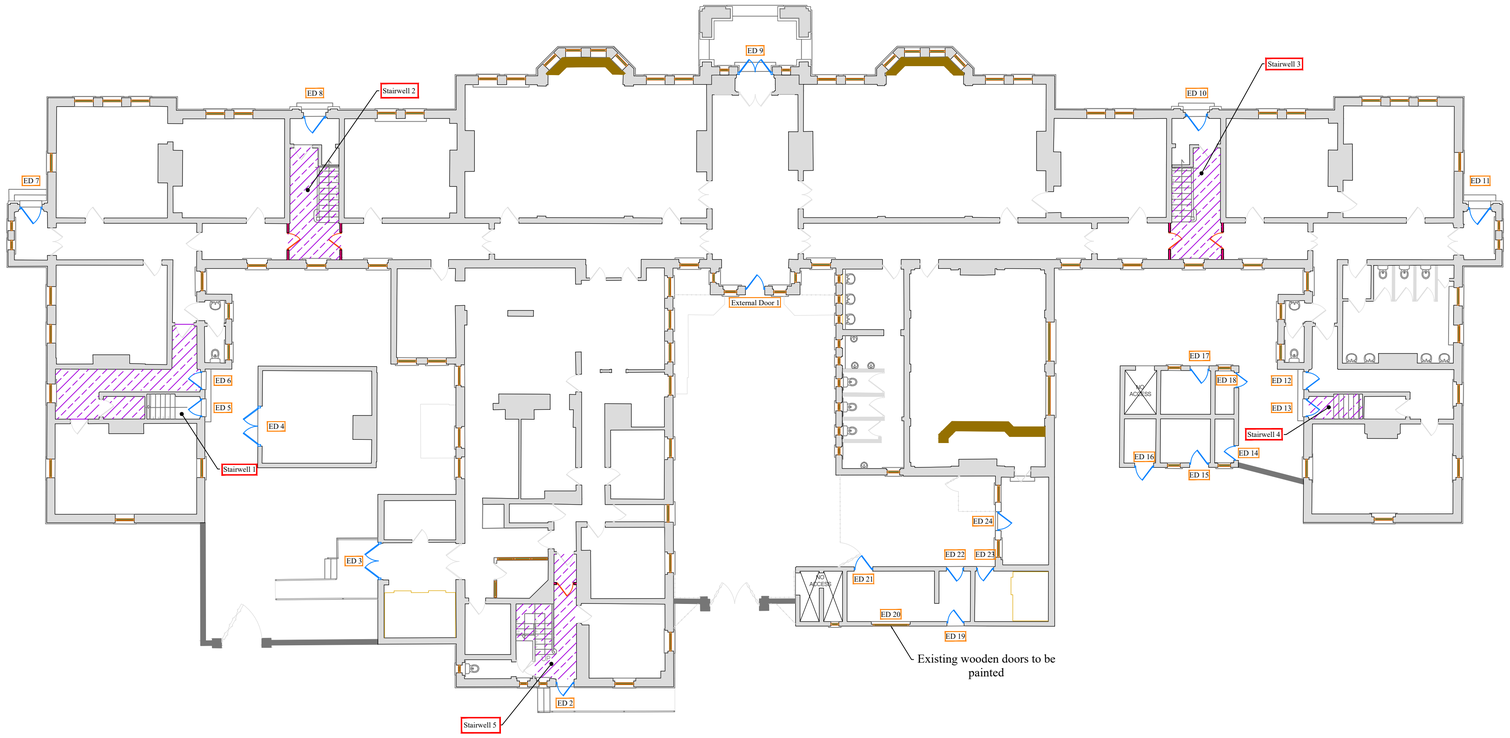



Ground floor painting - 1:150

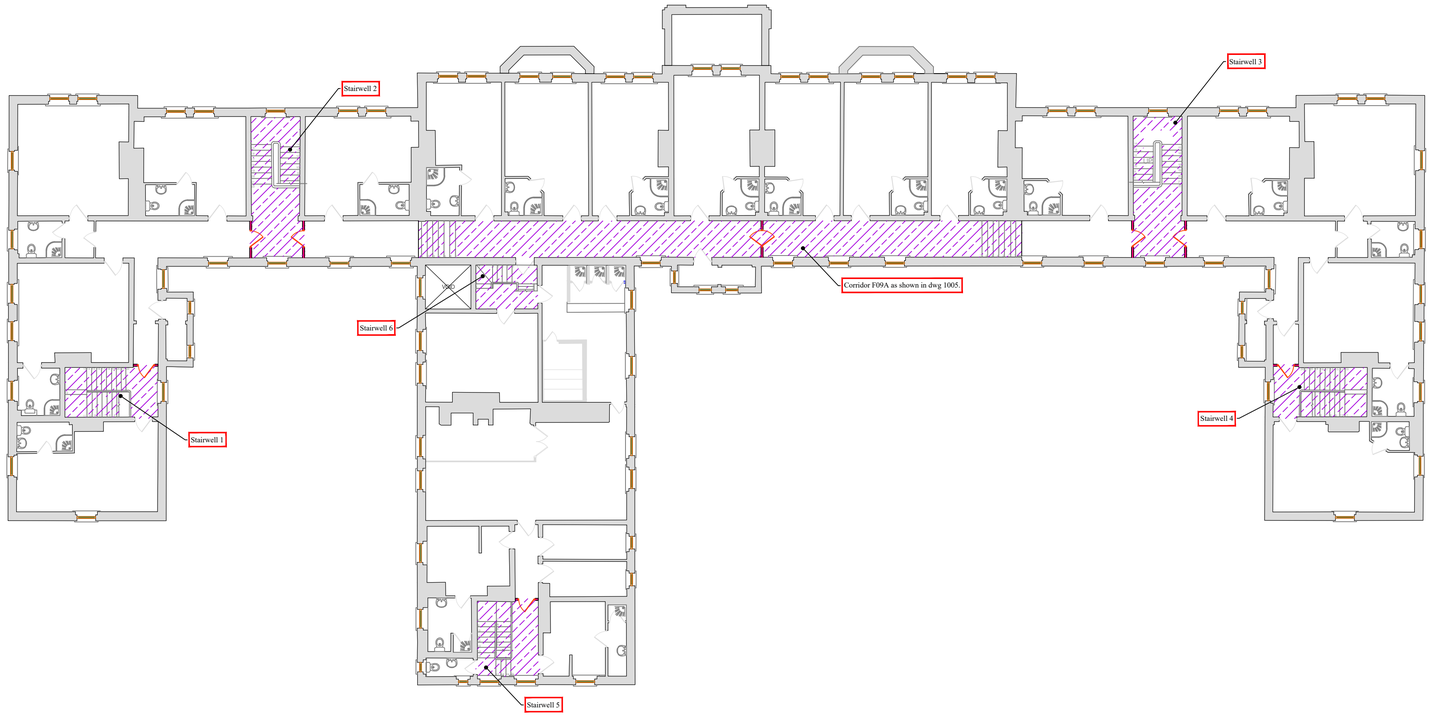


First floor painting - 1:150

External doors for painting (24nr)

Areas for painting - GF & FF

Painting to internal walls and ceilings is limited to the new partitions and ceilings in stairs cores, corridor areas as shaded on the drawings and any surfaces that need to be painted after removal of existing doors and frames as required. Works to also include painting of all external doors as numbered ED 1 - ED 24 on adjacent drawing. All internal surfaces and external doors for painting to be prepared and painted as per specification.

Colour to be selected by ER. Include for painting sample colours to selected surfaces. All new surfaces to be primed prior to painting. All painting and decorating to comply with all relevant standards as per specification.

Note: Painting in stairwell 5 limited to walls only as a new suspended ceiling is to be installed in lieu of existing on the ground floor and first floor.

Revisions

| Date | Description | Drawn by: |
|---|---|---|
| September '26 | Initial draft for review | ND |

Project: Proposed fire safety upgrades to Pearse Officer's Mess

Location: Pearse Officers Mess - DFTC East

Drawing: Painting - GF, FF and external doors

| Drawing Number: | Scale: |
|---|---|
| DFTC - 28 - 26A - 7000 | 1:150 A1 (As per viewports) |
| Surveyed By: | Drawn By: Niall Darby |
| Date: October '26 | Checked By: Comdt Shane Phelan |