

PROPOSED SITE LAYOUT 1: 500


Proposed Toilets
Existing Hard Surface
Proposed New & Reconstructed Asphalt Pathway c565sqm
Proposed Permeable Paving c485sqm
Existing Trees
Proposed Native Trees

Proposed Asphalt Surface
Extended Play Area (802sqm)
Existing Play Area (1450sqm)
Proposed 2no EV Charging Bays

Proposed fencing - to match existing
Existing Drainage TBC on site
Proposed Storm Drainage TBC on site
Proposed Foul Drainage TBC on site

Existing Car Parking Spaces - 16no
Proposed Car Parking Spaces - 34no
(Includes 5 Blue Badge & 2 EV Spaces)

Site Area outline in red
1.67 Hectares

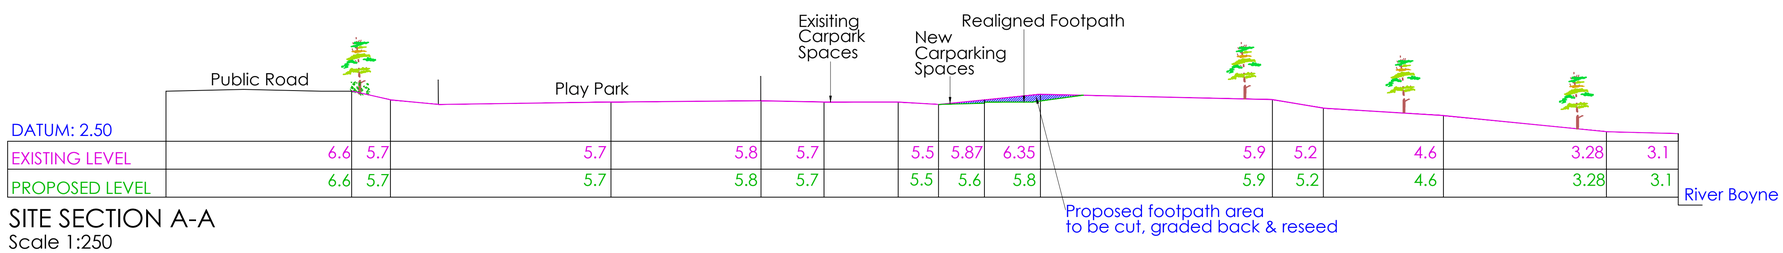

SITE SECTION A-A
Scale 1:250


Comhairle Contae Lú
Louth County Council

NOTES :

N

© CYAL50510753
© Tailte Éireann - Surveying.

Key:

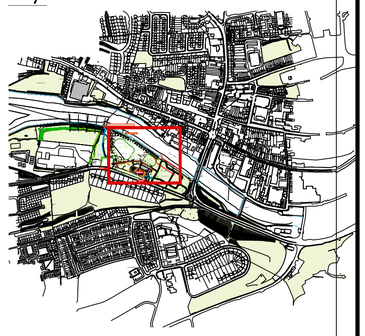

COMHAIRLE CONTAE LÚ LOUTH COUNTY COUNCIL

Council Offices,
COUNTY HALL
DUNDALK
Co.Louth

P: +353 419876100
F: +353 419839306
E: info@louthcoco.ie

PROJECT TITLE :
DOMINIC'S PARK, DROGHEDA

DRAWING TITLE :
PART 8 PLANNING PROPOSED SITE SECTION

Scale:	AS SHOWN	Sheet size:	A1
Drawn by:	KM		
OS ref:	CYAL50510753		
File ref:	PROPOSED SITE SECTION		
Date:	03.02.2026		
Issued for:	DISCUSSION ONLY		
Revision:	0		
Drawing no:	LCC-DP-DRG-6.0		