



Site Location Map

Scale: 1:2,500

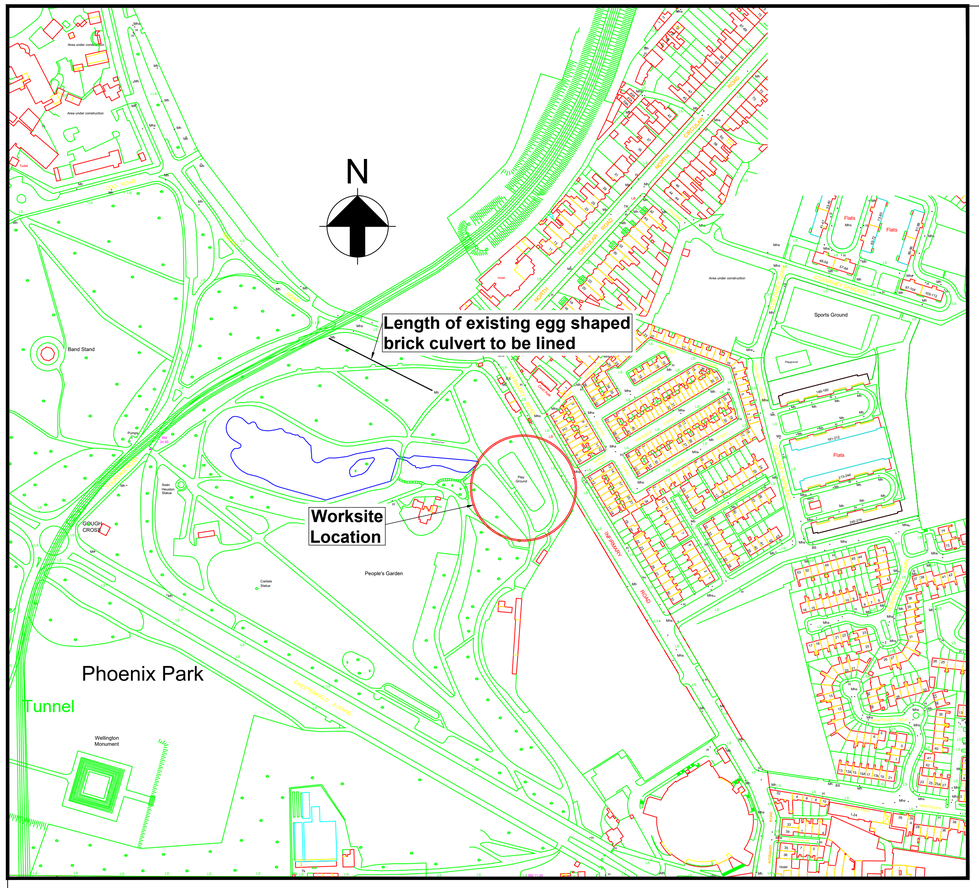


Worksite Location - Layout Plan

Scale: 1:250

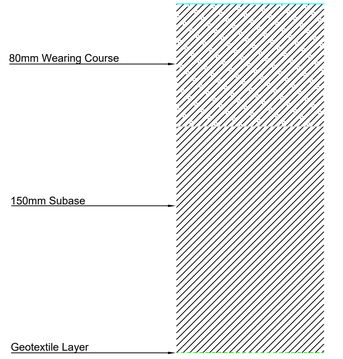


Typical Path Construction

Scale: 1:2

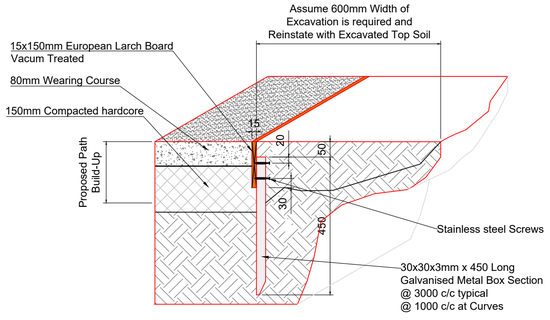

Typical European Larch Board Detail

Scale: 1:10

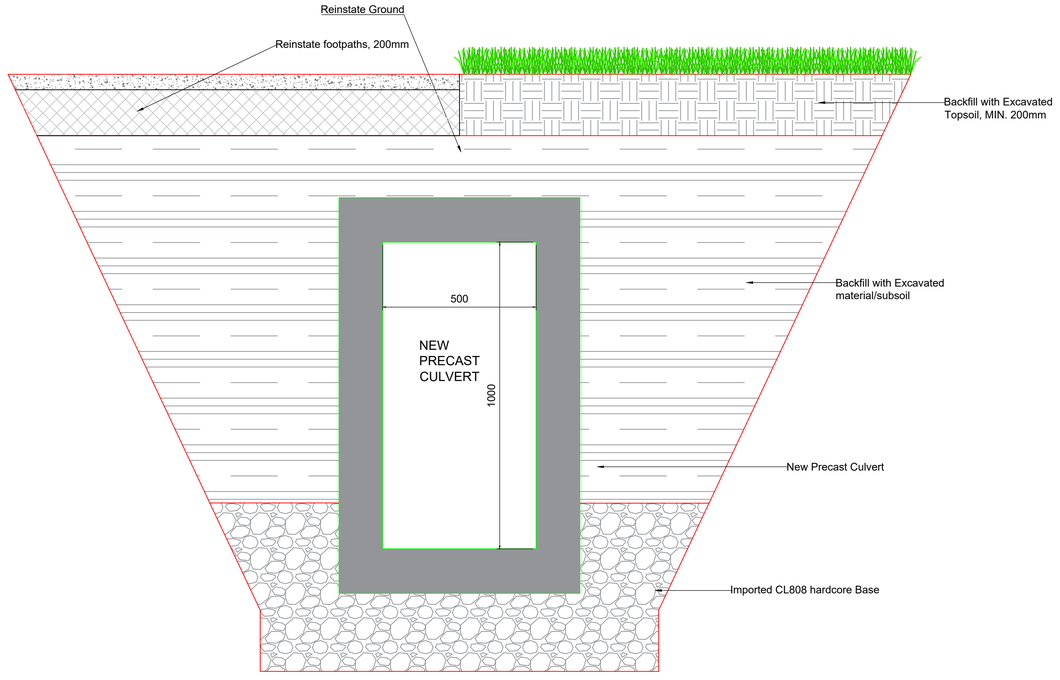

Typical Trench Detail

Scale: 1:10

General Notes

1. This drawing is to be read in conjunction with all other OPW C&S Engineering drawings, and all architectural, mechnical & electrical engineering and other specialists drawings, specifications and risk assessments. The Contractor shall notify OPW C&S of any discrepancies between the drawings, the specification and site conditions before implementing the work.
2. No dimensions shall be scaled from the structural drawings, figured dimensions only shall be used. All setting out, levels and dimensions shall be established from the Architects drawings. As-built dimensions and levels shall be confirmed on site where necessary.
3. All dimensions are in millimeters unless noted otherwise. All levels are structural levels in metres Ordnance Datum (mOD), unless noted otherwise.

Revision	Date	By	Chk'd	Description
T0	27/10/26	AF	AF	Issued for Information

Civil & Structural Engineering

Assistant Chief Engineer: Kieran Walsh
Grade 1 Engineer: Ian Wolfe
Project Engineer: Alexander Fennell

OPW Oifig na nOibreacha Poiblí Office of Public Works

Office of Public Works
a: Jonathan Swift Street, Trim, Co. Meath, C15 NX36
t: 046 942 2000
w: www.gov.ie/opw

Project Title:
Peoples Gardens
Collapsed Culvert Reconstruction - Phase 2

Drawing Title:
Culvert Works
Details and Layout
Sheet 1 (1 of 2)

Project Role:	OPW Section Project Reference:
Civil & Structural	3251

Scales at A1:
As Shown

Drawn:	Checked:	Approved:	Date:
AF Alastair Fennell	AF Alexander Fennell	IW Ian Wolfe	27/10/26

Status Description:	Status Code:	Revision:
Tender		T0

Drawing Number:
3251-DR-003

Rev 1

Do Not Scale

© Office of Public Works