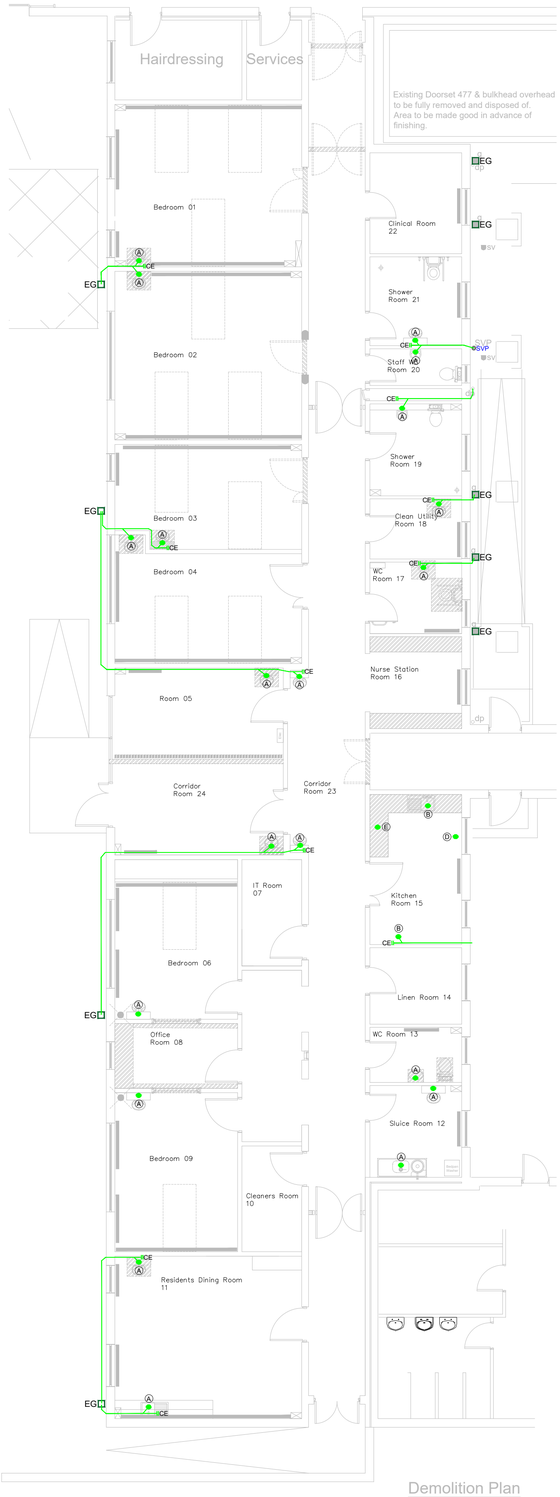

Demolition Plan
1:75

EXISTING SOILS & WASTES SERVICES - WILLOW WARD
SCALE 1 : 100

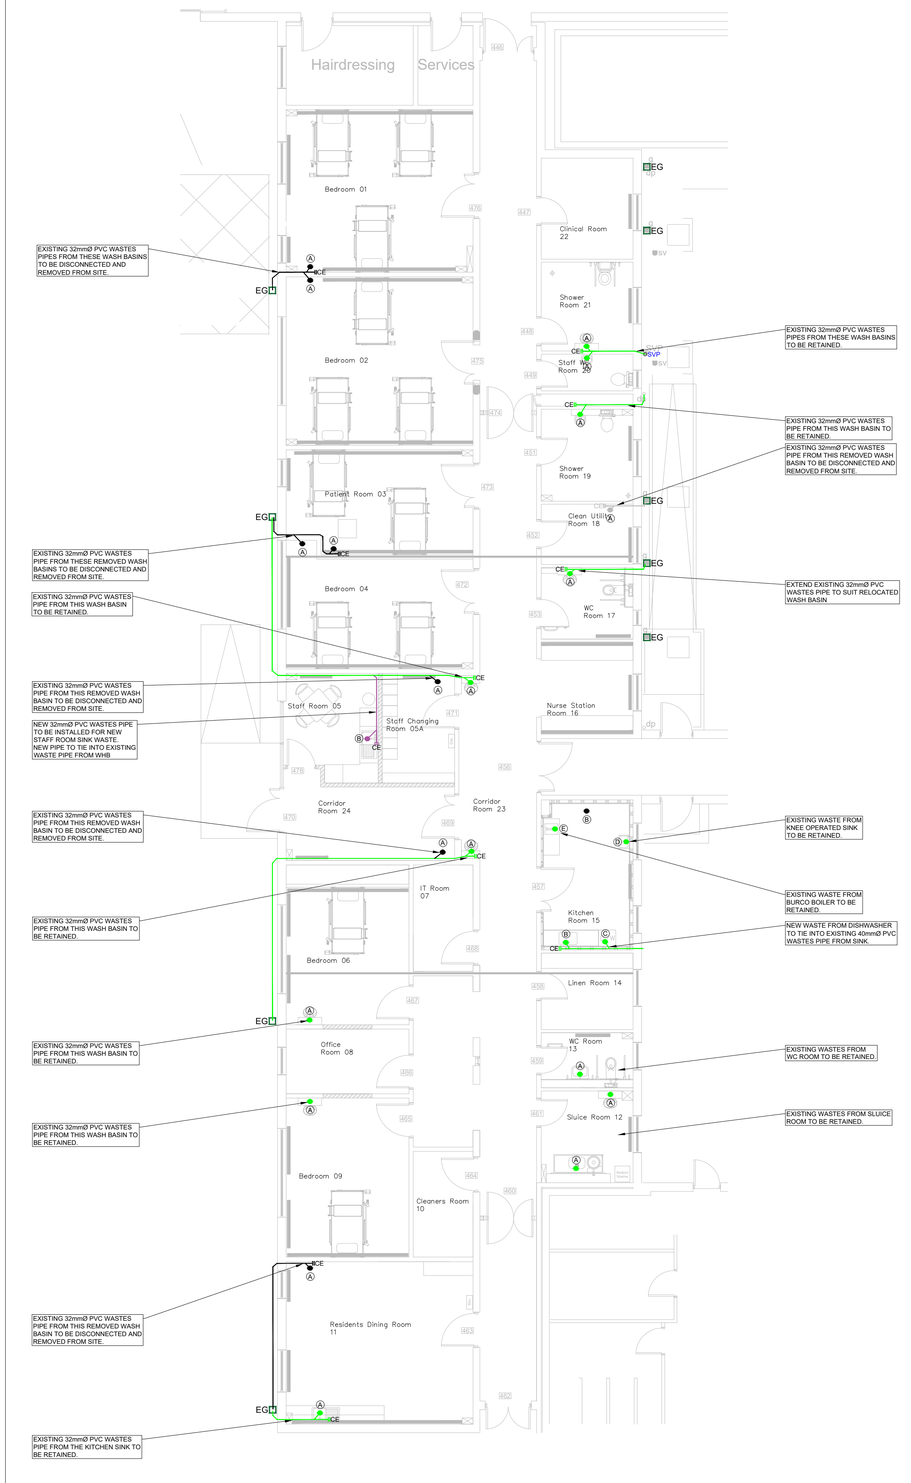

New Works Plan
1:75

PROPOSED SOILS & WASTES SERVICES - WILLOW WARD
SCALE 1 : 100

NOTES

1. THIS DRAWING SHALL BE READ IN CONJUNCTION WITH THE SPECIFICATION & ALL OTHER RELEVANT DRAWINGS.
2. THE SOIL & WASTE INSTALLATION SHALL COMPLY "TECHNICAL GUIDANCE DOCUMENT H".
3. THIS DRAWING MUST NOT BE SCALED FOR INSTALLATION PURPOSES. DIMENSIONS TO BE OBTAINED ON SITE ONLY.
4. THIS DRAWING IS FOR QUANTITATIVE PURPOSES. EXACT POP-UP LOCATIONS SHALL BE CO-ORDINATED ON-SITE.
5. THE MECHANICAL CONTRACTOR IS RESPONSIBLE FOR ALL DRAINAGE.
6. THE CONTRACTOR SHALL BE RESPONSIBLE FOR PROVIDING ALL THE NECESSARY INFORMATION TO ALLOW CO-ORDINATION OF ALL SERVICES.
7. THE MECHANICAL CONTRACTOR SHALL SUPPLY AND INSTALL ALL SANITARY WARE.
8. ALL SOIL & WASTE PIPES & FITTINGS SHALL BE PVC-U & COMPLY WITH BS4514 & I.S. EN 1329-1 & I.S. EN 1566-1.
9. ALL JOINTS SHALL BE SOLVENT WELDED ON PVC-U.
10. THE UTMOST CARE SHOULD BE TAKEN TO HIDE & CONCEAL ALL SOIL & WASTE PIPES.
11. ALL BENDS AND CHANGES IN DIRECTION TO BE FITTED CLEANING EYE (CE).
12. ALL BENDS TO BE EASY SWEEP TYPE.

LEGEND

	EXISTING PVC S&W PIPEWORK
	NEW 32mmØ WASTES PVC PIPEWORK
	EXISTING PVC S&W PIPEWORK TO BE REMOVED
	S&W OUTLET FROM SANITARY APPLIANCES / BUILDERS UPSTAND / POPUP
CE	CLEANING EYE
A	32mmØ TRAPPED WASTE FROM WHB'S
B	40mmØ TRAPPED WASTE FROM SINK
C	40mmØ TRAPPED WASTE FROM DISHWASHER
D	32mmØ TRAPPED WASTE FROM KNEE OPERATED SINK
E	32mmØ TRAPPED WASTE FROM WATER BOILER
EG	EXISTING GULLY
SVP	EXISTING SOIL VENT PIPE

Rev	Date	Description	Drawn	Ckd
T1	20-11-26	ISSUED FOR TENDER	JO	PC

Drawing Status:
TENDER ISSUE

Don O'Malley & Partners
Consulting Engineers - Building Services
92 O Connell Street, Limerick
Ireland
Tel : +353 (0)61318677
Email: services@domalley.com
Web: www.domalley.com

Approved:	Checked:	Drawn:	Date:
PC	PC	JO	2026/08/31

Architect:
Hassett Leyden Associates
Architects & Civil Engineers
Rosslevan Shopping Centre,
Tulla Road,
Ennis, Co. Clare

Client:

Project:
Hot & Cold Water Services Upgrade Works To Willow Ward

Title:
Mechanical Installation
Willow Unit - Ground Floor
Soils & Wastes Services Layout

Scale:	Job Number:	Status:
1:100 @ A1	7366	

Drawing Number:	Client Drawing Number:
M500	-

COPYRIGHT ©
No part of this document may be re-produced or transmitted in any form or stored in any retrieval system of any nature without the written permission of the Consultant as copyright holder except as agreed for use on the project for which the document was originally written.