© Martin Peters Associates

A1

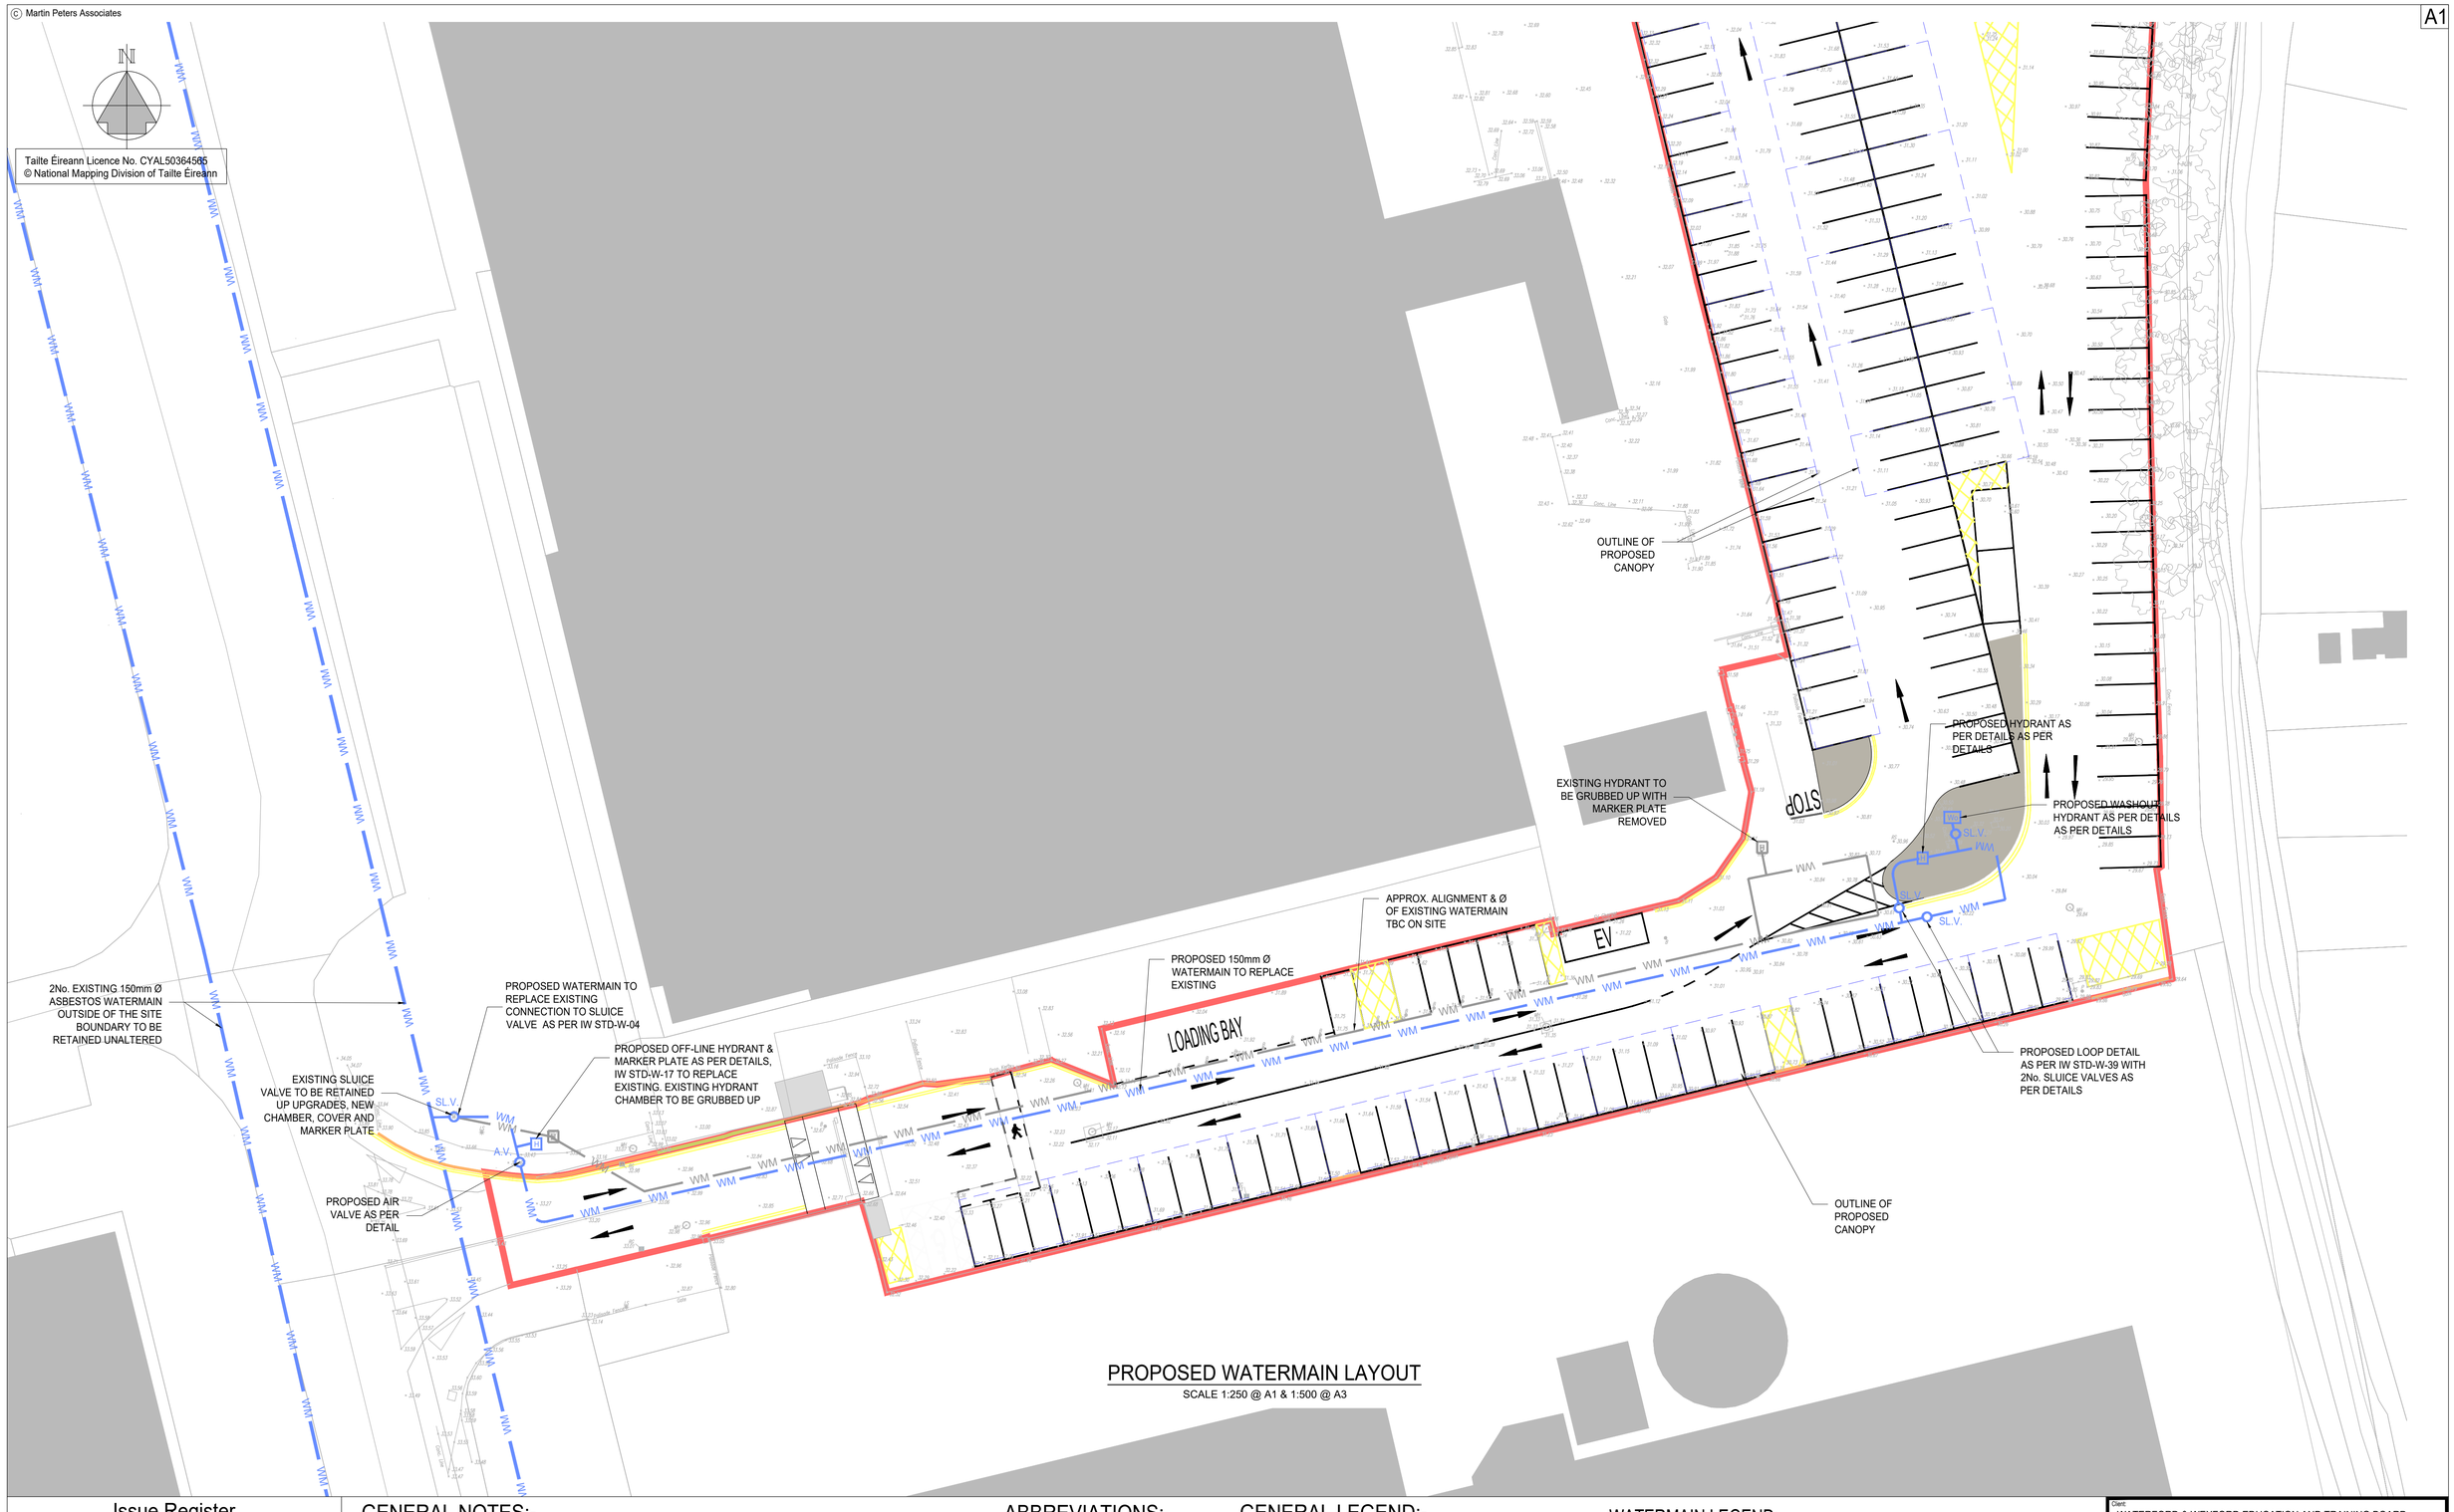

PROPOSED WATERMAIN LAYOUT

SCALE 1:250 @ A1 & 1:500 @ A3

Issue Register

No.	Date	Description	Drawn	Checked	Approved
00	20/10/2026	P8 - TENDER ISSUE	NT	EJQ	EJQ

GENERAL NOTES:-

1. THIS DRAWING TO BE READ IN CONJUNCTION WITH ALL RELEVANT ARCHITECTS & ENGINEERS DRAWINGS & SPECIFICATIONS.
2. DO NOT SCALE. USE FIGURED DIMENSIONS ONLY.
3. THE CONTRACTOR SHALL VERIFY ALL DIMENSIONS & ELEVATIONS WITH ARCHITECTURAL DRAWINGS PRIOR TO START OF CONSTRUCTION. ALL DISCREPANCIES TO BE NOTIFIED, IN WRITING TO ENGINEERS & ARCHITECTS FOR RESOLUTION.
4. ALL DIMENSIONS ON DRAWINGS ARE IN MILLIMETRES UNLESS OTHERWISE NOTED.
5. FOR DETAILS AND SETTING OUT OF RWP, SVP, WVP & ALL OPENINGS SEE THE RELEVANT ARCHITECTS DRAWINGS.
6. FOR RADON BARRIER, D.P.C. & INSULATION DETAILS REFER TO ARCHITECTS DRAWINGS.

ALL SETTING OUT DIMENSIONS TO BE CHECKED AGAINST ARCHITECTS DRAWINGS. ARCHITECTS DRAWINGS TO TAKE PRECEDENCE.

ABBREVIATIONS:-

BTM	BOTTOM
C/C	CENTRE TO CENTRE
CTRS	CENTRES
SFL	STRUCTURAL FLOOR LEVEL
FFL	FINISHED FLOOR LEVEL
TOC	TOP OF CONCRETE
TP	TOP
TOS	TOP OF STEEL
UNO	UNLESS NOTED OTHERWISE

DRAWING NOTES:-

REFER TO NOTES TEMPLATE

GENERAL LEGEND:-

- DENOTES SITE BOUNDARY
- DENOTES LAND OWNERSHIP BOUNDARY
- DENOTES EXISTING BUILDING
- DENOTES OUTLINE OF FUTURE SOLAR CANOPY
- 0.000m — DENOTES EXISTING GROUND LEVEL
- FFL +0.000m — DENOTES PROPOSED FOUNDATION TOC LEVEL

WATERMAIN LEGEND:-

- WM — DENOTES EXISTING 150mm Ø ASBESTOS WATERMAIN TO BE DECOMMISSIONED
- WM — DENOTES PROPOSED 150mm Ø MDPE WATERMAIN TO REPLACE EXISTING
- H — DENOTES PROPOSED FIRE HYDRANT IW STD-W-17
- SL.V. — DENOTES PROPOSED SLUICE VALVE IW STD-W-15
- Wo — DENOTES PROPOSED WASHOUT HYDRANT IW STD-W-30A
- A.V. — DENOTES PROPOSED AIR VALVE IW STD-W-22

Client: WATERFORD & WEXFORD EDUCATION AND TRAINING BOARD

Project: PROPOSED CARPARK UPGRADES & ALTERATIONS WATERFORD TRAINING CENTRE

Drawing Title: PROPOSED WATERMAIN LAYOUT

Project:	Originator:	Phase:	Element:	Spatial Zone:	Level:	Type:	Role:	Number:
261049	MPA	X	X	X	XXX	DR	CE	1200

Drawn:	Checked:	Date:	Scale:	Purpose:	Revision:
RB	EJQ	04/11/26	1:250	P8 - TENDER	00

Martin Peters Associates
Consulting Engineers
Ormonde Road, Kilkenny, R95 AHX8 | T: +353 56 7702761 | E: info@mpa.ie | W: www.mpa.ie
ISO 9001 QUALITY MANAGEMENT