© Martin Peters Associates

A1

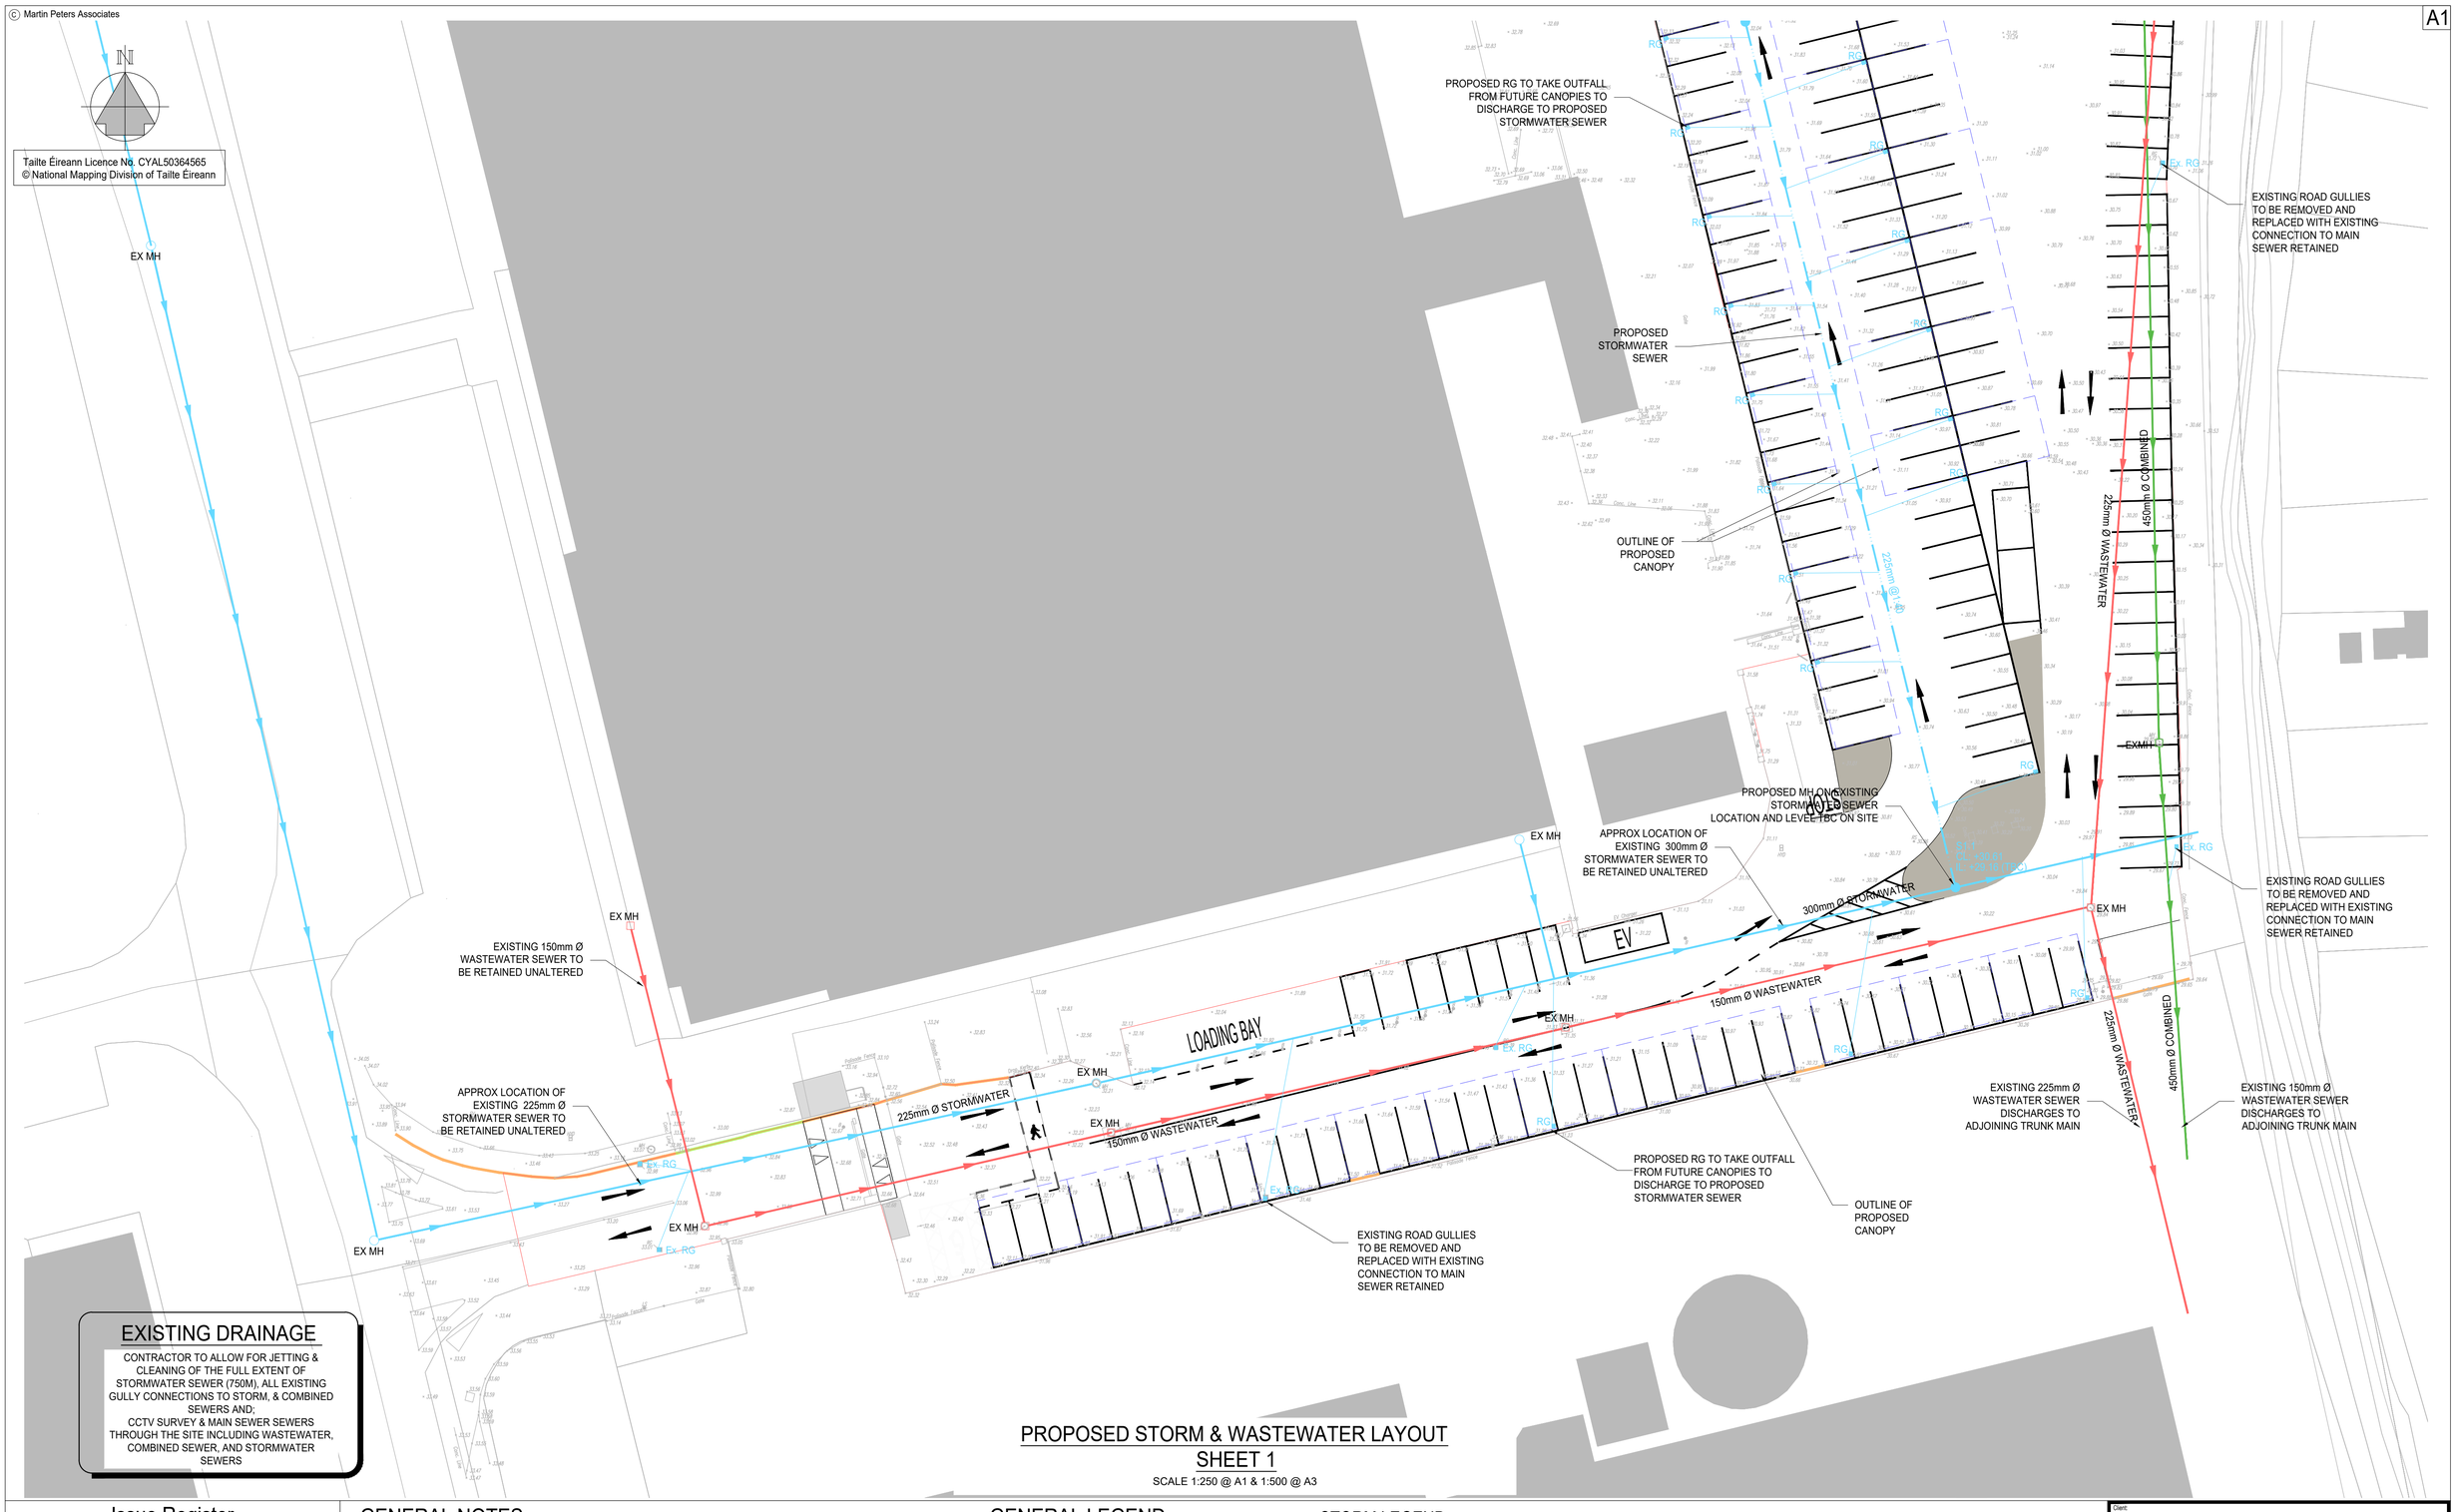


## EXISTING DRAINAGE

CONTRACTOR TO ALLOW FOR JETTING & CLEANING OF THE FULL EXTENT OF STORMWATER SEWER (750M), ALL EXISTING GULLY CONNECTIONS TO STORM, & COMBINED SEWERS AND;
CCTV SURVEY & MAIN SEWER SEWERS THROUGH THE SITE INCLUDING WASTEWATER, COMBINED SEWER, AND STORMWATER SEWERS

# PROPOSED STORM & WASTEWATER LAYOUT SHEET 1

SCALE 1:250 @ A1 & 1:500 @ A3

## Issue Register

| No. | Date | Description | Drawn | Checked | Approved |
|---|---|---|---|---|---|
| 00 | 20/10/2026 | P8 - TENDER ISSUE | NT | EJQ | EJQ |

## GENERAL NOTES:-

1. THIS DRAWING TO BE READ IN CONJUNCTION WITH ALL RELEVANT ARCHITECTS & ENGINEERS DRAWINGS & SPECIFICATIONS.
2. DO NOT SCALE. USE FIGURED DIMENSIONS ONLY.
3. THE CONTRACTOR SHALL VERIFY ALL DIMENSIONS & ELEVATIONS WITH ARCHITECTURAL DRAWINGS PRIOR TO START OF CONSTRUCTION. ALL DISCREPANCIES TO BE NOTIFIED, IN WRITING TO ENGINEERS & ARCHITECTS FOR RESOLUTION.
4. ALL DIMENSIONS ON DRAWINGS ARE IN MILLIMETRES UNLESS OTHERWISE NOTED.
5. FOR DETAILS AND SETTING OUT OF RWP, SVP, WVP & ALL OPENINGS SEE THE RELEVANT ARCHITECTS DRAWINGS.
6. FOR RADON BARRIER, D.P.C. & INSULATION DETAILS REFER TO ARCHITECTS DRAWINGS.

ALL SETTING OUT DIMENSIONS TO BE CHECKED AGAINST ARCHITECTS DRAWINGS. ARCHITECTS DRAWINGS TO TAKE PRECEDENCE.

## GENERAL LEGEND:-

- DENOTES SITE BOUNDARY
- DENOTES LAND OWNERSHIP BOUNDARY
- DENOTES EXISTING BUILDING
- DENOTES OUTLINE OF FUTURE SOLAR CANOPY
- 0.000m — DENOTES EXISTING GROUND LEVEL
- FFL +0.000m — DENOTES PROPOSED FOUNDATION TOC LEVEL

## STORM LEGEND:-

- EX MH — DENOTES EXISTING STORM SEWER & MANHOLE COVER AND FRAME TO BE REMOVED AND REPLACED TO NEW COVER LEVEL
- Ex. RG — DENOTES EXISTING ROAD GULLY TO BE REMOVED AND REPLACED TO NEW COVER LEVEL WITH EXISTING BRANCH PIPE TO BE RETAINED
- S1.0 CL: IL: 350mm @1.60 — DENOTES PROPOSED STORM SEWER & MANHOLE
- RG — DENOTES PROPOSED ROAD GULLY & 150mmØ BRANCH PIPE CONNECTION @ 1:80
- EX — DENOTES EXISTING COMBINED SEWER & MANHOLE COVER AND FRAME TO BE REMOVED AND REPLACED TO NEW COVER LEVEL
- EX MH — DENOTES EXISTING WASTEWATER SEWER & MANHOLE COVER AND FRAME TO BE REMOVED AND REPLACED TO NEW COVER LEVEL

Client: WATERFORD & WEXFORD EDUCATION AND TRAINING BOARD

Project: PROPOSED CARPARK UPGRADES & ALTERATIONS
WATERFORD TRAINING CENTRE

Drawing Title: PROPOSED STORM & WASTEWATER LAYOUT SHEET 1

| Project | Originator | Phase | Element | Spatial Zone | Level | Type | Role | Number |
|---|---|---|---|---|---|---|---|---|
| 261049 | MPA | X | X | X | XXX | DR | CE | 1300 |

| Drawn | Checked | Date | Scale | Purpose | Revision |
|---|---|---|---|---|---|
| RB | EJQ | 04/11/26 | 1:250 | P8 - TENDER | 00 |

Martin Peters Associates
Consulting Engineers
Ormonde Road, Kilkenny, R95 AHX8 | T: +353 56 7702761 | E: info@mpa.ie | W: www.mpa.ie

ISO 9001 QUALITY MANAGEMENT