© Martin Peters Associates

A1



Tailte Éireann Licence No. CYAL50364565
© National Mapping Division of Tailte Éireann




FOUNDATION PAD P1
## DETAIL 1
SCALE 1:50 @ A1 & 1:100 @ A3




FOUNDATION PAD P1
## DETAIL 1A
SCALE 1:50 @ A1 & 1:100 @ A3

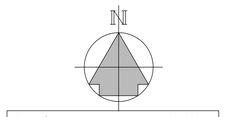


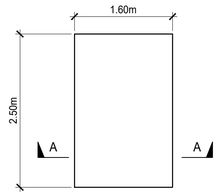FOUNDATION PAD P2
## DETAIL 2
SCALE 1:50 @ A1 & 1:100 @ A3

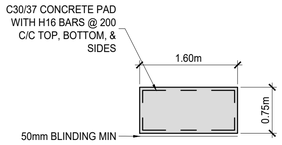


FOUNDATION PAD P2
## DETAIL 2A
SCALE 1:50 @ A1 & 1:100 @ A3

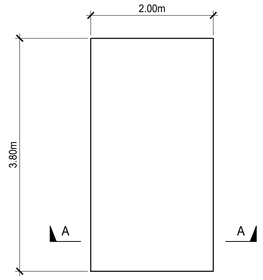


## PROPOSED CARPORT FOUNDATION LAYOUT - LOWER
SCALE 1:200 @ A1 & 1:400 @ A3

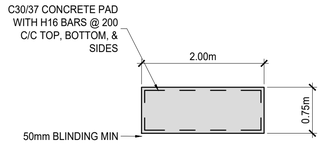


## PROPOSED CARPORT FOUNDATION LAYOUT - UPPER
SCALE 1:200 @ A1 & 1:400 @ A3

## Issue Register
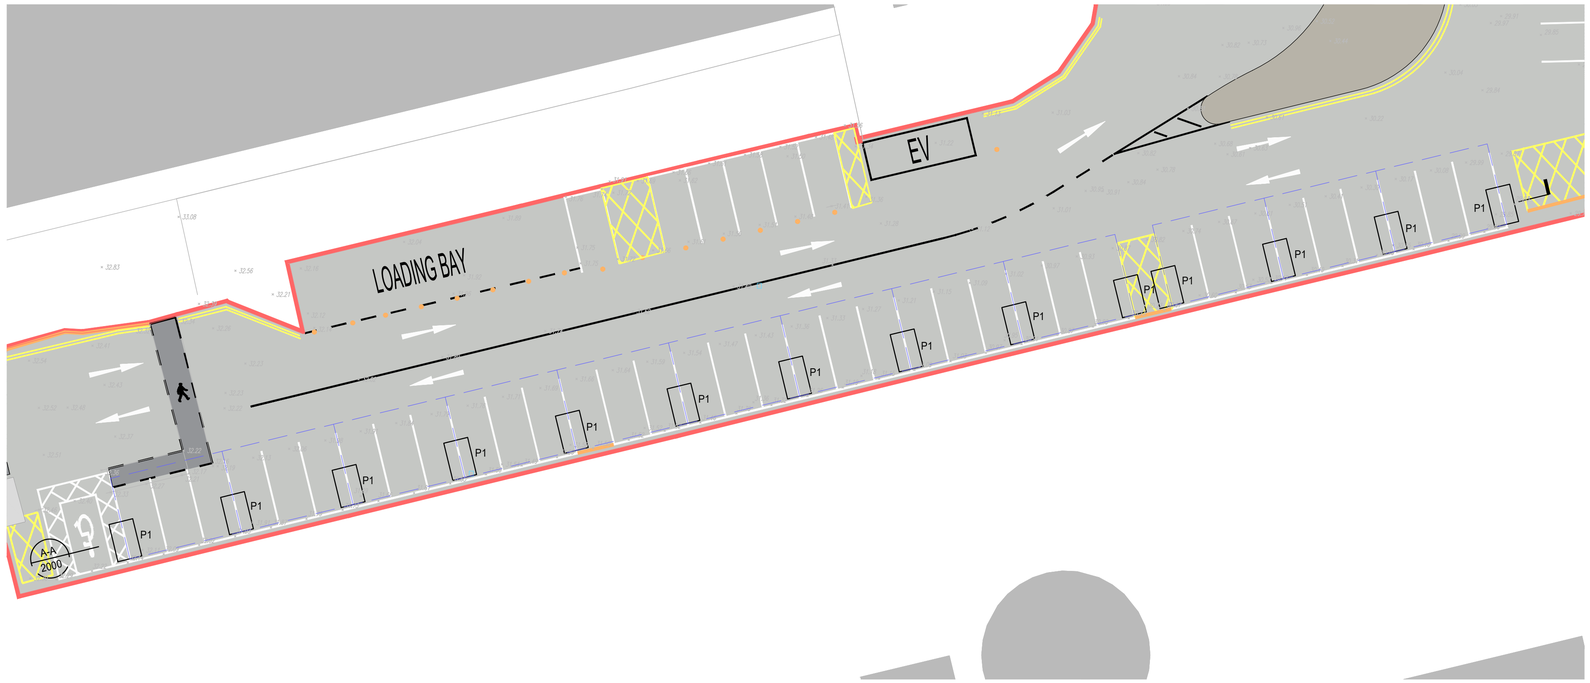
| No. | Date | Description | Drawn | Checked | Approved |
|---|---|---|---|---|---|
| 00 | 20/10/2026 | P8 - TENDER ISSUE | NT | EJQ | EJQ |

## GENERAL NOTES:-

1. THIS DRAWING TO BE READ IN CONJUNCTION WITH ALL RELEVANT ARCHITECTS & ENGINEERS DRAWINGS & SPECIFICATIONS.
2. DO NOT SCALE. USE FIGURED DIMENSIONS ONLY.
3. THE CONTRACTOR SHALL VERIFY ALL DIMENSIONS & ELEVATIONS WITH ARCHITECTURAL DRAWINGS PRIOR TO START OF CONSTRUCTION. ALL DISCREPANCIES TO BE NOTIFIED, IN WRITING TO ENGINEERS & ARCHITECTS FOR RESOLUTION.
4. ALL DIMENSIONS ON DRAWINGS ARE IN MILLIMETRES UNLESS OTHERWISE NOTED.
5. FOR DETAILS AND SETTING OUT OF RWP, SVP, WVP & ALL OPENINGS SEE THE RELEVANT ARCHITECTS DRAWINGS.
6. FOR RADON BARRIER, D.P.C. & INSULATION DETAILS REFER TO ARCHITECTS DRAWINGS.

ALL SETTING OUT DIMENSIONS TO BE CHECKED AGAINST ARCHITECTS DRAWINGS. ARCHITECTS DRAWINGS TO TAKE PRECEDENCE.

## DRAWING NOTES:-

REFER TO NOTES TEMPLATE

## ABBREVIATIONS:-

| | |
|---|---|
| BTM | BOTTOM |
| C/C | CENTRE TO CENTRE |
| CTRS | CENTRES |
| SFL | STRUCTURAL FLOOR LEVEL |
| FFL | FINISHED FLOOR LEVEL |
| TOC | TOP OF CONCRETE |
| TP | TOP |
| TOS | TOP OF STEEL |
| UNO | UNLESS NOTED OTHERWISE |

## GENERAL LEGEND:-

- DENOTES SITE BOUNDARY
- DENOTES LAND OWNERSHIP BOUNDARY
- DENOTES EXISTING BUILDING
- DENOTES OUTLINE OF PROPOSED FOUNDATION
- DENOTES OUTLINE OF FUTURE SOLAR CANOPY
- 0.000m — DENOTES EXISTING GROUND LEVEL
- FFL +0.000m — DENOTES PROPOSED FOUNDATION TOC LEVEL

Client:
WATERFORD & WEXFORD EDUCATION AND TRAINING BOARD

Project:
PROPOSED CARPARK UPGRADES & ALTERATIONS
WATERFORD TRAINING CENTRE

Drawing Title:
PROPOSED SOLAR CANOPY FOUNDATION LAYOUT

| Project: | Originator: | Phase: | Element: | Spatial Zone: | Level: | Type: | Role: | Number: |
|---|---|---|---|---|---|---|---|---|
| 261049 | MPA | X | X | X | XXX | DR | SE | 1000 |

| Drawn: | Checked: | Date: | Scale: | Purpose: | Revision: |
|---|---|---|---|---|---|
| RB | EJQ | 04/11/26 | 1:200 | P8 - TENDER | 00 |

Martin Peters Associates
Consulting Engineers
Ormonde Road, Kilkenny, R95 AHX8 | T: +353 56 7702761 | E: info@mpa.ie | W: www.mpa.ie

ISO 9001 QUALITY MANAGEMENT