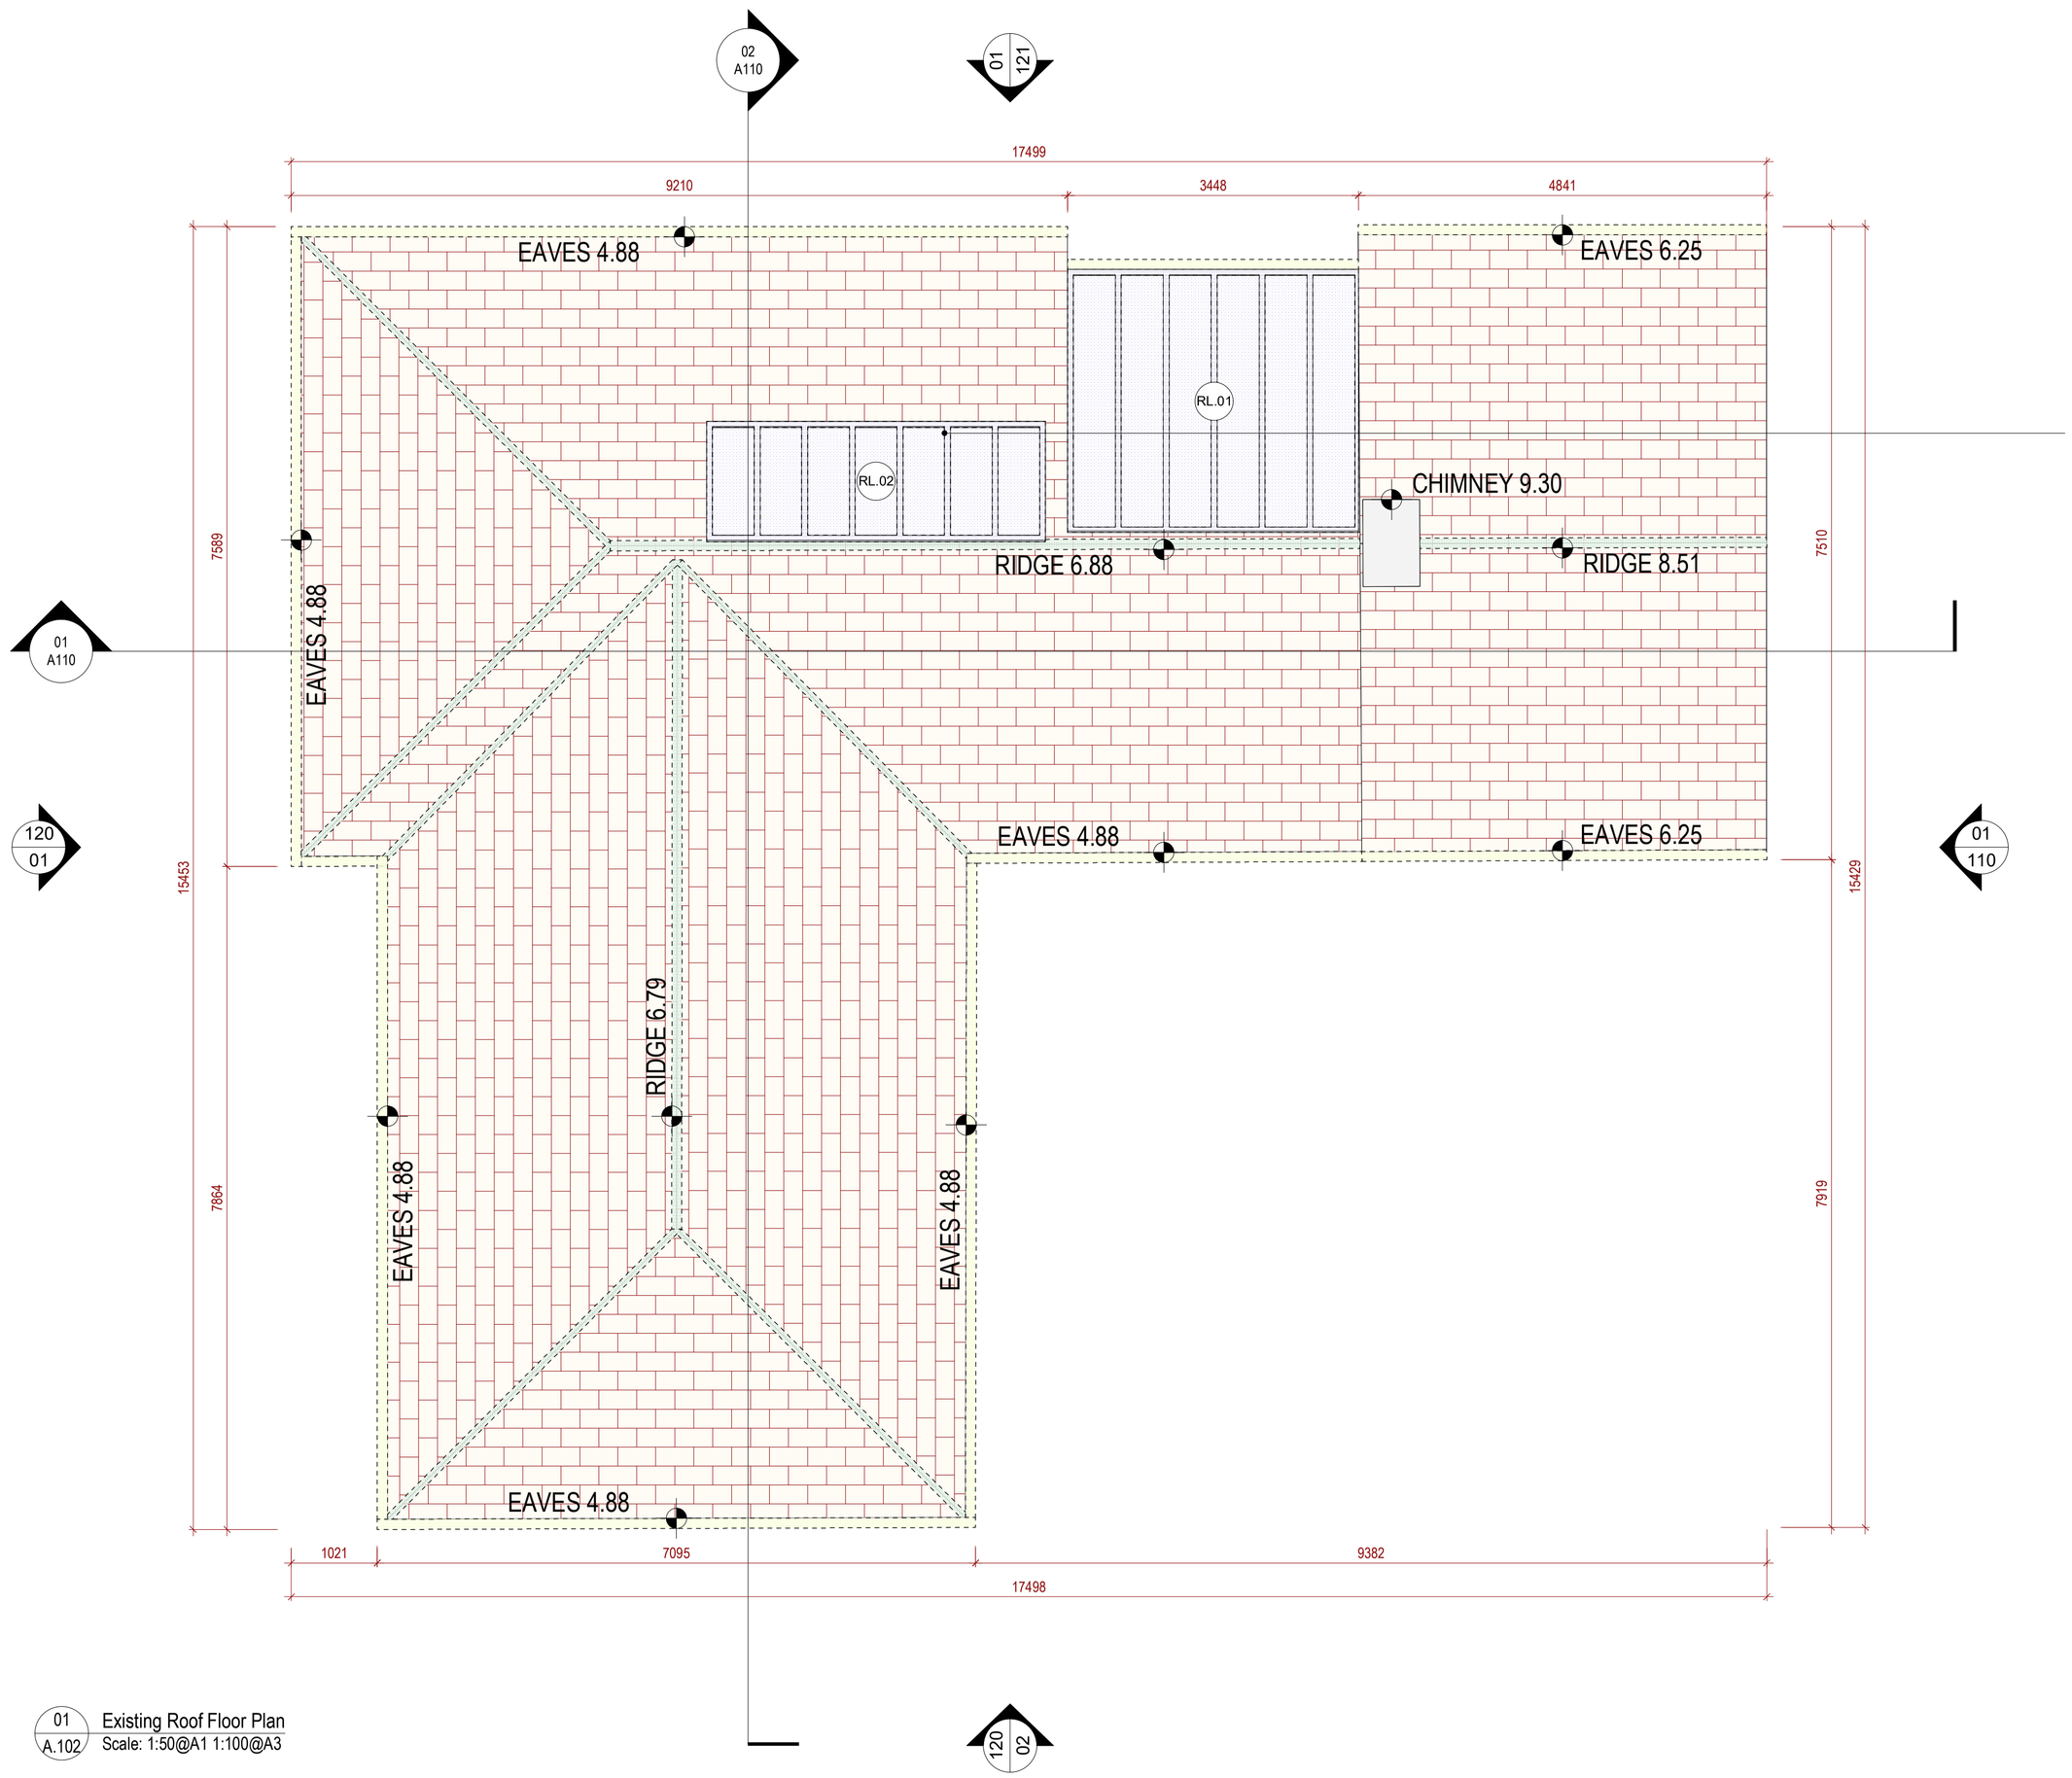


**GENERAL NOTE**

**THESE NOTES ARE TO BE READ IN CONJUNCTION WITH THE ARCHITECT'S SPECIFICATION, ALL RELEVANT DRAWINGS, STRUCTURAL ENGINEER'S DETAILS, AND OTHER CONSULTANT DOCUMENTS. CONTRACTOR TO VERIFY ALL DIMENSIONS AND SITE CONDITIONS PRIOR TO COMMENCING WORKS. ALL WORKS TO COMPLY WITH RELEVANT STANDARDS, BUILDING REGULATIONS, AND MANUFACTURER INSTRUCTIONS. VERIFY ALL DIMENSIONS ON SITE, ANY DISCREPANCIES OR UNFORESEEN CONDITIONS MUST BE REPORTED TO THE ARCHITECT.**

**DEMOLITION NOTES**

**MATERIAL REUSE:** THE INTENT OF THE WORKS IS TO REUSE AS MUCH OF THE EXISTING MATERIALS AS POSSIBLE.
- ALL DEMOLITION AND DISMANTLINGPARTICULARLY OF THE ROOFSHALL BE CARRIED OUT CAREFULLY TO AVOID UNNECESSARY DAMAGE.
- ALL REMOVED MATERIALS, INCLUDING SLATES, LEADWORK, TIMBER ELEMENTS, AND RAINWATER GOODS, MUST BE STORED SECURELY, PROTECTED FROM WEATHER, AND KEPT IN A SAFE DESIGNATED AREA.
- MATERIALS INTENDED FOR REINSTATEMENT SHALL BE INSPECTED, CLEANED, AND PREPARED PRIOR TO REUSE; ONLY SOUND MATERIALS SHALL BE REINSTALLED.
- ANY DEFECTIVE MATERIALS DISCOVERED DURING DISMANTLING SHALL BE REPORTED TO THE ARCHITECT FOR APPROVAL OF REPLACEMENT.

**ROOF:**

**ROOFLIGHTS:** REMOVE AND DISPOSE OF ALL EXISTING ROOFLIGHTS; MAKE GOOD SURROUNDING STRUCTURE AND UNDERLAY.

**LEAD FLASHINGS (SHOWN IN GREEN):** CAREFULLY REMOVE LEAD FLASHINGS, INCLUDING RIDGES, HIPS, ABUTMENTS, AND VALLEYS; STORE FOR REUSE. ALLOW FOR 30% NEW LEAD TO MATCH EXISTING.

**NATURAL SLATE ROOF (SHOWN IN RED):** CAREFULLY STRIP ALL SLATES, STORE SAFELY, AND CLEAN PRIOR TO RE-LAYING. SORT AND GRADE SLATES FOR REUSE, REPLACING ONLY BROKEN OR DAMAGED UNITS.

**RAINWATER GOODS (SHOWN IN YELLOW):** REMOVE GUTTERS, DOWNPIPES, HOPPERS, AND BRACKETS. INSPECT AND STORE SAFELY FOR CLEANING, REPAIR, OR REPLACEMENT.

**SITE PROTECTION & SAFETY:**
MAINTAIN WEATHER-TIGHTNESS WITH TEMPORARY COVERINGS AND SECURE SHEETING. REMOVE DEMOLITION WASTE REGULARLY; DISPOSE OR RECYCLE ACCORDING TO THE REGULATIONS. PROVIDE FULL PERIMETER SCAFFOLDING WITH LADDERS, GUARDRAILS, TOE BOARDS, AND DEBRIS NETTING; MAINTAIN UNTIL ALL EXTERNAL WORKS AND INSPECTIONS ARE COMPLETE. ENSURE SAFE ACCESS FOR ALL OPERATIVES, MATERIALS, AND EQUIPMENT. OPERATIVES MUST USE APPROPRIATE PPE AND COMPLY WITH H+S REGULATIONS.

**LEGEND /**

Demolition - Works

Existing Building

Proposed - Works

Existing Roof Slates to be carefully removed and stored safely during the works. Allow for existing slates to be cleanned before re-lasting them.

ALL DRAWINGS ARE COPYRIGHT OF A2 ARCHITECTS LTD. © 2017

ALL DIMENSIONS AND LEVELS TO BE CHECKED ON SITE PRIOR TO THE COMMENCEMENT OF WORK. DRAWINGS ARE NOT TO BE SCALED. USE ONLY FIGURED DIMENSIONS.

**REVISIONS /**

| REV. | DATE | DESCRIPTION |
|---|---|---|

A2 ARCHITECTS LTD
20 ORMOND QUAY UPPER,
DUBLIN 7 IRELAND
D07 TK75
t / +353 1 8727393
f / +353 1 8727394
e/ office@a2.ie
w/ www.a2.ie

**DRAWING /** Existing Roof Plan

**ISSUE /** PLANNING

**DATE /** 6/2/26
**SCALE /** 1:50@A1/1:100@A3
**DRAWN /** LP

**PROJECT /** Garnish Island

**CLIENT /** Office of Public Works

**JOB NO. /** 810

**DWG NO. /** A102

**REV. /** --