THIS DRAWING IS NOT TO BE READ IN ISOLATION BUT TO BE USED/READ IN CONJUNCTION WITH ALL OTHER PROJECT DRAWINGS, SPECIFICATIONS, CALCULATION DATA, ANALYSIS, REPORTS AND/OR DATA. STATUS : #=DRAFT/FOR REVIEW, G=GENERAL/INFORMATION, P=PLANNING, S=SCHEME/CONCEPT DESIGN, D=DETAIL DESIGN, T=TENDER, C=CONSTRUCTION, A=AS-BUILD/CONSTRUCTED.

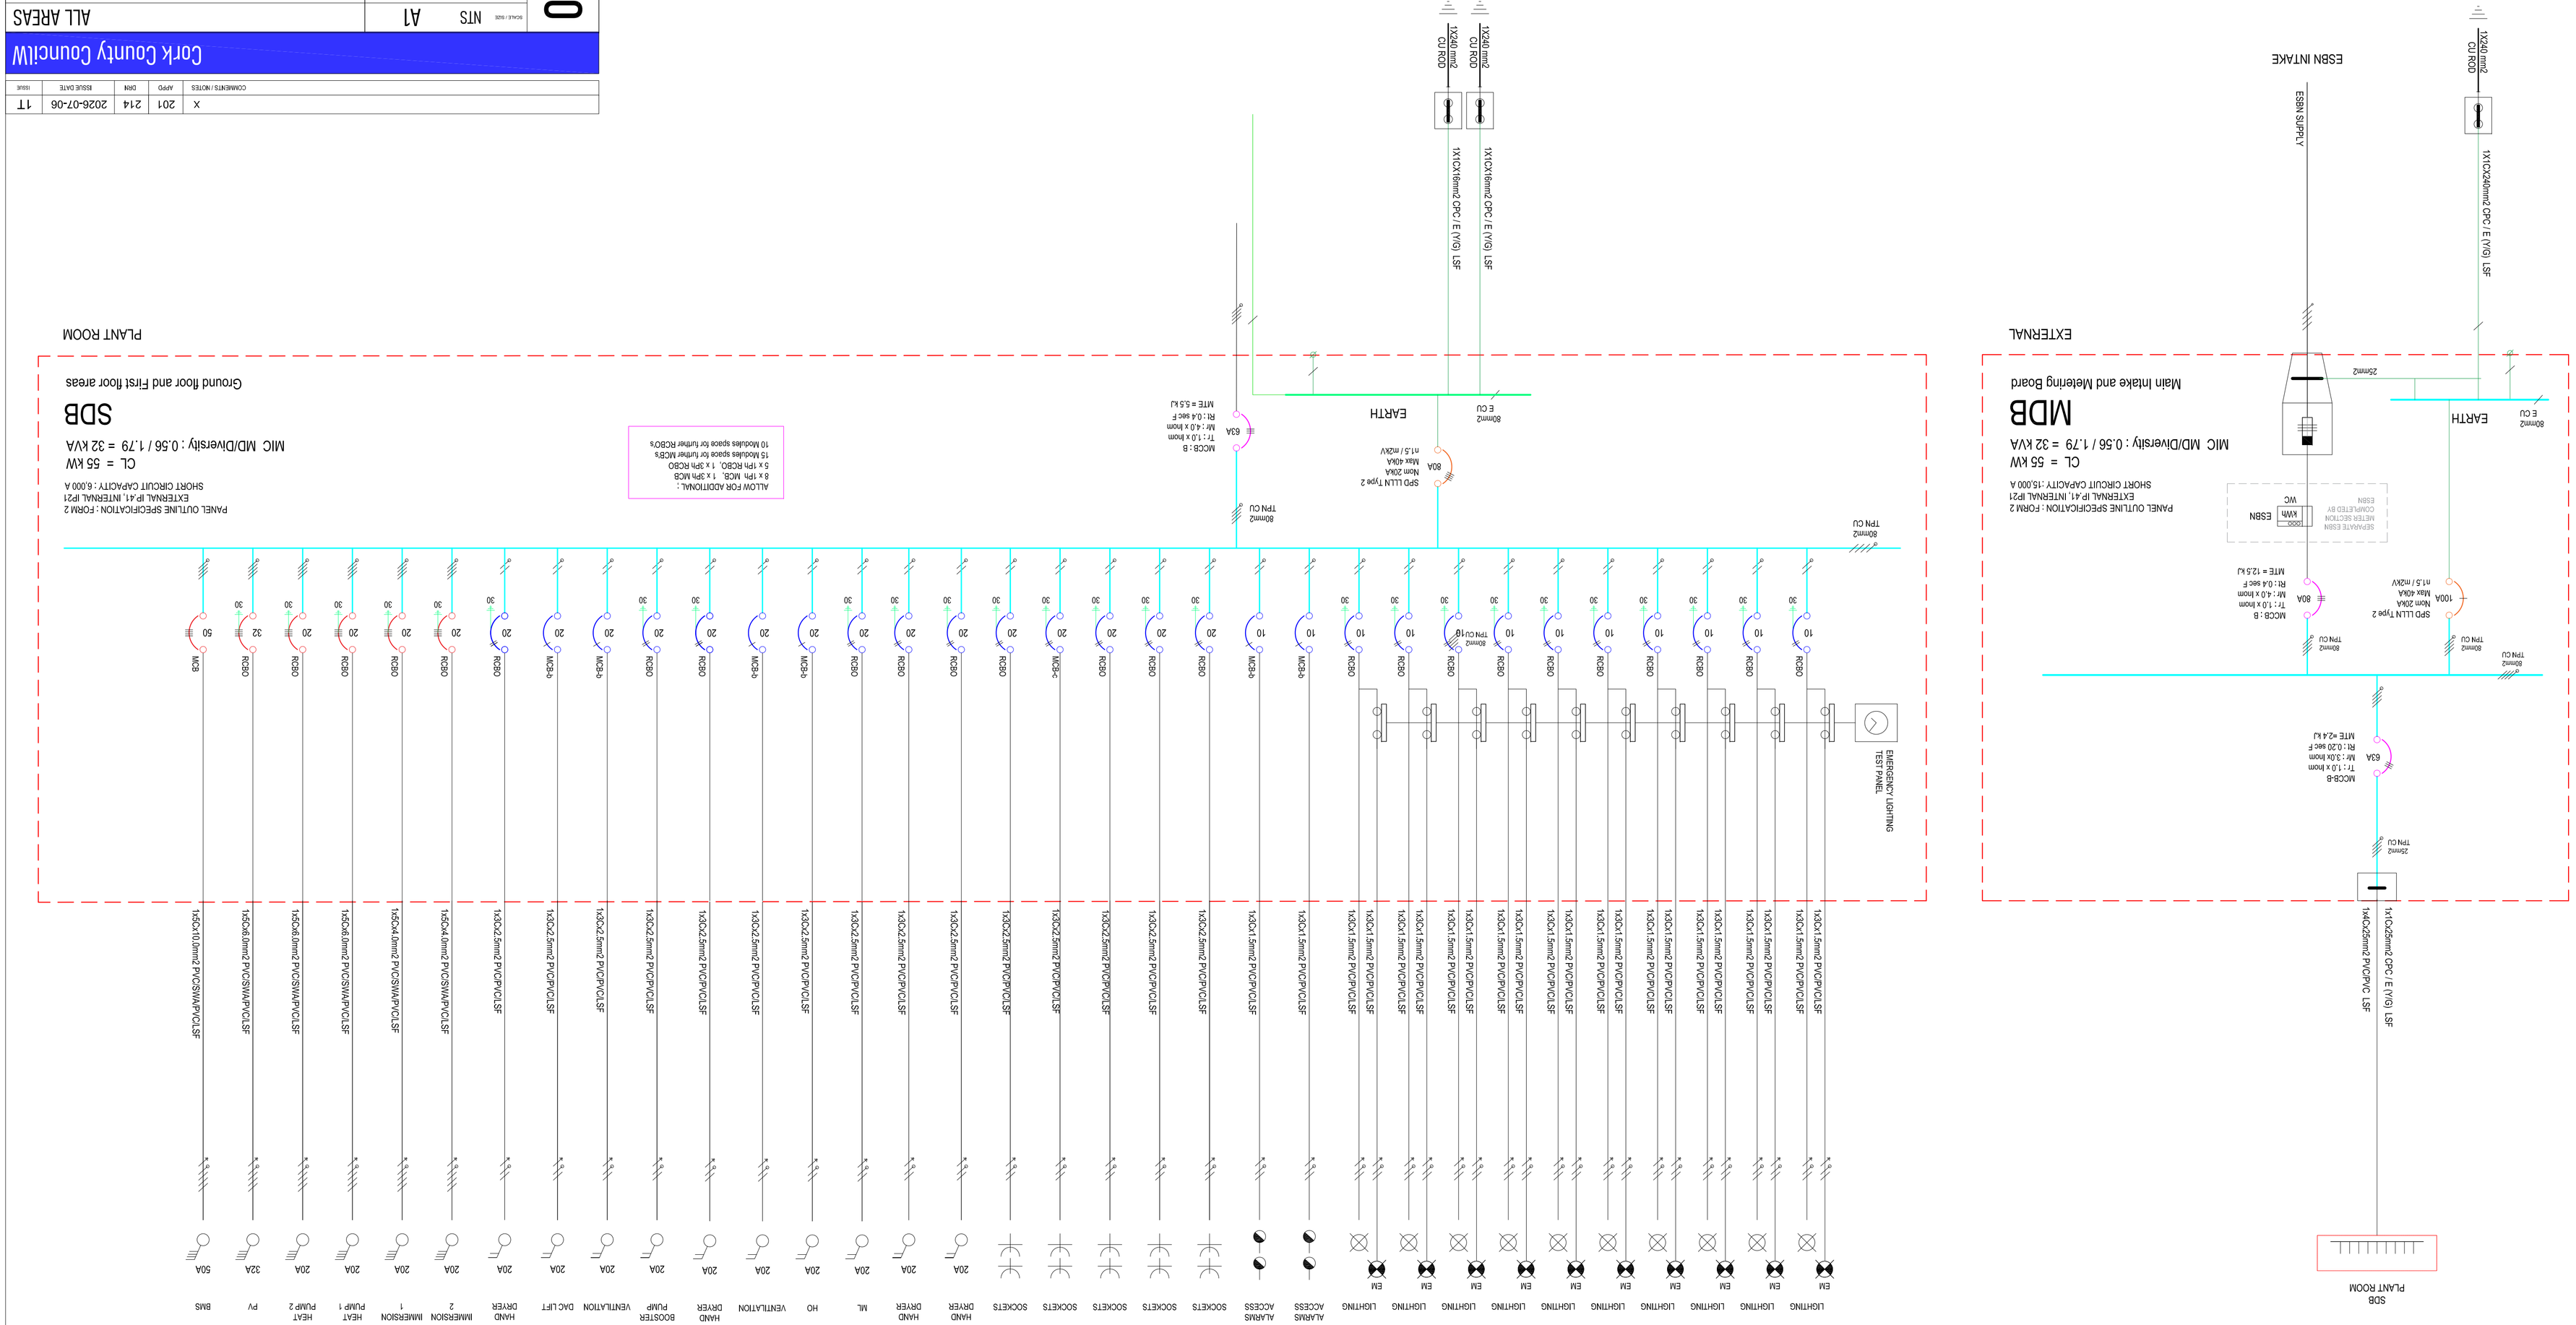

COMMENTS / NOTES	APPD	DRN	ISSUE DATE	ISSUE
X	201	214	2026-07-06	1T

Cork County Council

SCALE / SIZE: NTS A1	ALL AREAS
DOCUMENT NO: DKP-N47-3400	Clayeaste Watersports Facility
CONTRACTOR FILE: DKP-N47-3400	Cork County Council

3400

DKP BS BUILDING SERVICES
01813 1930, 044 664 1686, post@dkpartnership.com