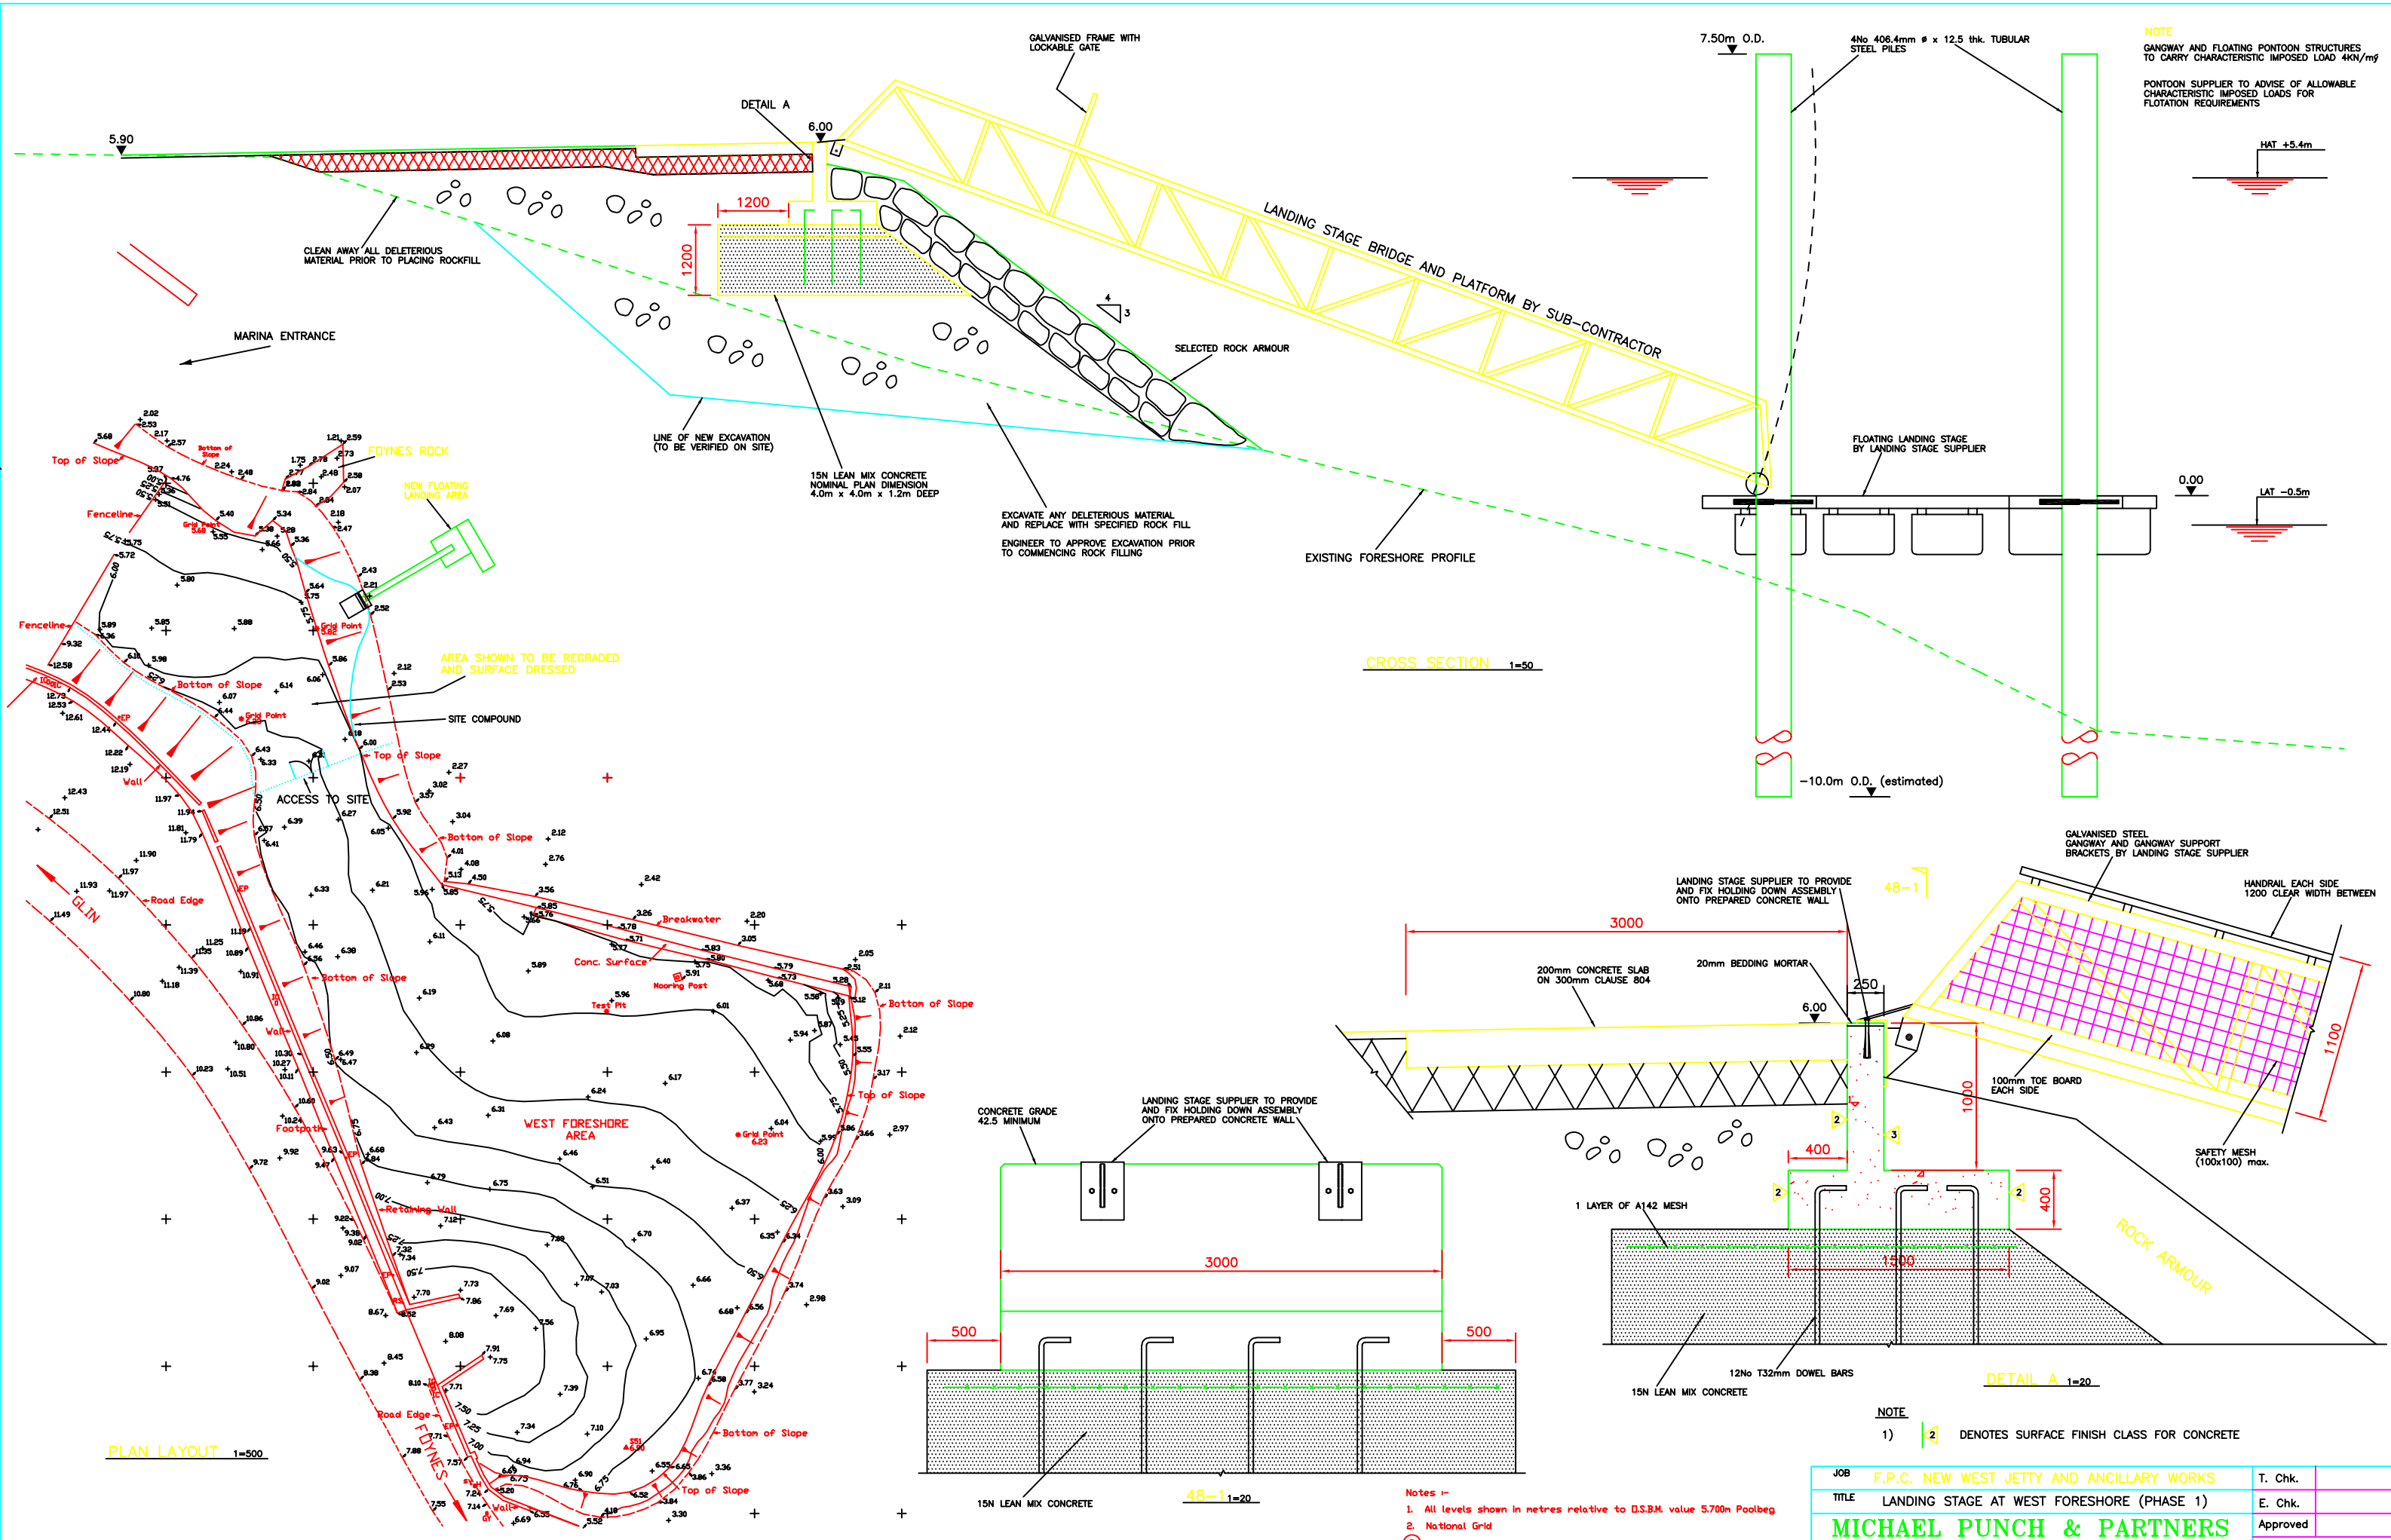

NOTE

1) 2 DENOTES SURFACE FINISH CLASS FOR CONCRETE

Notes :-

1. All levels shown in metres relative to O.S.B.M. value 5.700m Poolbeg
2. National Grid

© This Survey is Copyright.

CLIENT : MICHAEL PUNCH & PARTNERS	SCALE : 1 : 500	DATE : AUGUST 1996
PROJECT : WEST FORESHORE AREA	PART PRODUCED BY : MURPHY & ASSOCIATES Consulting Surveyors Tel. (045) 864226 Eircell (088) 558861	
DRAWING : SITE SURVEY WITH CONTOUR		
DRG. No. : LK/96/08/03		

JOB	F.P.C. NEW WEST JETTY AND ANCILLARY WORKS	T. Chk.	
TITLE	LANDING STAGE AT WEST FORESHORE (PHASE 1)	E. Chk.	
		Approved	
STAGE	CONSTRUCTION		
DRG.NO	951.016.48		
DRN.BY	E.SHIRE		
TCD.BY	E.SHIRE		
SCALE	1:500	Rev	E
DATE	21-4-97		

MICHAEL PUNCH & PARTNERS
CONSULTING ENGINEERS
97 Henry Street
Limerick
Phone 061-313677
Fax 061-319071
24 Mellifont Avenue
Dun Laoghaire
Co. Dublin
Phone 01-2809833
Fax 01-2809048
In association with
HR Wallingford
Howbery Park
Wallingford
Oxon
OX10 8BA
Phone 01491 835381
Fax 01491 825539

Copyright
This drawing and any design hereon is the copyright of the Consultants and must not be reproduced without their written consent.
All drawings remain the property of the Consultants.

Note
Figured dimension only to be taken from this drawing. All dimensions to be checked on site.
Consultants to be informed immediately of any discrepancies before work proceeds.

ISSUE	AMENDMENT	DATE
A	TOP LEVEL OF BRIDGE CHANGED FROM 6.1 to 5.5	16-06-97
	LENGTH AND POSITION OF BRIDGE REVISED	
B	POSITION OF LANDING STAGE REVISED - BASE REVISED FROM 300 to 400	27-06-97
C	DETAIL A AMENDED	26-11-97
D	NOTES ADDED	8-01-98
E	LANDING STAGE RELOCATED	10-03-98