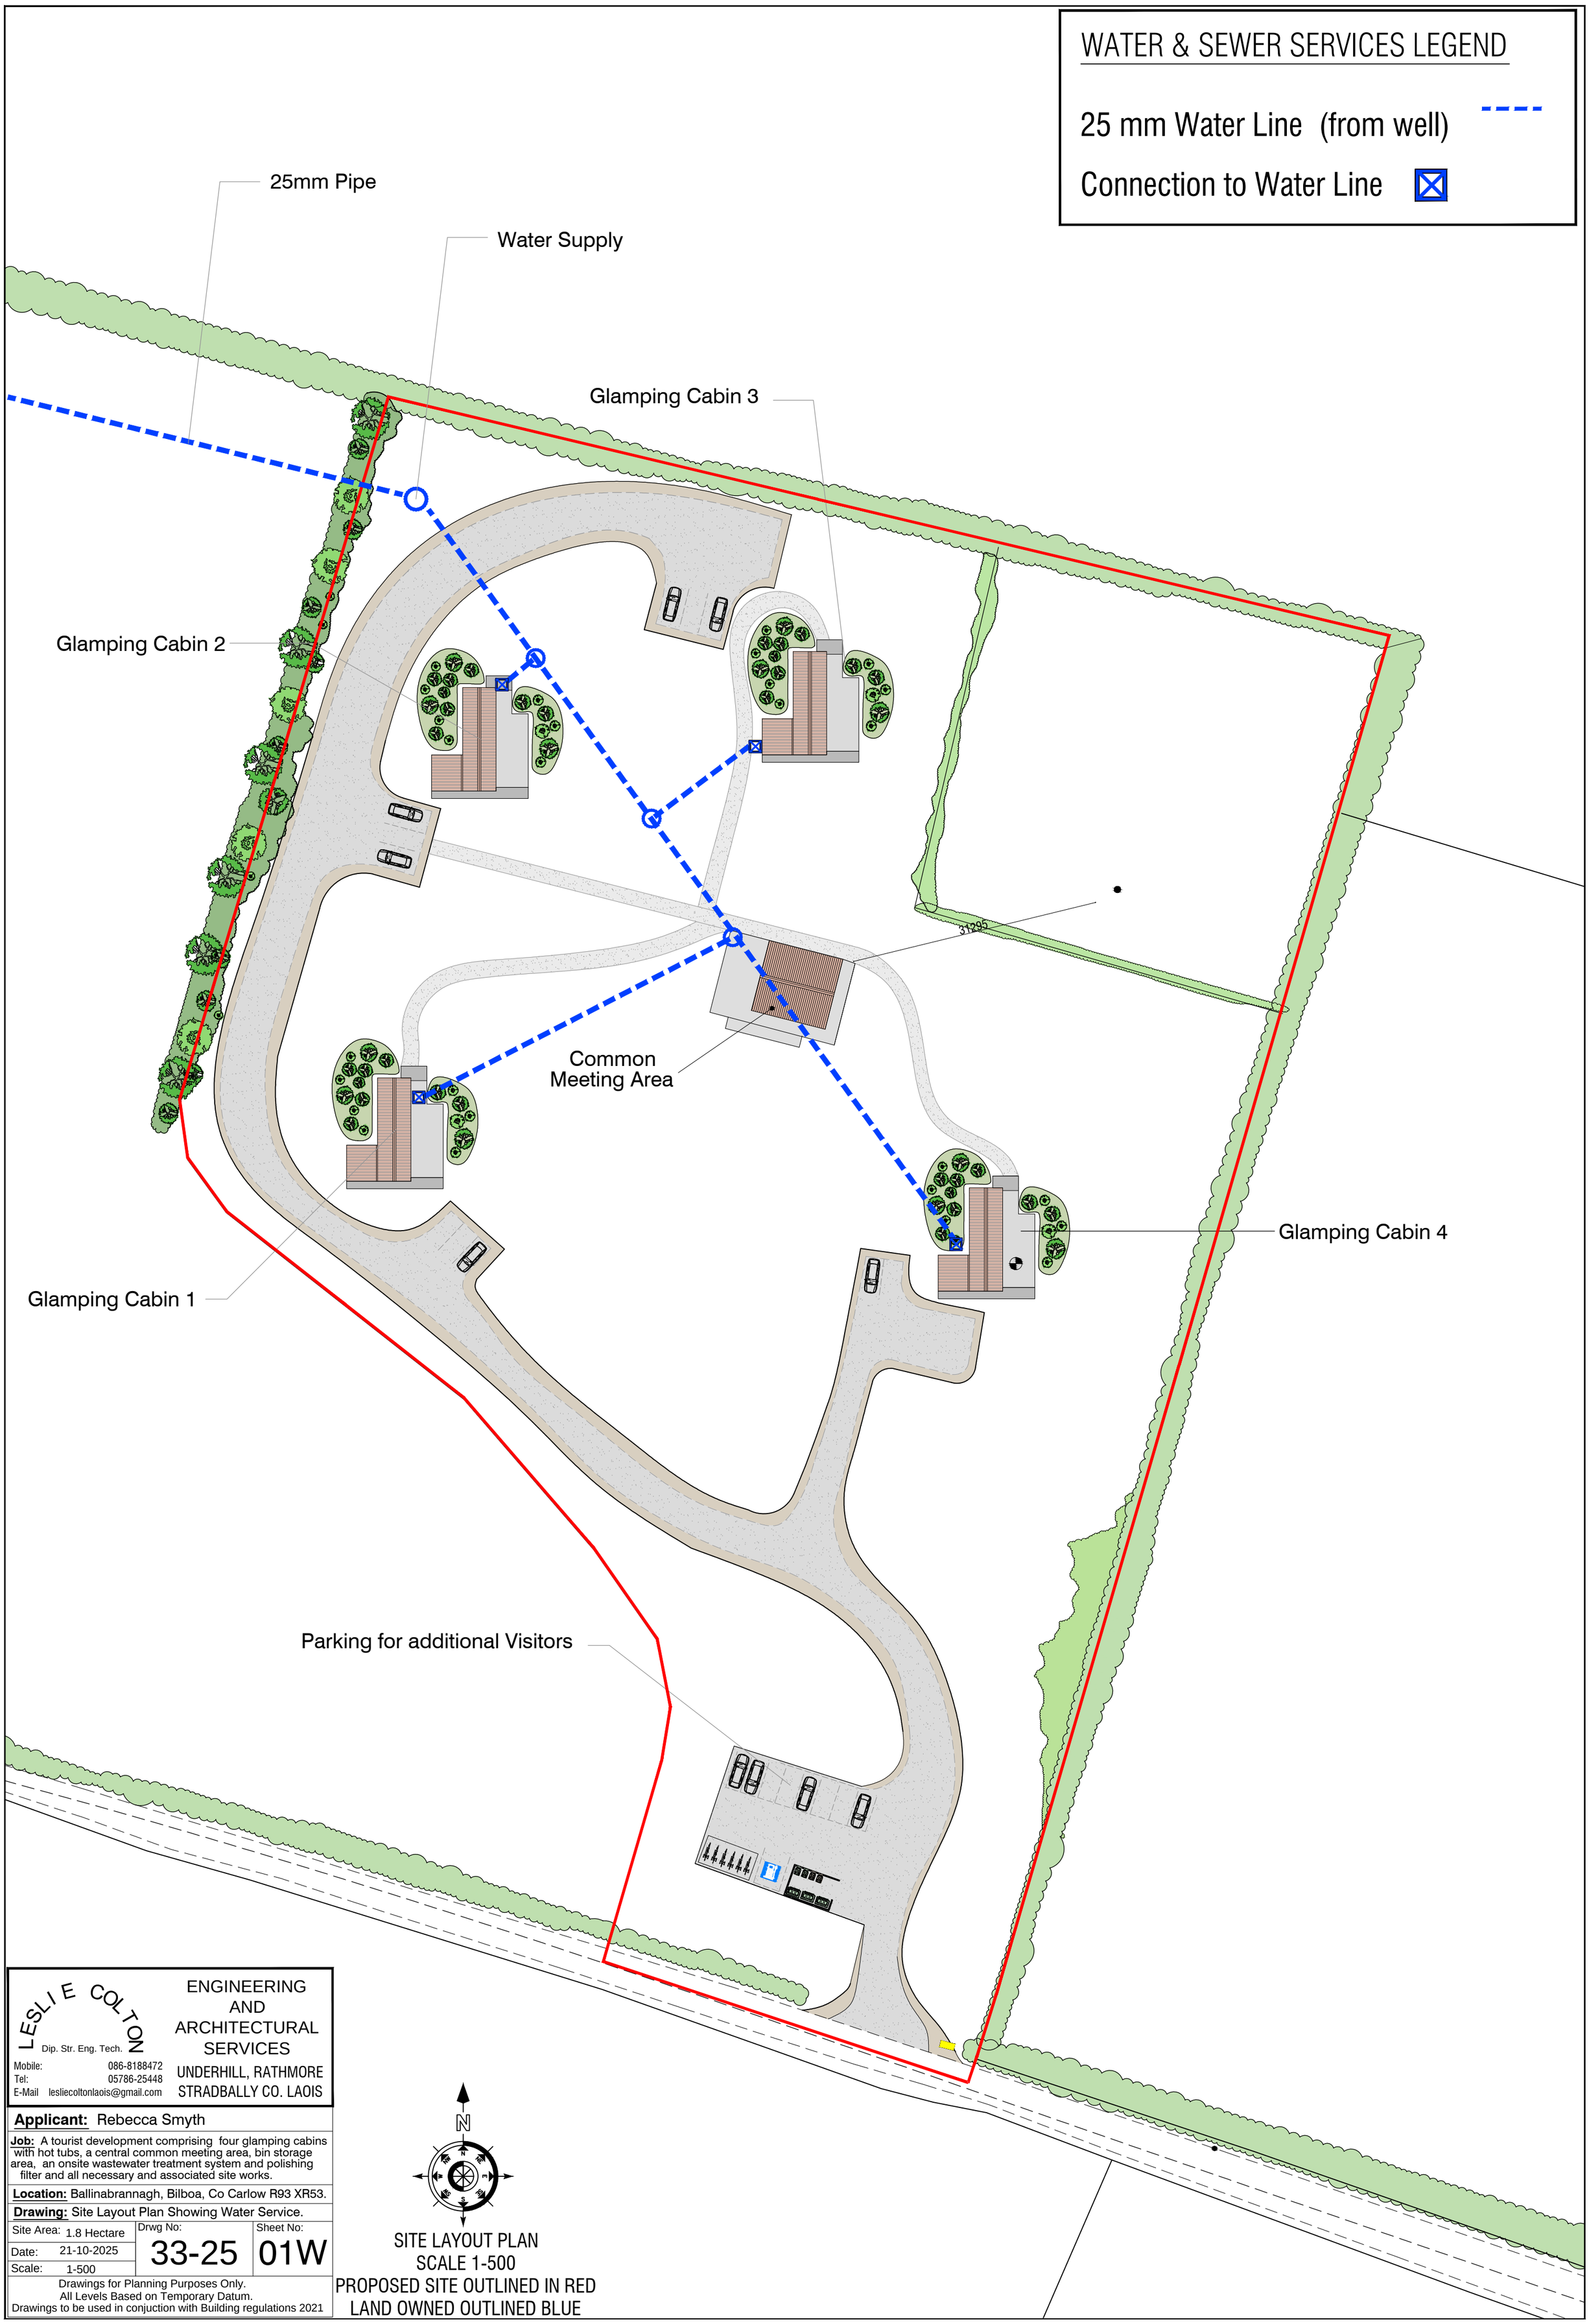


LESLIE COLTON
Dip. Str. Eng. Tech.
Mobile: 086-8188472
Tel: 05786-25448
E-Mail lesliecoltonlaois@gmail.com

ENGINEERING AND ARCHITECTURAL SERVICES
UNDERHILL, RATHMORE
STRADBALLY CO. LAOIS

**Applicant:** Rebecca Smyth

**Job:** A tourist development comprising four glamping cabins with hot tubs, a central common meeting area, bin storage area, an onsite wastewater treatment system and polishing filter and all necessary and associated site works.

**Location:** Ballinabrannagh, Bilboa, Co Carlow R93 XR53.

**Drawing:** Site Layout Plan Showing Water Service.

| | | |
|---|---|---|
| Site Area: 1.8 Hectare | Drwg No: 33-25 | Sheet No: 01W |
| Date: 21-10-2025 | | |
| Scale: 1-500 | | |

Drawings for Planning Purposes Only.
All Levels Based on Temporary Datum.
Drawings to be used in conjuction with Building regulations 2021