


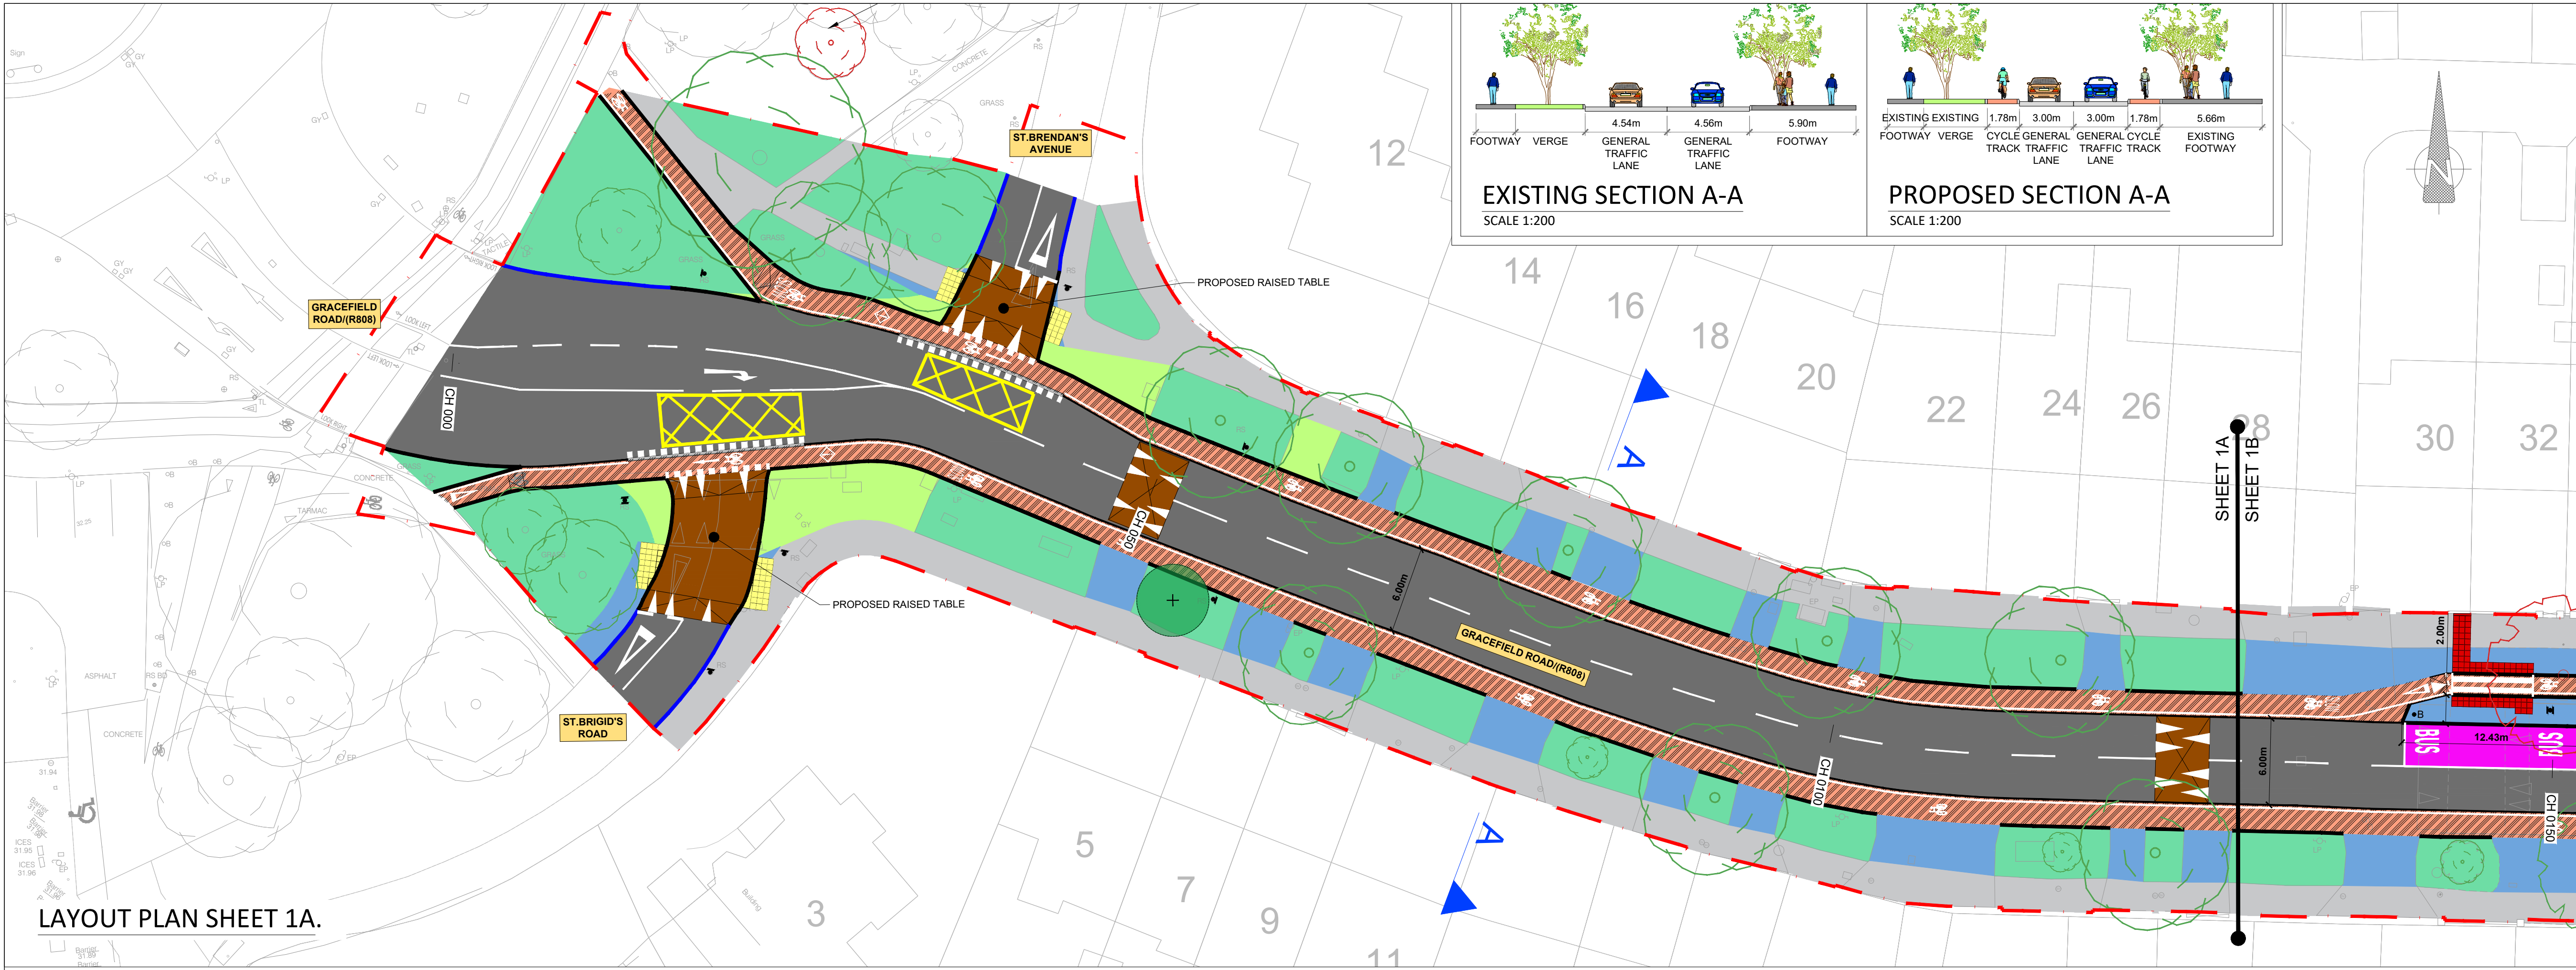


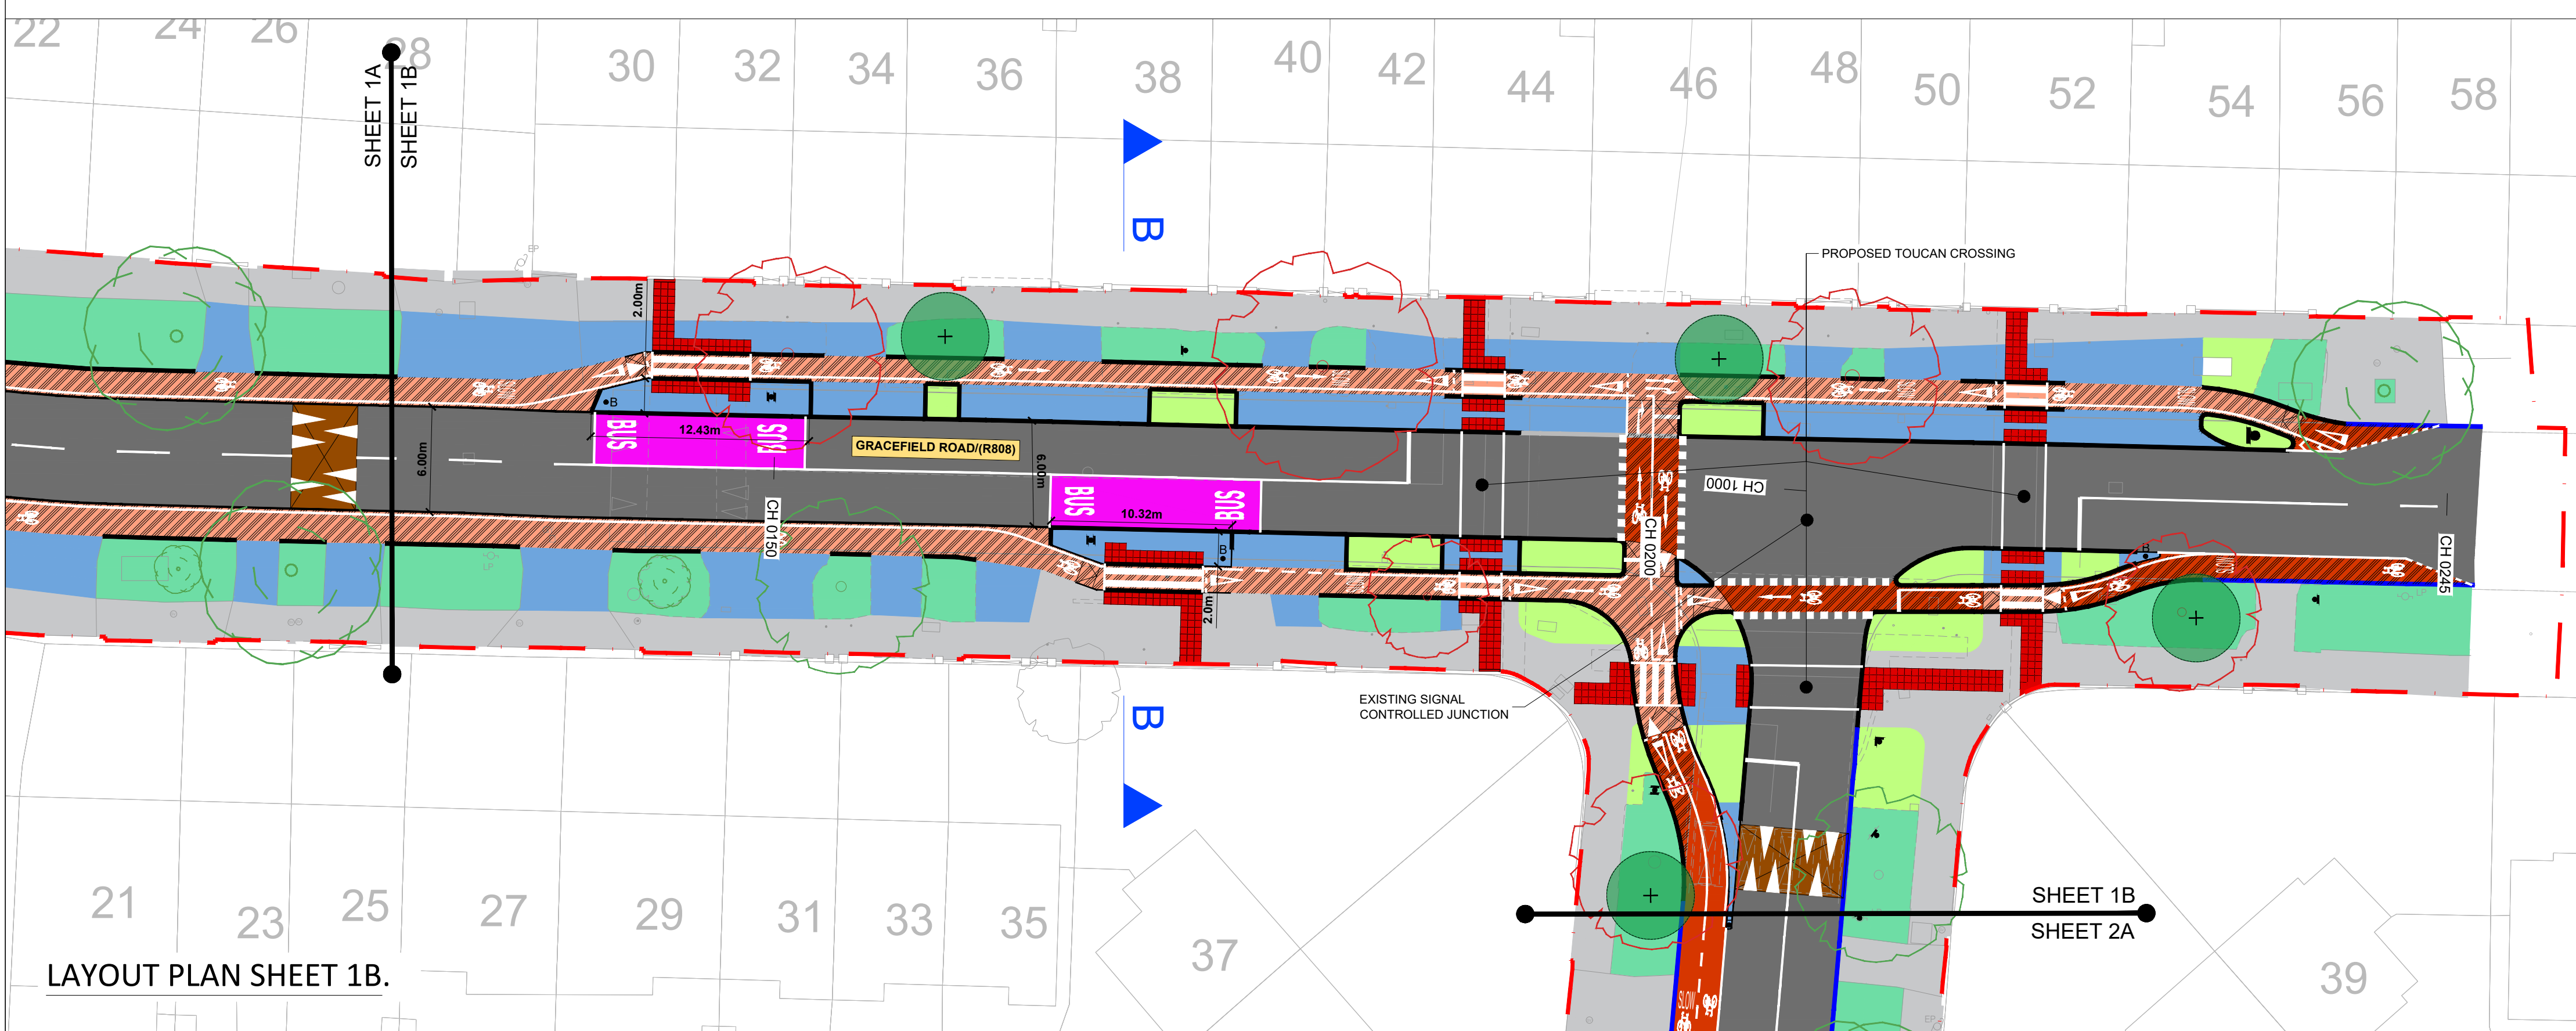

LAYOUT PLAN SHEET 1A.

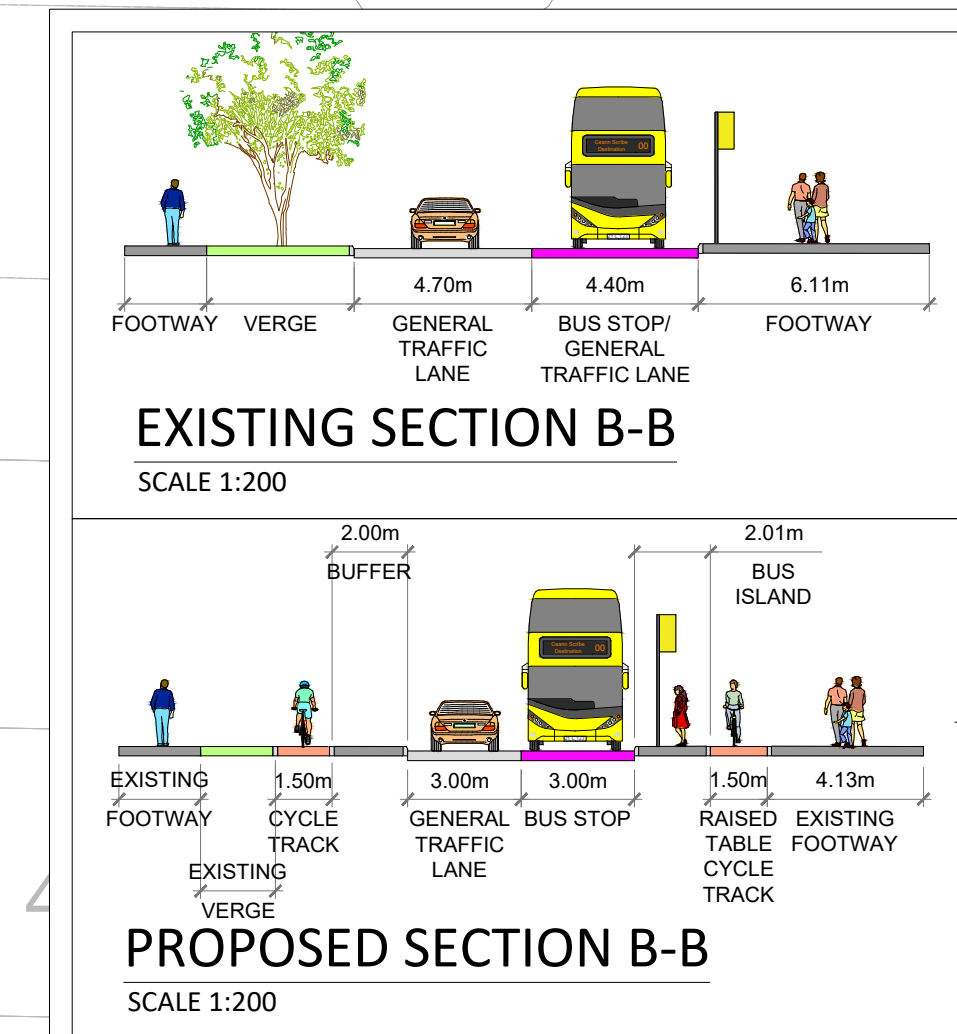

LAYOUT PLAN SHEET 1B.

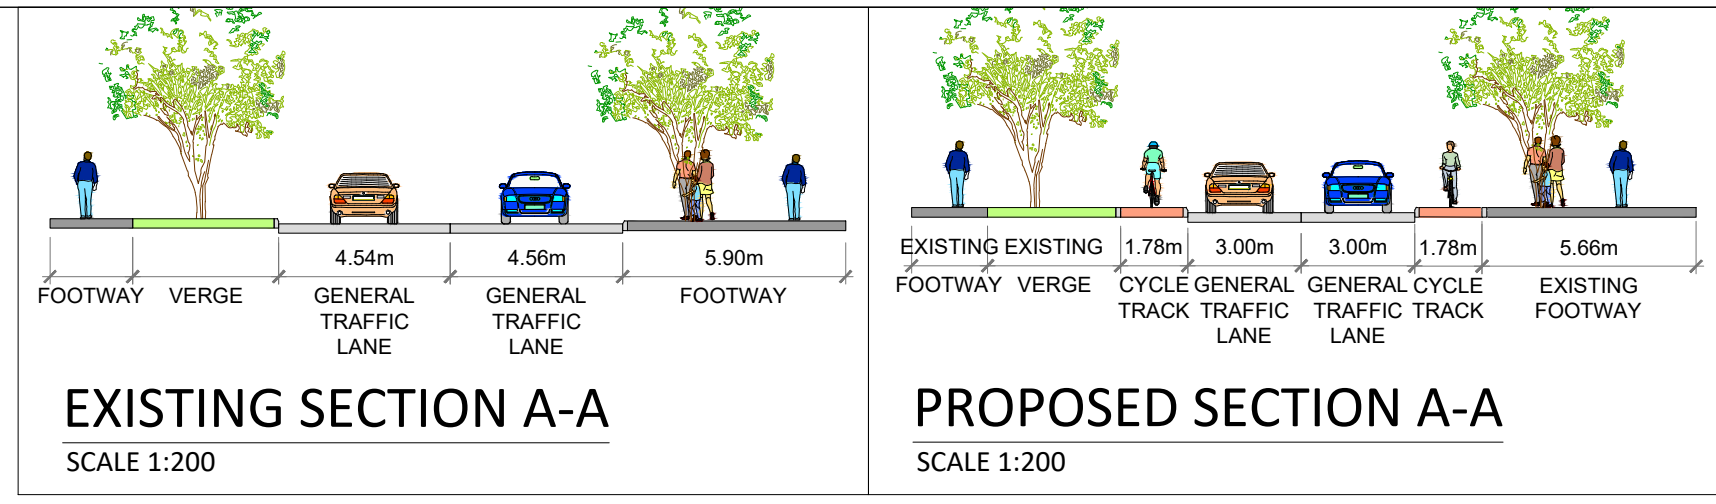

NOTES :

A This Drawing is to be used for the design identified in the title box. Other information shown is to be considered indicative only. The drawing is to be read in conjunction with all other relevant design drawings.

B OSi data used for plans are printed under © Ordnance Survey Ireland, Government of Ireland. All rights reserved. Copyright © Ordnance Survey Ireland. Licence number CYAL50379561

LEGEND

- LANDS MADE AVAILABLE BY THE EMPLOYER
- PROPOSED CYCLE TRACK
- PROPOSED CYCLE LANE
- EXISTING FOOTPATH
- PROPOSED RAISED TABLE
- EXISTING CARRIAGEWAY
- PROPOSED TRAFFIC ISLAND/ FOOTWAY
- PROPOSED LANDSCAPING
- PROPOSED HIGH FRICTION SURFACE
- PROPOSED BUS STOP
- EXISTING KERB
- PROPOSED KERB
- PROPOSED DRAINAGE CHANNEL
- EXISTING TREES TO BE RETAINED
- EXISTING TREE TO BE REMOVED
- PROPOSED TREE
- PROPOSED YELLOW RIGID PENCIL BOLLARD
- EXISTING / PROPOSED SIGN POLE
- PROPOSED TACTILE UNCONTROLLED CROSSING
- PROPOSED TACTILE CONTROLLED CROSSING
- PROPOSED CORDUROY TACTILE PAVING


NOTES:

- ALL DIMENSIONS ARE IN METRES UNLESS OTHERWISE SPECIFIED.
- THIS DRAWING IS TO BE READ IN CONJUNCTION WITH ALL OTHER RELEVANT DRAWINGS SERIES, ANY DISCREPANCIES, ERRORS OR OMISSIONS TO BE BROUGHT TO THE ATTENTION OF THE EMPLOYERS REPRESENTATIVE.
- ALL DIMENSIONS TO BE CHECKED BY THE CONTRACTOR ON SITE PRIOR TO COMMENCEMENT OF WORKS.
- DIMENSIONS OF ALL BOUNDARIES AND ADJOINING ROADS TO BE CHECKED ON SITE PRIOR TO COMMENCEMENT OF WORKS.
- ALL MEASUREMENTS AND COORDINATES TO BE CHECKED ON SITE.
- EMPLOYER'S REPRESENTATIVE TO BE INFORMED BY THE CONTRACTOR OF ANY DISCREPANCIES PRIOR TO THE COMMENCEMENT OF WORKS ON SITE.
- EXISTING TREE AND ROOT STRUCTURE TO BE PROTECTED IN PLACE. CONTRACTOR TO SEE ARBORIST REPORT FOR GUIDANCE.

SAFETY, HEALTH & ENVIRONMENTAL INFORMATION	
Note: The Health and Safety information shown on these drawings shall be read in conjunction with the Hazard Identification and Risk Reduction form. The above hazard risks comprise significant site specific risks only which may be offset to manage, unusual or not likely to be obvious to a contractor operator/maintainer and is not a definitive list of all Health & Safety risks arising from the works.	
OUTLINE SIGNIFICANT RISKS WHICH ARE OUTSIDE OF STANDARD PROCEDURES THAT MAY NOT BE IMMEDIATELY APPARENT TO DESIGNERS, CONTRACTORS OR OPERATORS	
CONSTRUCTION	
MAINTENANCE / CLEANING	
OPERATING/USE	
DECOMMISSIONING/DEMOLITION	



LAYOUT PLAN SHEET 2A.

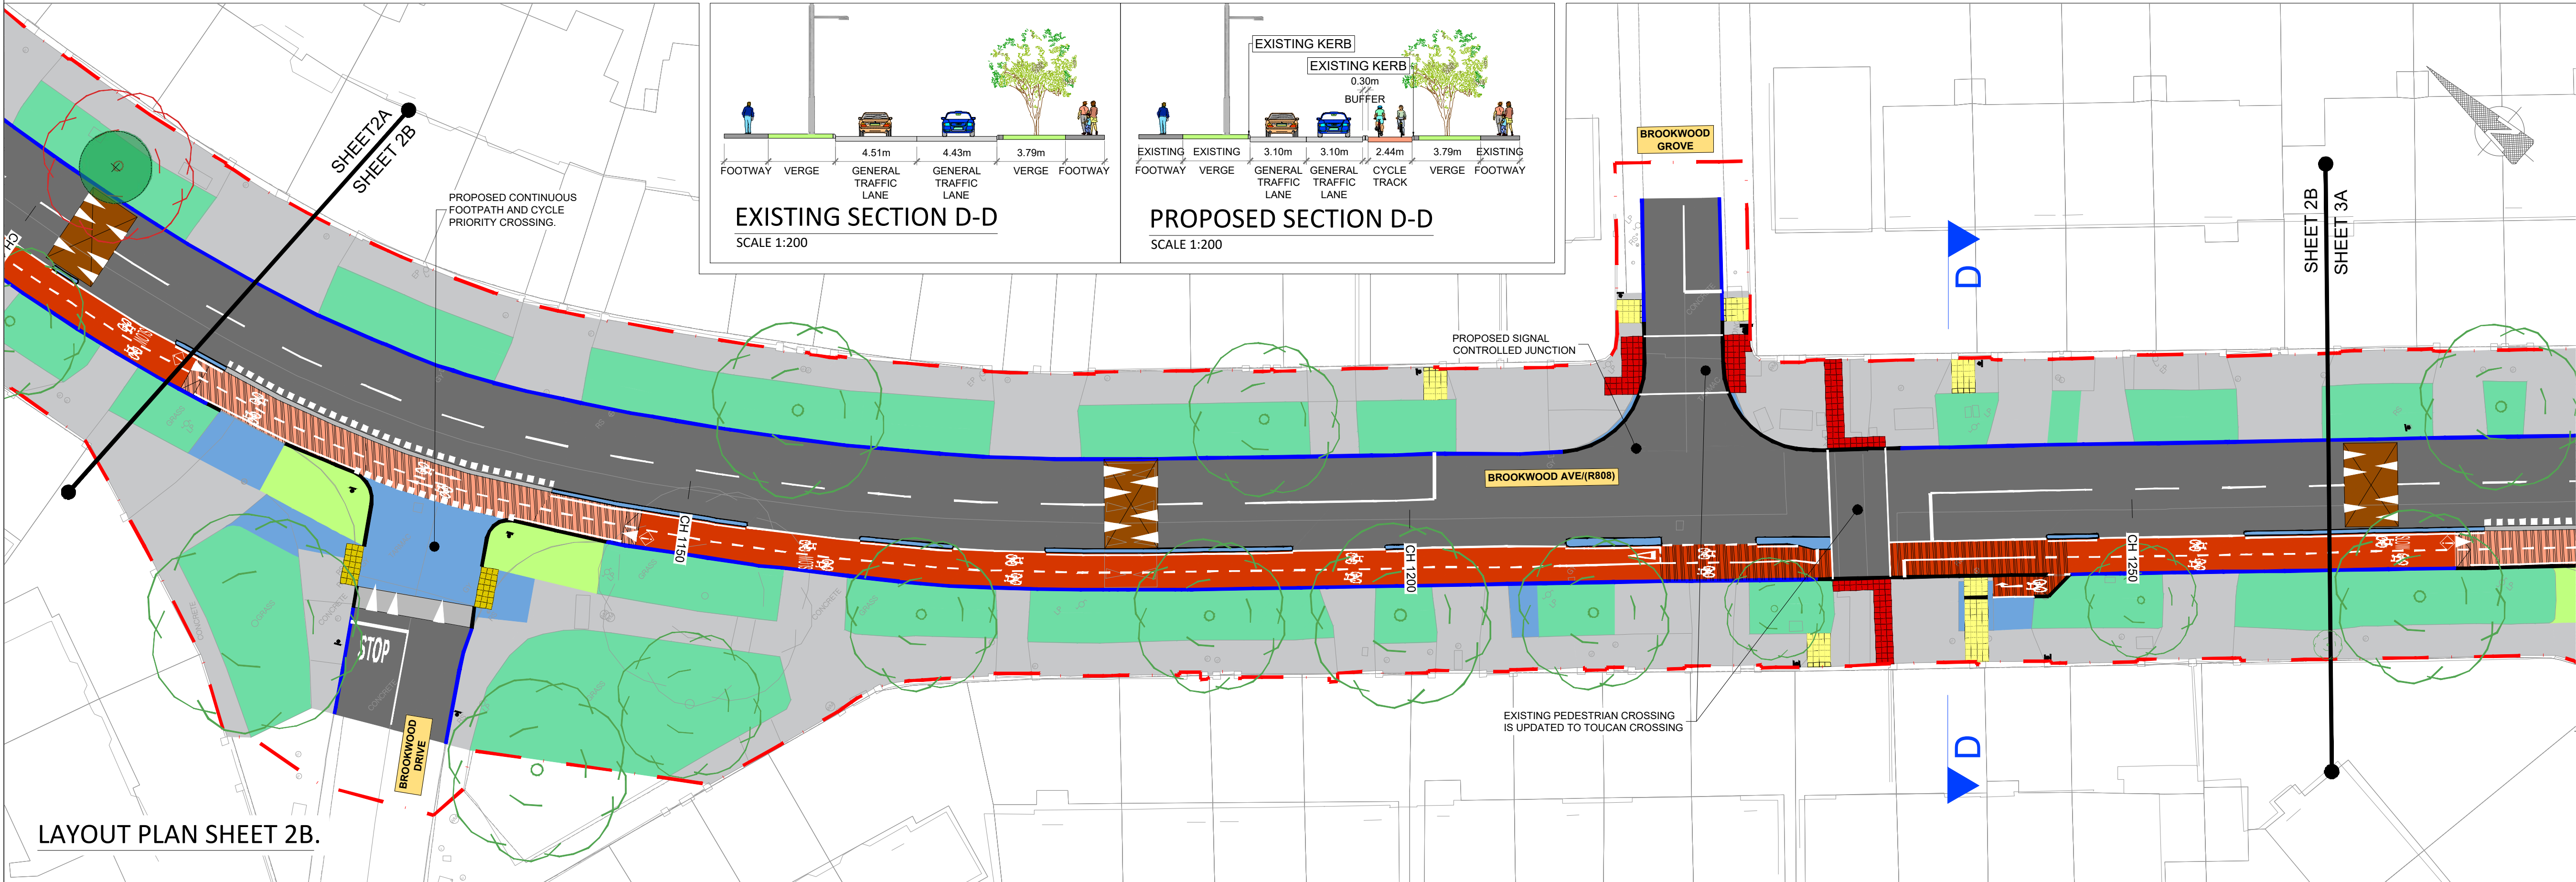

LAYOUT PLAN SHEET 2B.

- NOTES :
- A This Drawing is to be used for the design identified in the title box. Other information shown is to be considered indicative only. The drawing is to be read in conjunction with all other relevant design drawings.
- B OSi data used for plans are printed under © Ordnance Survey Ireland, Government of Ireland. All rights reserved. Copyright © Ordnance Survey Ireland. Licence number CYAL50379561

- LEGEND
- LANDS MADE AVAILABLE BY THE EMPLOYER
 - PROPOSED CYCLE TRACK
 - PROPOSED CYCLE LANE
 - EXISTING FOOTPATH
 - PROPOSED RAISED TABLE
 - EXISTING CARRIAGEWAY
 - PROPOSED TRAFFIC ISLAND / FOOTWAY
 - PROPOSED LANDSCAPING
 - PROPOSED HIGH FRICTION SURFACE
 - PROPOSED BUS STOP
 - EXISTING KERB
 - PROPOSED KERB
 - PROPOSED DRAINAGE CHANNEL
 - EXISTING TREES TO BE RETAINED
 - EXISTING TREE TO BE REMOVED
 - PROPOSED TREE
 - PROPOSED YELLOW RIGID PENCIL BOLLARD
 - EXISTING / PROPOSED SIGN POLE
 - PROPOSED TACTILE UNCONTROLLED CROSSING
 - PROPOSED TACTILE CONTROLLED CROSSING
 - PROPOSED CORDUROY TACTILE PAVING

- NOTES:
- ALL DIMENSIONS ARE IN METRES UNLESS OTHERWISE SPECIFIED.
 - THIS DRAWING IS TO BE READ IN CONJUNCTION WITH ALL OTHER RELEVANT DRAWINGS SERIES, ANY DISCREPANCIES, ERRORS OR OMISSIONS TO BE BROUGHT TO THE ATTENTION OF THE EMPLOYERS REPRESENTATIVE.
 - ALL DIMENSIONS TO BE CHECKED BY THE CONTRACTOR ON SITE PRIOR TO COMMENCEMENT OF WORKS.
 - DIMENSIONS OF ALL BOUNDARIES AND ADJOINING ROADS TO BE CHECKED ON SITE PRIOR TO COMMENCEMENT OF WORKS.
 - ALL MEASUREMENTS AND COORDINATES TO BE CHECKED ON SITE.
 - EMPLOYER'S REPRESENTATIVE TO BE INFORMED BY THE CONTRACTOR OF ANY DISCREPANCIES PRIOR TO THE COMMENCEMENT OF WORKS ON SITE.
 - EXISTING TREE AND ROOT STRUCTURE TO BE PROTECTED IN PLACE. CONTRACTOR TO SEE ARBORIST REPORT FOR GUIDANCE.

SAFETY, HEALTH & ENVIRONMENTAL INFORMATION

Note: The Health and Safety information shown on these drawings shall be read in conjunction with the Hazard Identification and Risk Reduction form. The above hazard/risk information is for guidance only and is not a substitute for a full health & safety risk assessment.

OUTLINE SIGNIFICANT RISKS WHICH ARE OUTSIDE OF STANDARD PROCEDURES THAT MAY NOT BE IMMEDIATELY APPARENT TO DESIGNERS, CONTRACTORS OR OPERATORS

CONSTRUCTION

MAINTENANCE / CLEANING

OPERATING/USE

DECOMMISSIONING/DEMOLITION



AN ROINN COMHSHAOIL AGUS IOMPAIR.
ENVIRONMENT AND TRANSPORTATION DEPT.

Jacobs

Project Title
COOLLOCK TO CLONTARF ACTIVE TRAVEL SCHEME
SECTION 2, GRACEFIELD ROAD TO VERNON AVENUE

Drawing Title
DETAILED DESIGN
GENERAL ARRANGEMENT


Stage	Date	App'd
PRELIMINARY		
APPROVAL		
TENDER		
CONSTRUCTION		

Drawn	Checked	Reviewed	Approved
AC	KS	DKar	DK


Job No.	Scale	Date	Rev.
210009b	1:250 @ A1	2026-05-19	P01.1

KEY PLAN

FINAL DRAFT
19/06/2026

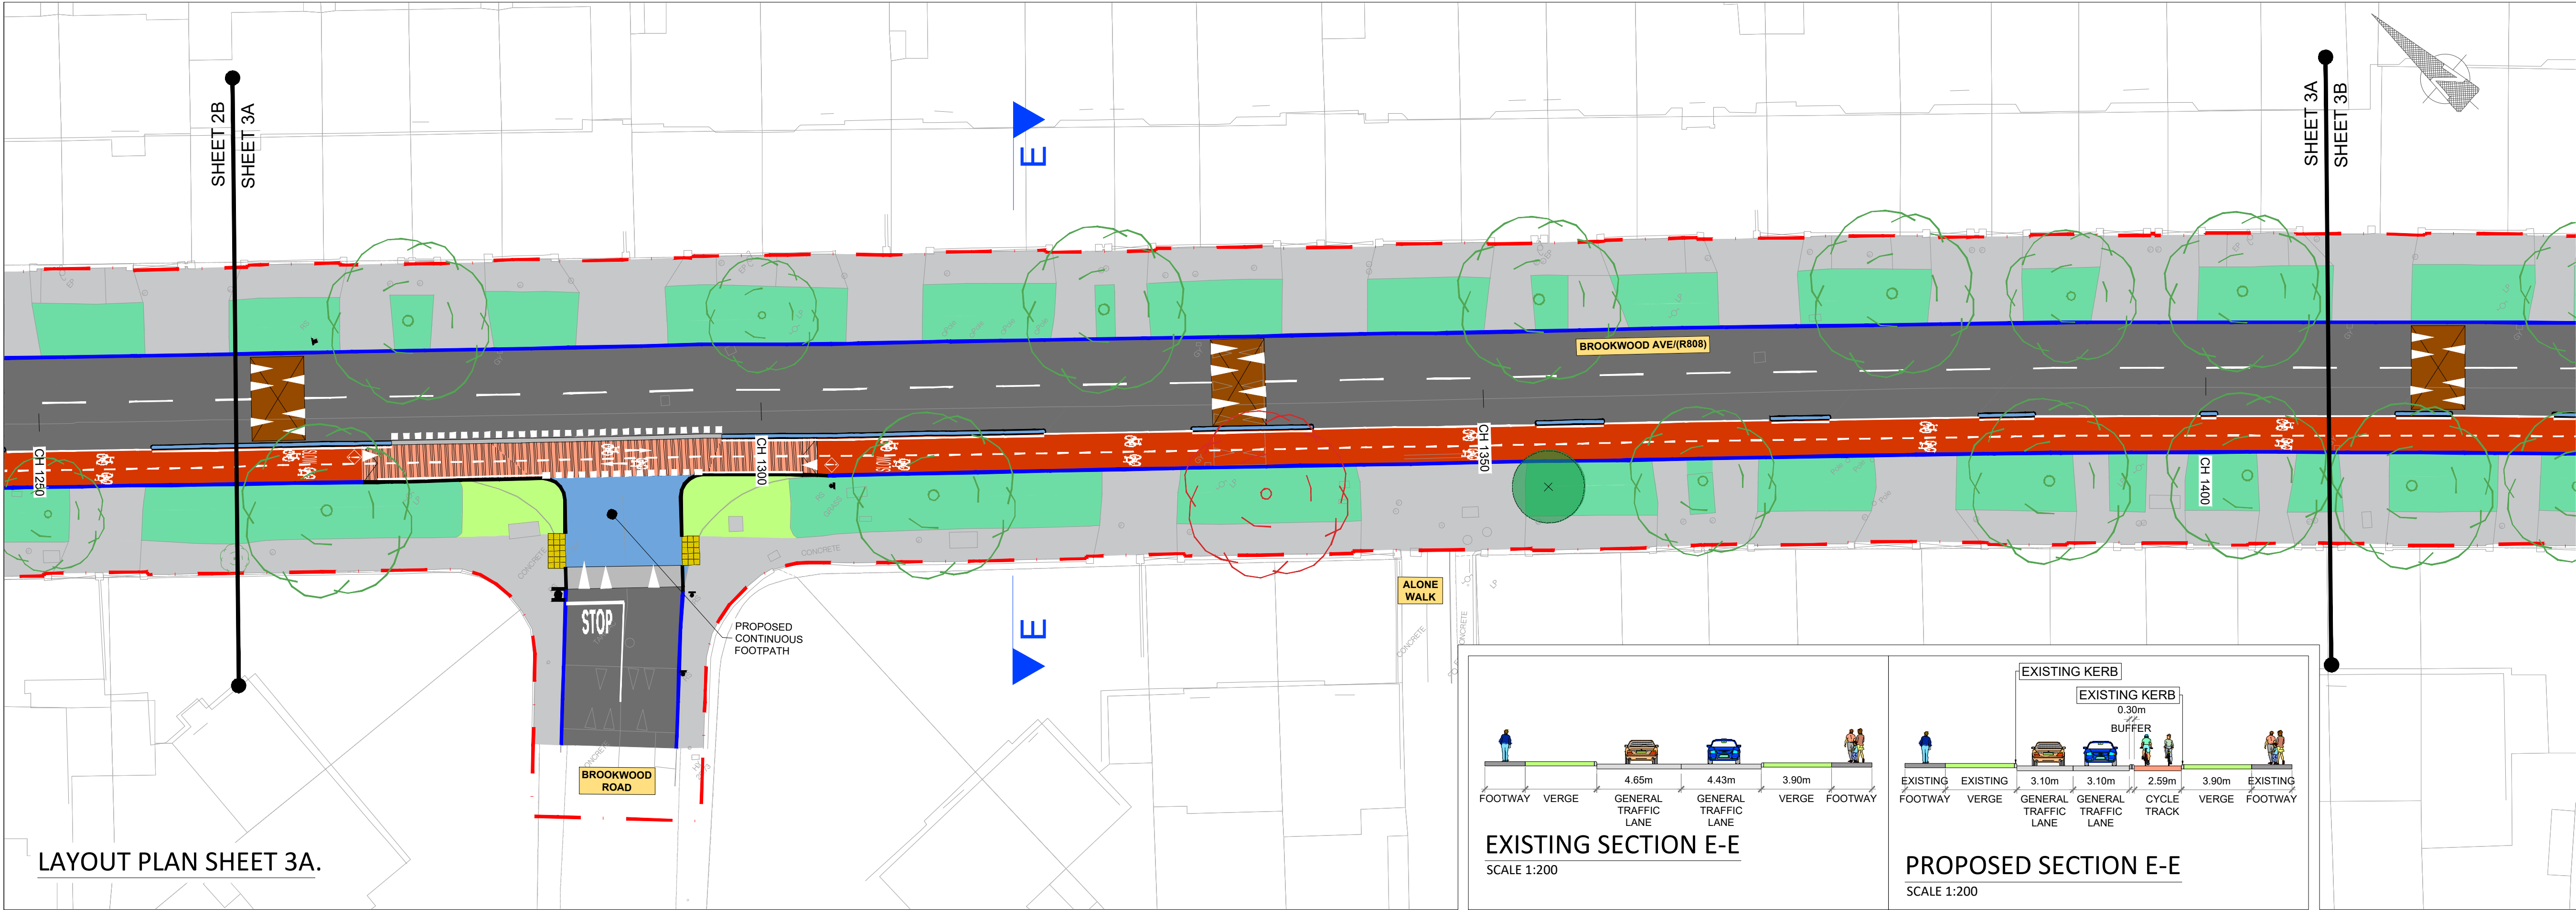

LAYOUT PLAN SHEET 3A.

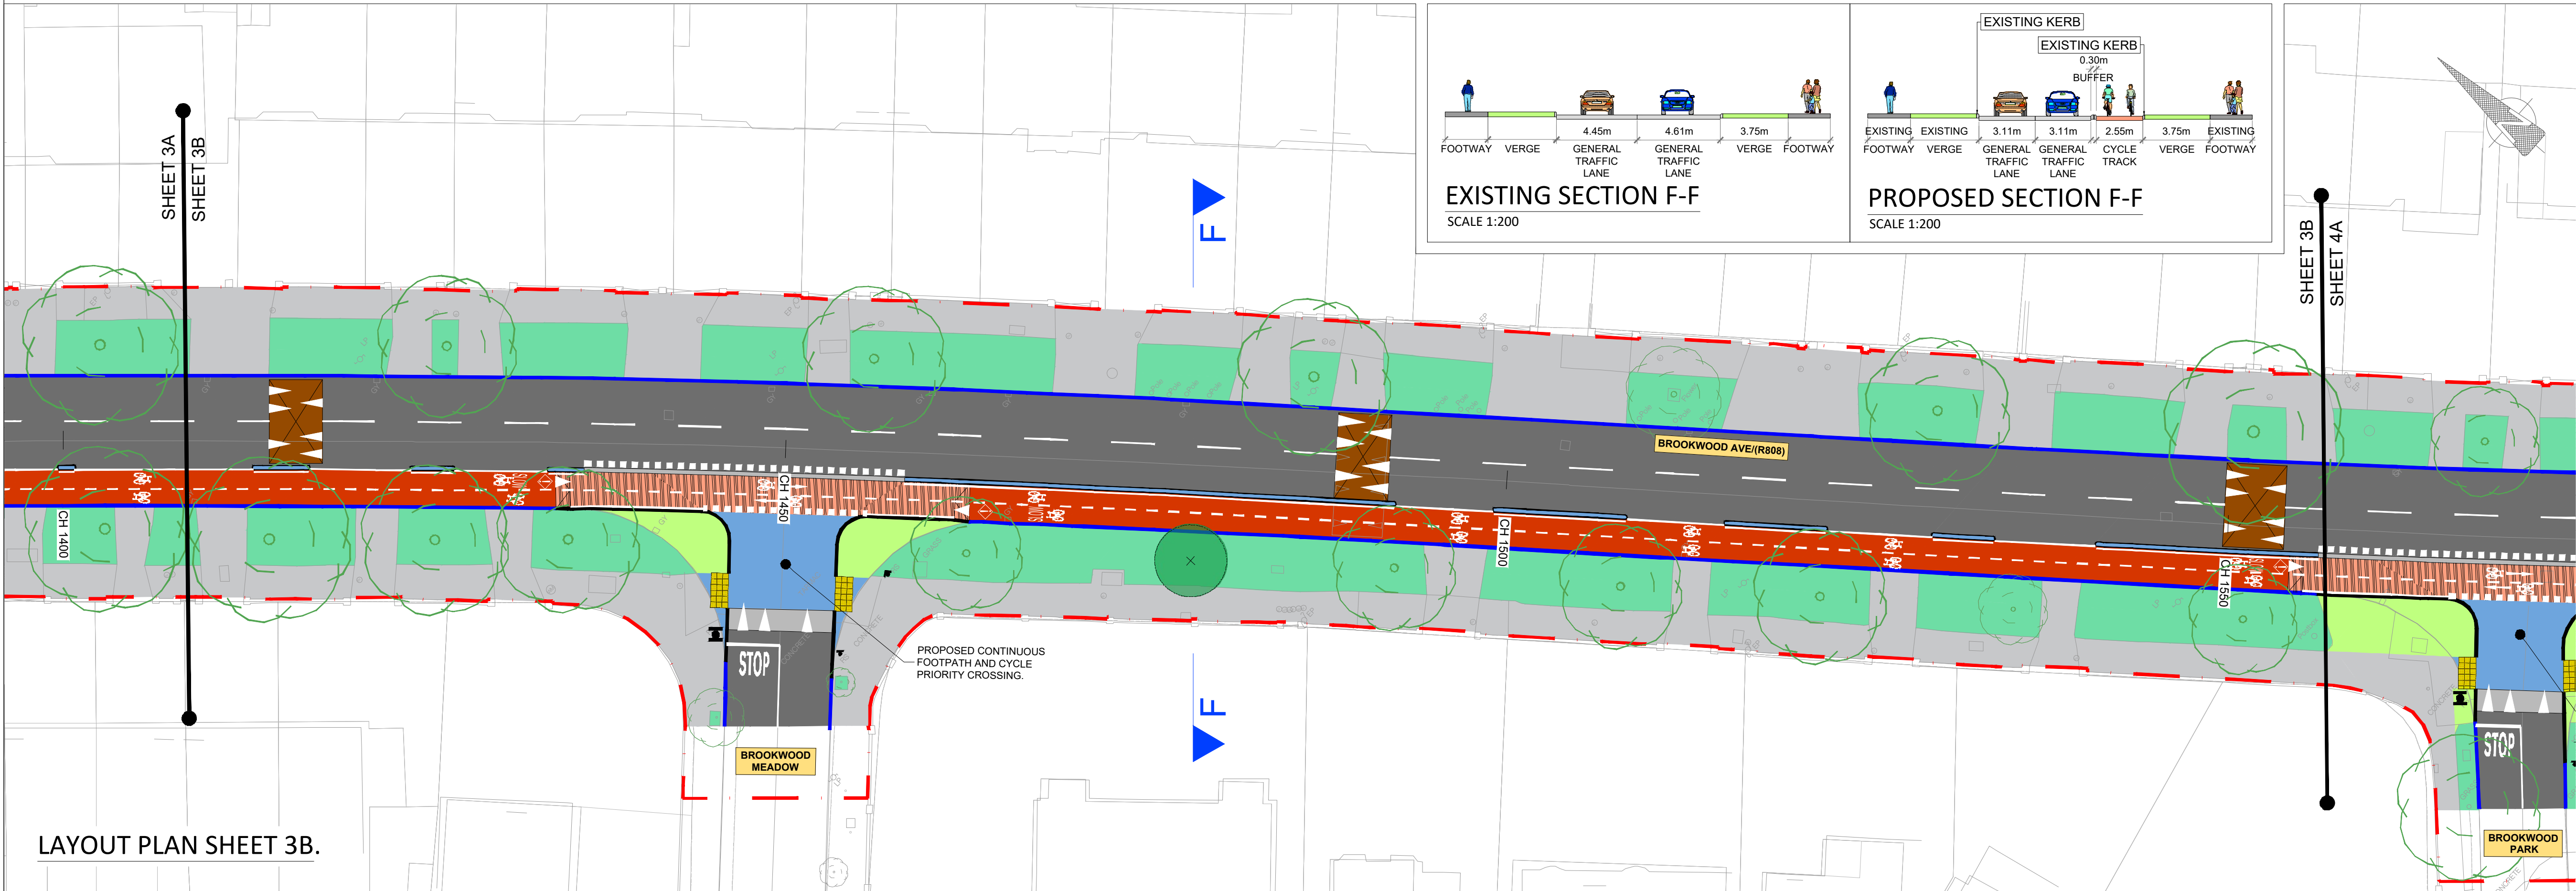

LAYOUT PLAN SHEET 3B.

NOTES :

A This Drawing is to be used for the design identified in the title box. Other information shown is to be considered indicative only. The drawing is to be read in conjunction with all other relevant design drawings.

B OSi data used for plans are printed under © Ordnance Survey Ireland, Government of Ireland. All rights reserved. Copyright © Ordnance Survey Ireland. Licence number CYAL50379561

LEGEND

- LANDS MADE AVAILABLE BY THE EMPLOYER
- PROPOSED CYCLE TRACK
- PROPOSED CYCLE LANE
- EXISTING FOOTPATH
- PROPOSED RAISED TABLE
- EXISTING CARRIAGEWAY
- PROPOSED TRAFFIC ISLAND / FOOTWAY
- PROPOSED LANDSCAPING
- PROPOSED HIGH FRICTION SURFACE
- PROPOSED BUS STOP
- EXISTING KERB
- PROPOSED KERB
- PROPOSED DRAINAGE CHANNEL
- EXISTING TREES TO BE RETAINED
- EXISTING TREE TO BE REMOVED
- PROPOSED TREE
- PROPOSED YELLOW RIGID PENCIL BOLLARD
- EXISTING / PROPOSED SIGN POLE
- PROPOSED TACTILE UNCONTROLLED CROSSING
- PROPOSED TACTILE CONTROLLED CROSSING
- PROPOSED CORDUROY TACTILE PAVING

NOTES:

- ALL DIMENSIONS ARE IN METRES UNLESS OTHERWISE SPECIFIED.
- THIS DRAWING IS TO BE READ IN CONJUNCTION WITH ALL OTHER RELEVANT DRAWINGS SERIES, ANY DISCREPANCIES, ERRORS OR OMISSIONS TO BE BROUGHT TO THE ATTENTION OF THE EMPLOYERS REPRESENTATIVE.
- ALL DIMENSIONS TO BE CHECKED BY THE CONTRACTOR ON SITE PRIOR TO COMMENCEMENT OF WORKS.
- DIMENSIONS OF ALL BOUNDARIES AND ADJOINING ROADS TO BE CHECKED ON SITE PRIOR TO COMMENCEMENT OF WORKS.
- ALL MEASUREMENTS AND COORDINATES TO BE CHECKED ON SITE.
- EMPLOYER'S REPRESENTATIVE TO BE INFORMED BY THE CONTRACTOR OF ANY DISCREPANCIES PRIOR TO THE COMMENCEMENT OF WORKS ON SITE.
- EXISTING TREE AND ROOT STRUCTURE TO BE PROTECTED IN PLACE. CONTRACTOR TO SEE ARBORIST REPORT FOR GUIDANCE.

SAFETY, HEALTH & ENVIRONMENTAL INFORMATION

Note: The Health and Safety information shown on these drawings shall be read in conjunction with the Hazard Identification and Risk Reduction form. The above hazard/risk register is a summary of the significant risks identified and is not a definitive list of all health & safety risks arising from the works.

OUTLINE SIGNIFICANT RISKS WHICH ARE OUTSIDE OF STANDARD PROCEDURES THAT MAY NOT BE IMMEDIATELY APPARENT TO DESIGNERS, CONTRACTORS OR OPERATORS

CONSTRUCTION
MAINTENANCE / CLEANING
OPERATING/USE
DECOMMISSIONING/DEMOLITION

AN ROINN COMHSHAOIL AGUS IOMPAIR.
ENVIRONMENT AND TRANSPORTATION DEPT.

An Oifig Cláir um Thaisteal Gníomhach
The Active Travel Programme Office

CIVIC OFFICES WOOD QUAY, DUBLIN 8. EMAIL: activetravel@dcu.ie

CHRISTOPHER MANZIRA
ACTING PROGRAMME DIRECTOR



FINAL DRAFT
19/06/2026

Stage	Date	App'd
PRELIMINARY		
APPROVAL		
TENDER		
CONSTRUCTION		

Project Title
COOLLOCK TO CLONTARF ACTIVE TRAVEL SCHEME
SECTION 2, GRACEFIELD ROAD TO VERNON AVENUE

Drawing Title
DETAILED DESIGN
GENERAL ARRANGEMENT

Drawn	Checked	Reviewed	Approved	Drawing No.	Job No.	Scale	Sheet	Status
AC	KS	DKar	DK	DACT_2100b-JAC-GEO_GA-DR-CI-0100-03.dwg	210000b	1:250 @ A1	3 of 9	S5
							Date: 2026-05-19	Rev: P01.1

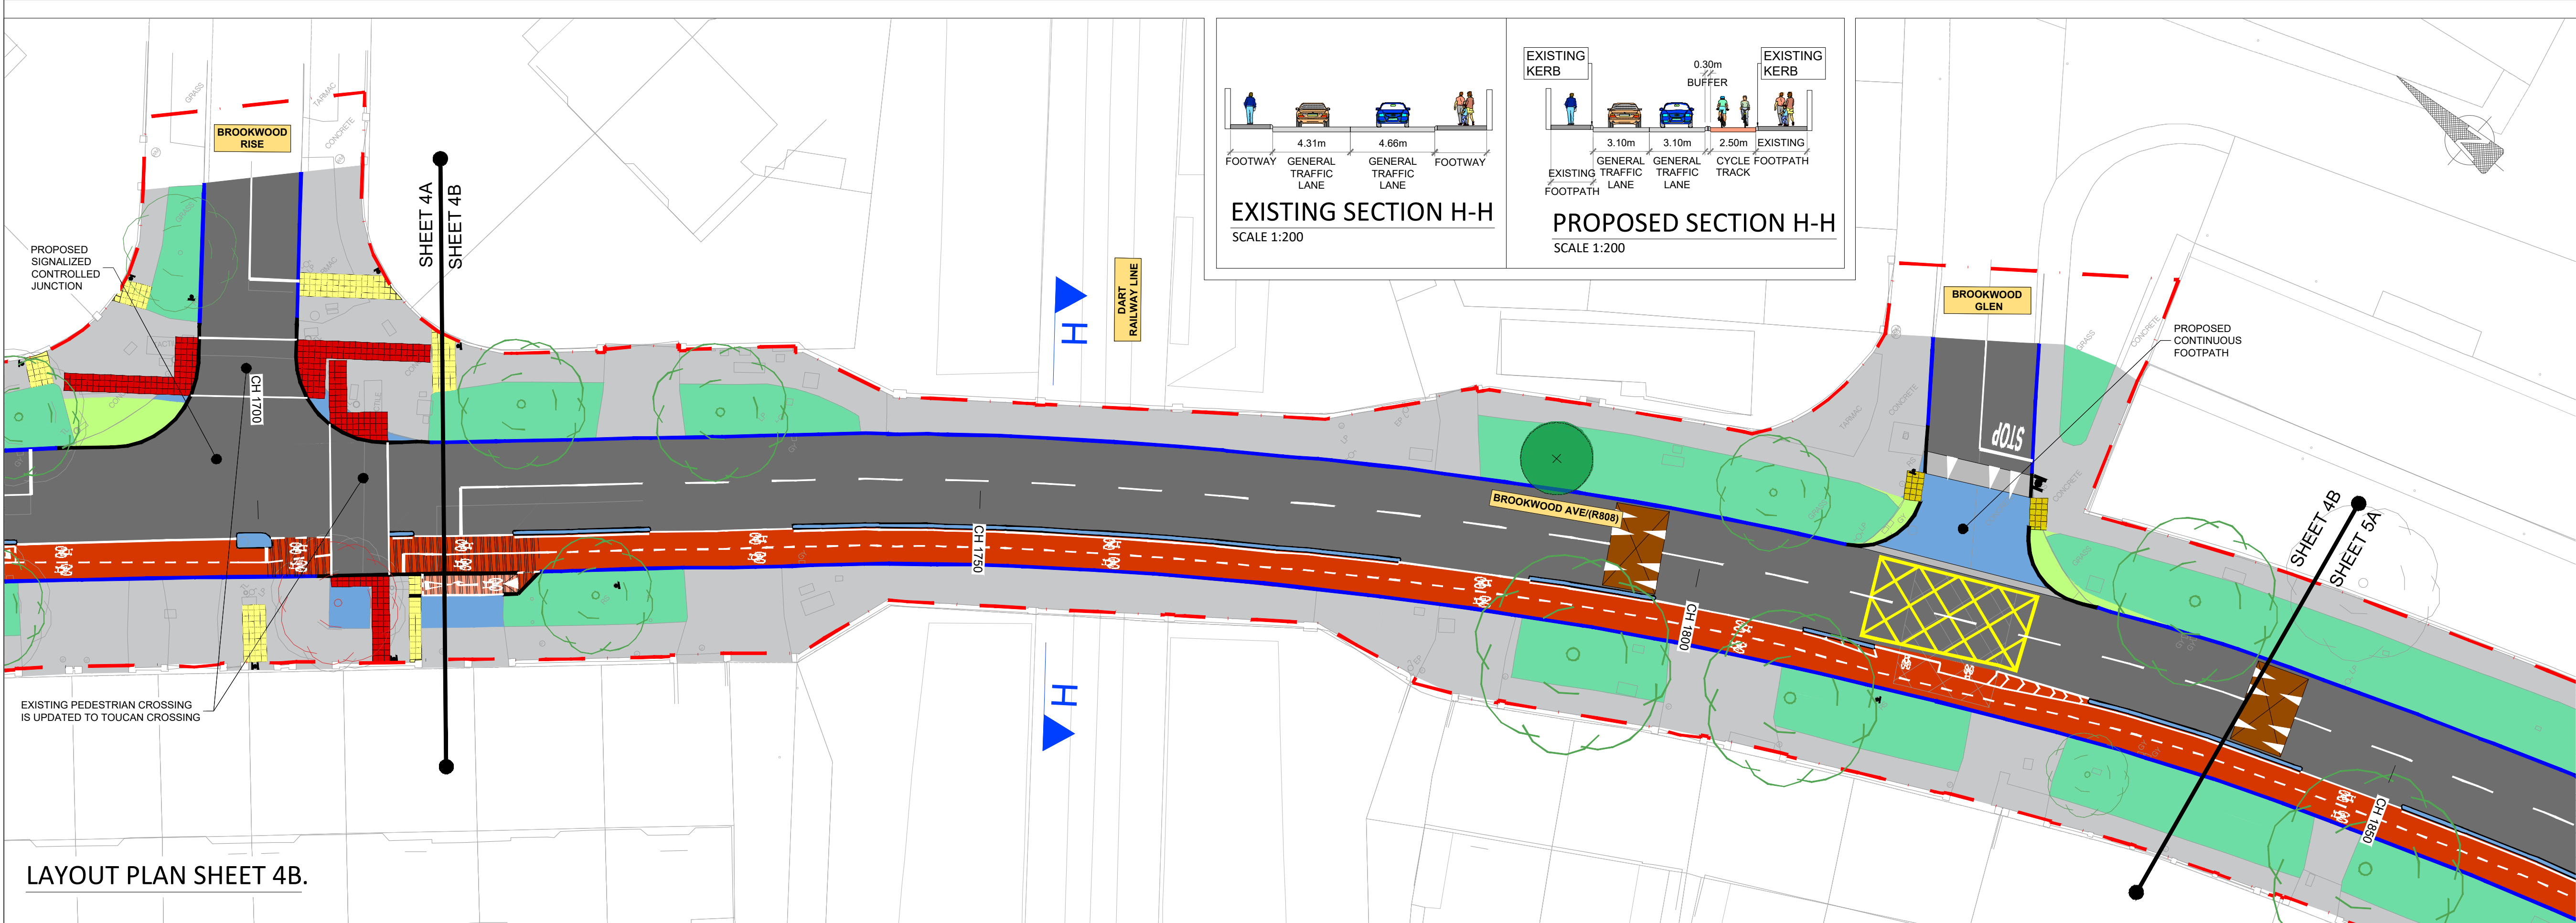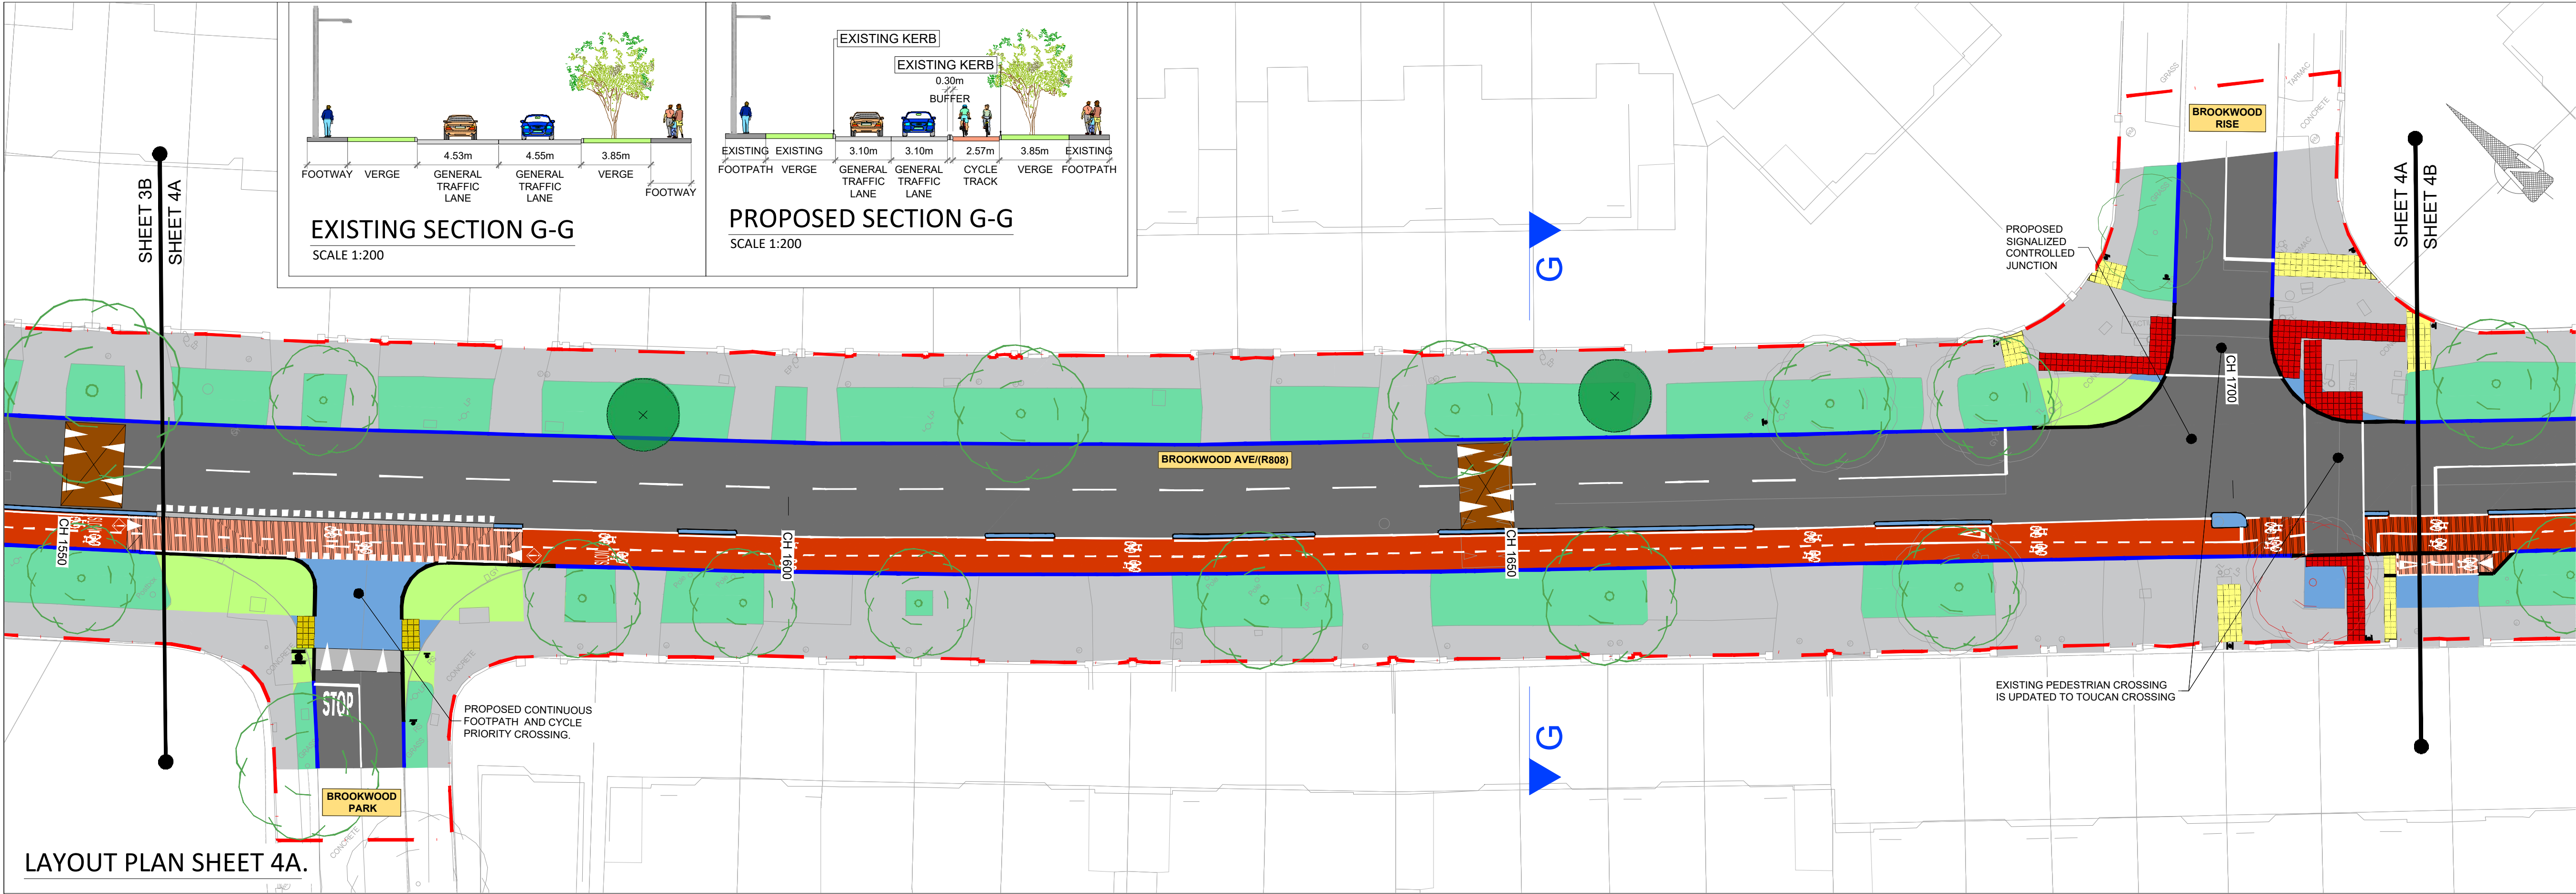

NOTES :

A This Drawing is to be used for the design identified in the title box. Other information shown is to be considered indicative only. The drawing is to be read in conjunction with all other relevant design drawings.

B OSi data used for plans are printed under © Ordnance Survey Ireland, Government of Ireland. All rights reserved. Copyright © Ordnance Survey Ireland. Licence number CYAL50379561

LEGEND

- LANDS MADE AVAILABLE BY THE EMPLOYER
- PROPOSED CYCLE TRACK
- PROPOSED CYCLE LANE
- EXISTING FOOTPATH
- PROPOSED RAISED TABLE
- EXISTING CARRIAGEWAY
- PROPOSED TRAFFIC ISLAND/ FOOTWAY
- PROPOSED LANDSCAPING
- PROPOSED HIGH FRICTION SURFACE
- PROPOSED BUS STOP
- EXISTING KERB
- PROPOSED KERB
- PROPOSED DRAINAGE CHANNEL
- EXISTING TREES TO BE RETAINED
- EXISTING TREE TO BE REMOVED
- PROPOSED TREE
- PROPOSED YELLOW RIGID PENCIL BOLLARD
- EXISTING / PROPOSED SIGN POLE
- PROPOSED TACTILE UNCONTROLLED CROSSING
- PROPOSED TACTILE CONTROLLED CROSSING
- PROPOSED CORDUROY TACTILE PAVING

NOTES:

- ALL DIMENSIONS ARE IN METRES UNLESS OTHERWISE SPECIFIED.
- THIS DRAWING IS TO BE READ IN CONJUNCTION WITH ALL OTHER RELEVANT DRAWINGS SERIES, ANY DISCREPANCIES, ERRORS OR OMISSIONS TO BE BROUGHT TO THE ATTENTION OF THE EMPLOYERS REPRESENTATIVE.
- ALL DIMENSIONS TO BE CHECKED BY THE CONTRACTOR ON SITE PRIOR TO COMMENCEMENT OF WORKS.
- DIMENSIONS OF ALL BOUNDARIES AND ADJOINING ROADS TO BE CHECKED ON SITE PRIOR TO COMMENCEMENT OF WORKS.
- ALL MEASUREMENTS AND COORDINATES TO BE CHECKED ON SITE.
- EMPLOYER'S REPRESENTATIVE TO BE INFORMED BY THE CONTRACTOR OF ANY DISCREPANCIES PRIOR TO THE COMMENCEMENT OF WORKS ON SITE.
- EXISTING TREE AND ROOT STRUCTURE TO BE PROTECTED IN PLACE. CONTRACTOR TO SEE ARBORIST REPORT FOR GUIDANCE.

SAFETY, HEALTH & ENVIRONMENTAL INFORMATION

Note: The Health and Safety information shown on these drawings shall be read in conjunction with the Hazard Identification and Risk Reduction form. The above hazard/risk comprise significant site specific risks only which may be difficult to manage, unusual or not likely to be obvious to a contractor/operator/maintainer and is not a definitive list of health & safety risks arising from the works.


OUTLINE SIGNIFICANT RISKS WHICH ARE OUTSIDE OF STANDARD PROCEDURES THAT MAY NOT BE IMMEDIATELY APPARENT TO DESIGNERS, CONTRACTORS OR OPERATORS

CONSTRUCTION

MAINTENANCE / CLEANING

OPERATING/USE

DECOMMISSIONING/DEMOLITION

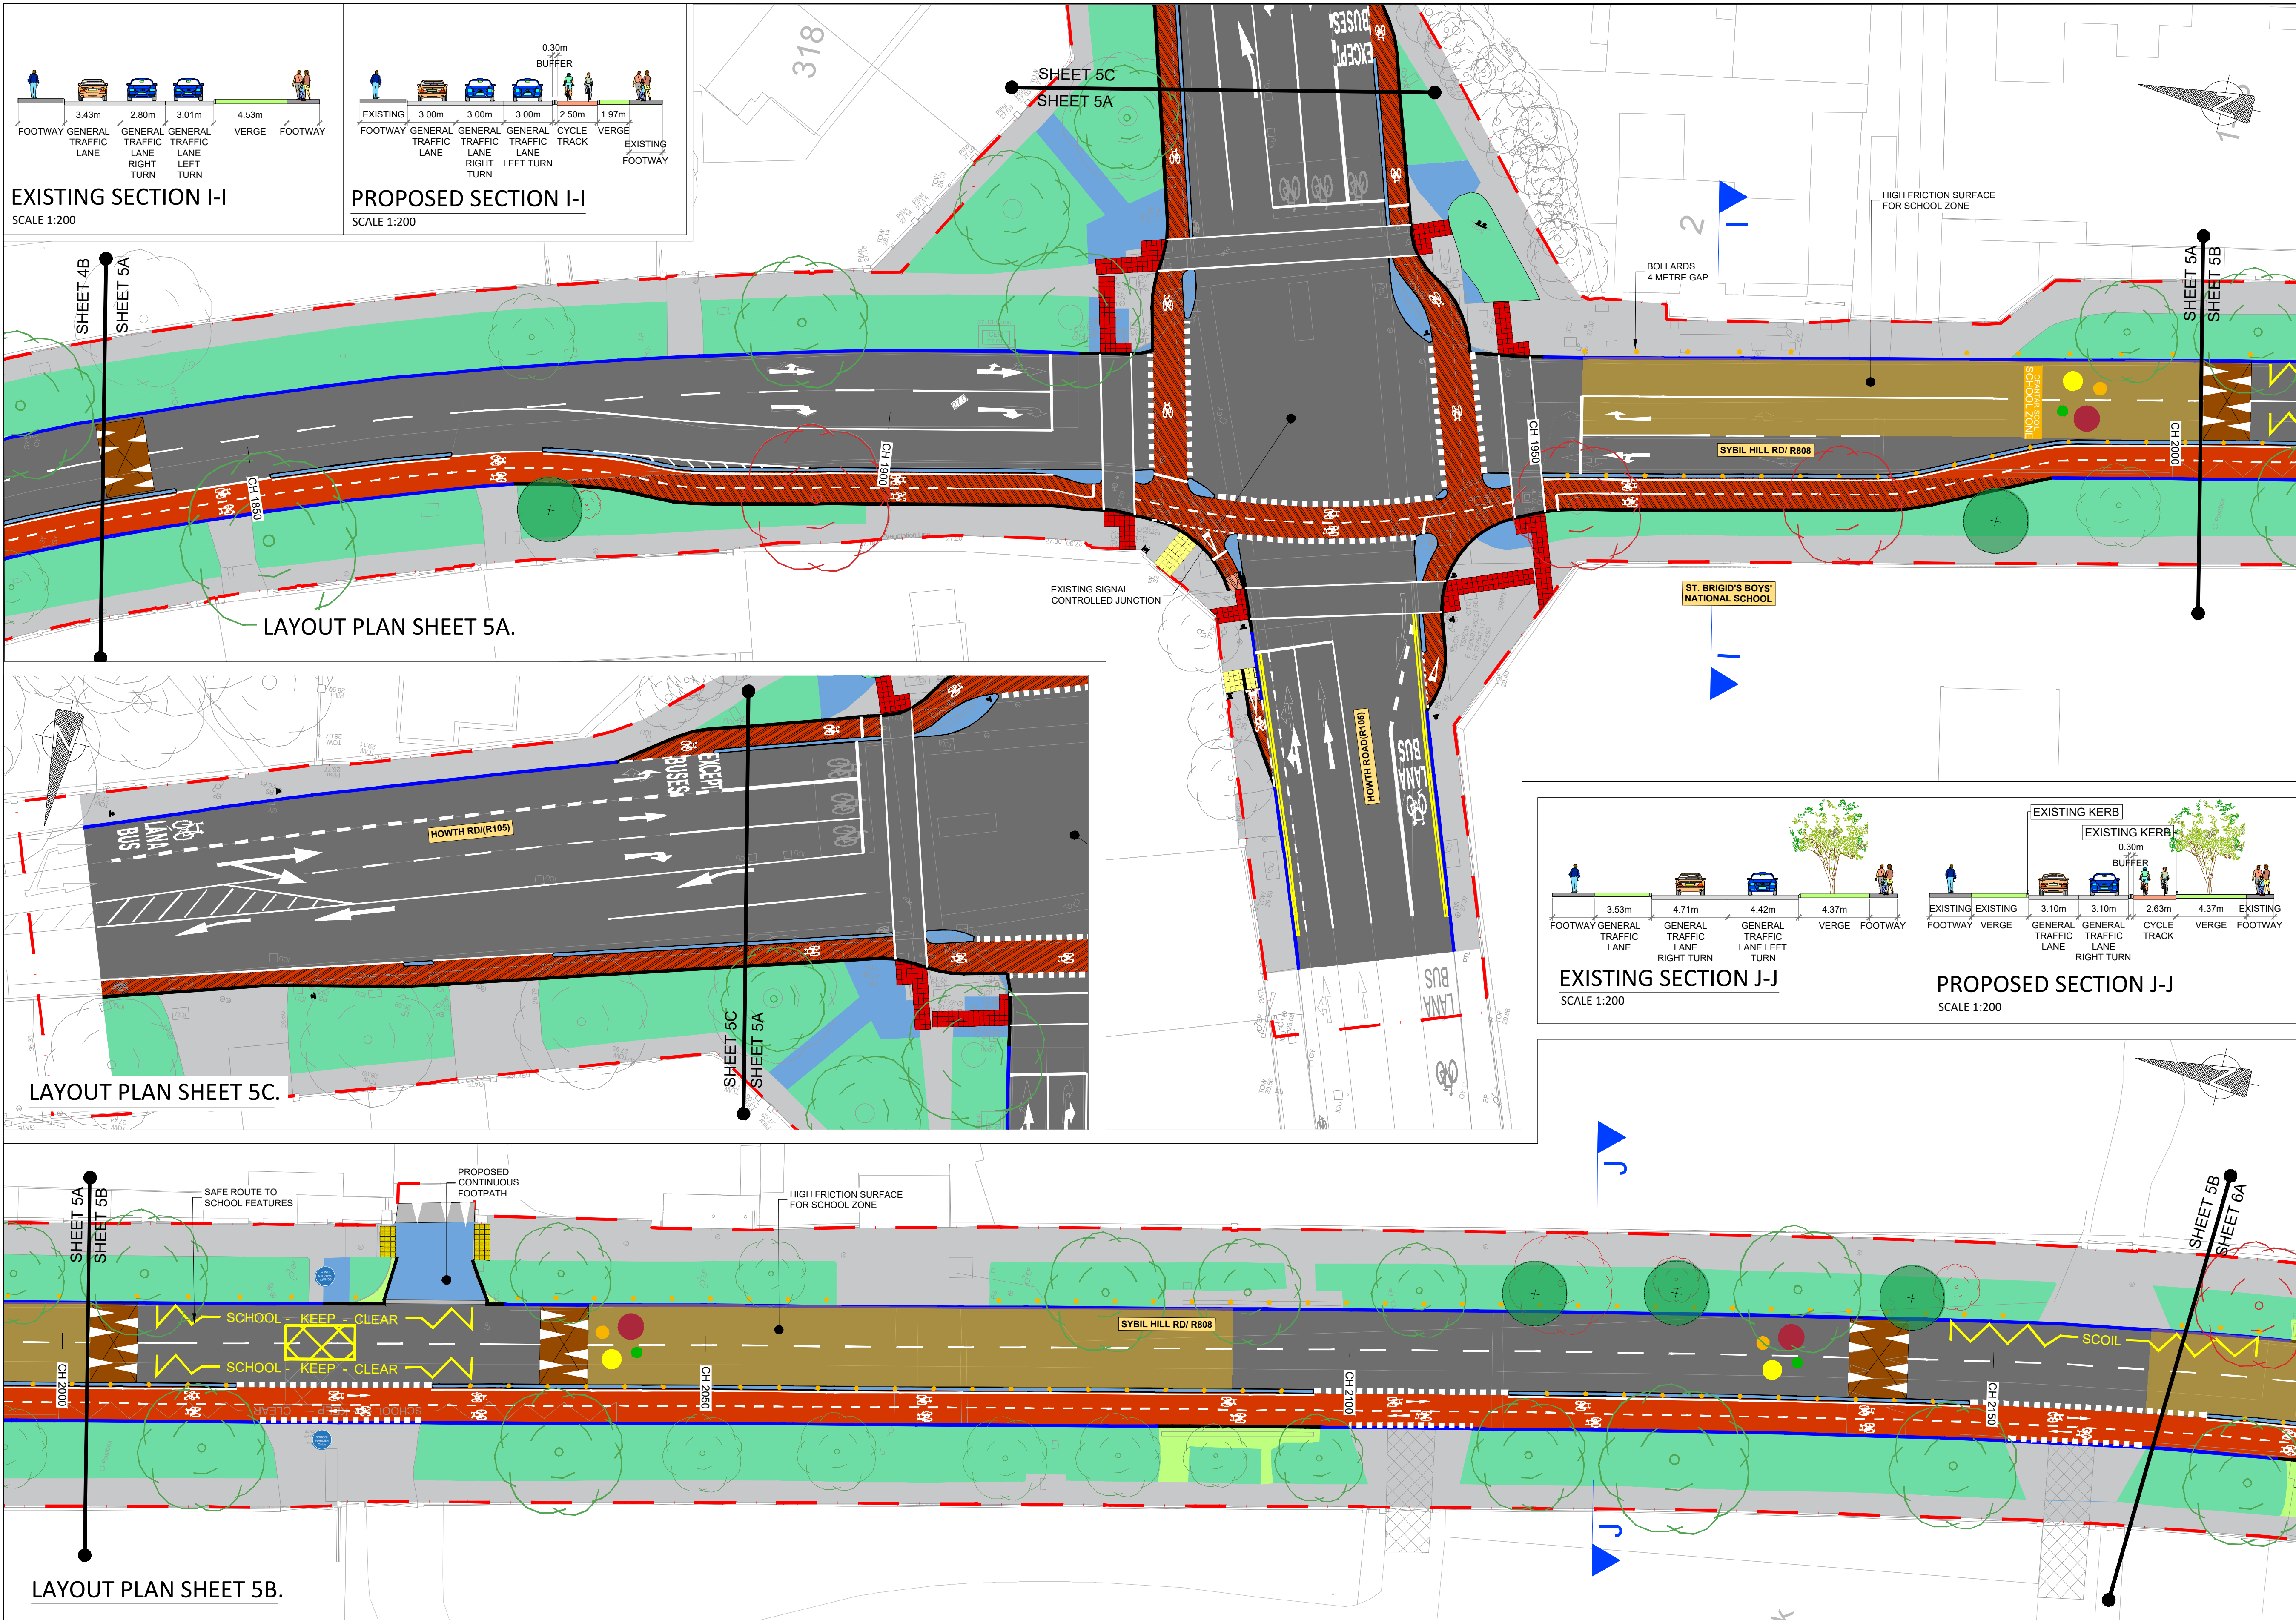

NOTES :

A

This Drawing is to be used for the design identified in the title box. Other information shown is to be considered indicative only. The drawing is to be read in conjunction with all other relevant design drawings.

B

OSi data used for plans are printed under © Ordnance Survey Ireland, Government of Ireland. All rights reserved. Copyright © Ordnance Survey Ireland. Licence number CYAL50379561

LEGEND

LANDS MADE AVAILABLE BY THE EMPLOYER

PROPOSED CYCLE TRACK

PROPOSED CYCLE LANE

EXISTING FOOTPATH

PROPOSED RAISED TABLE

EXISTING CARRIAGEWAY

PROPOSED TRAFFIC ISLAND/ FOOTWAY

PROPOSED LANDSCAPING

PROPOSED HIGH FRICTION SURFACE

PROPOSED BUS STOP

EXISTING KERB

PROPOSED KERB

PROPOSED DRAINAGE CHANNEL

EXISTING TREES TO BE RETAINED

EXISTING TREE TO BE REMOVED

PROPOSED TREE

PROPOSED YELLOW RIGID PENCIL BOLLARD

EXISTING / PROPOSED SIGN POLE

PROPOSED TACTILE UNCONTROLLED CROSSING

PROPOSED TACTILE CONTROLLED CROSSING

PROPOSED CORDUROY TACTILE PAVING

NOTES:

1.

ALL DIMENSIONS ARE IN METRES UNLESS OTHERWISE SPECIFIED.

2.

THIS DRAWING IS TO BE READ IN CONJUNCTION WITH ALL OTHER RELEVANT DRAWINGS SERIES, ANY DISCREPANCIES, ERRORS OR OMISSIONS TO BE BROUGHT TO THE ATTENTION OF THE EMPLOYERS REPRESENTATIVE.

3.

ALL DIMENSIONS TO BE CHECKED BY THE CONTRACTOR ON SITE PRIOR TO COMMENCEMENT OF WORKS.

4.

DIMENSIONS OF ALL BOUNDARIES AND ADJOINING ROADS TO BE CHECKED ON SITE PRIOR TO COMMENCEMENT OF WORKS.

5.

ALL MEASUREMENTS AND COORDINATES TO BE CHECKED ON SITE.

6.

EMPLOYER'S REPRESENTATIVE TO BE INFORMED BY THE CONTRACTOR OF ANY DISCREPANCIES PRIOR TO THE COMMENCEMENT OF WORKS ON SITE.

7.

EXISTING TREE AND ROOT STRUCTURE TO BE PROTECTED IN PLACE. CONTRACTOR TO SEE ARBORIST REPORT FOR GUIDANCE.

Project Ireland 2040

Building Ireland's Future

NTA

Údarás Náisiúnta Iompair

National Transport Authority

Comhairle Cathrach

Bhaile Átha Cliath

Dublin City Council

AN ROINN COMHSHAOIL AGUS IOMPAIR.

ENVIRONMENT AND TRANSPORTATION DEPT.

An Oifig Cláir um Thaisteal Gníomhach

The Active Travel Programme Office

CIVIC OFFICES WOOD QUAY, DUBLIN 8.

EMAIL: activetravel@dcu.ie

CHRISTOPHER MANZIRA

ACTING PROGRAMME DIRECTOR

Jacobs

KEY PLAN

FINAL DRAFT

19/06/2026

Project Title

COOLLOCK TO CLONTARF ACTIVE TRAVEL SCHEME

SECTION 2, GRACEFIELD ROAD TO VERNON AVENUE







Drawing Title

DETAILED DESIGN

GENERAL ARRANGEMENT

Stage	Date	App'd
PRELIMINARY		
APPROVAL		
TENDER		
CONSTRUCTION		

Drawn : AC	Drawing No: DACT_2100b-JAC-GEO_GA-DR-CI-0100-05.dwg	Sheet : 5 of 9	Status: S5
Checked : KS	Job No: 210000b	Date: 2026-05-19	Rev: P01.1
Reviewed : DKar	Scale: 1:250 @ A1		
Approved: DK			

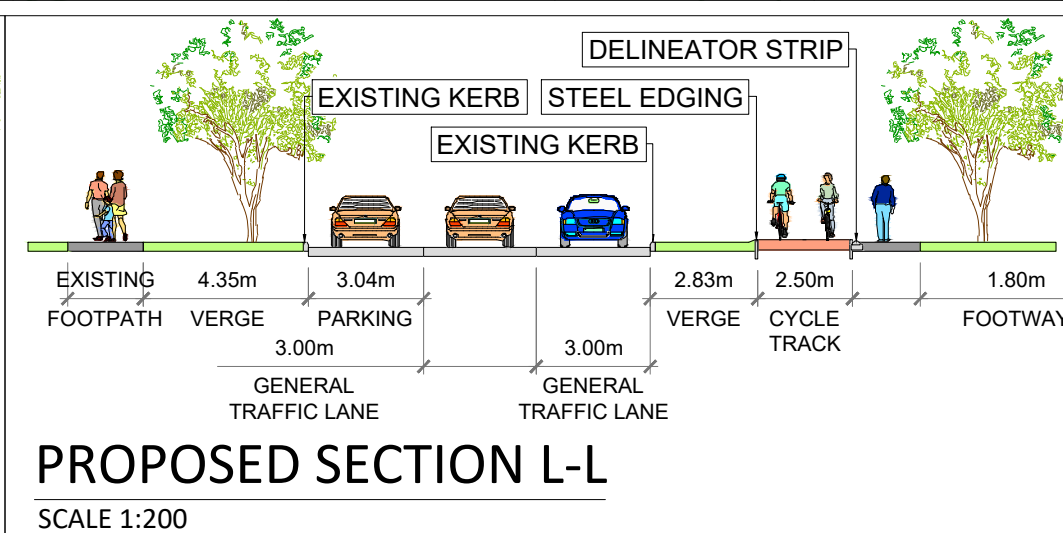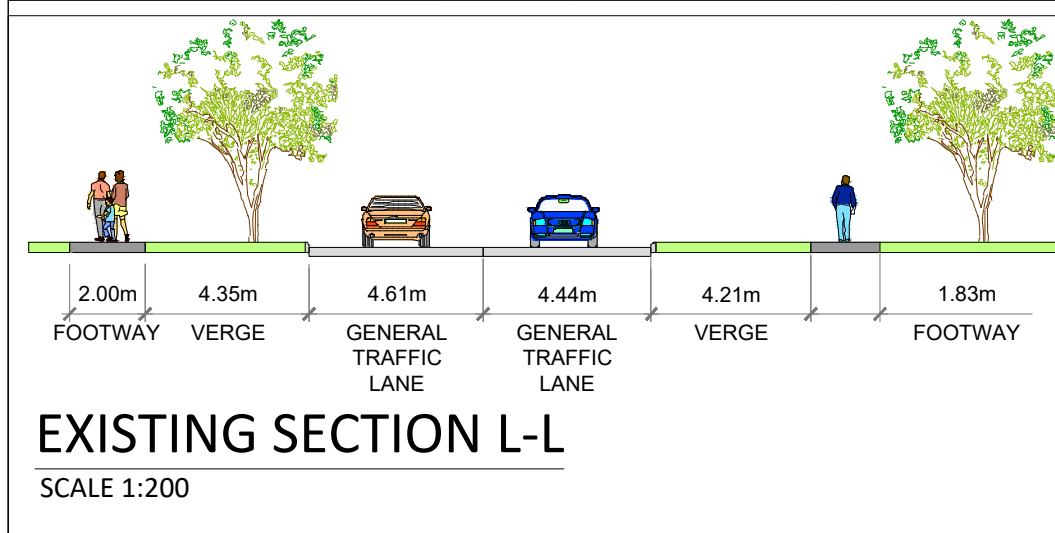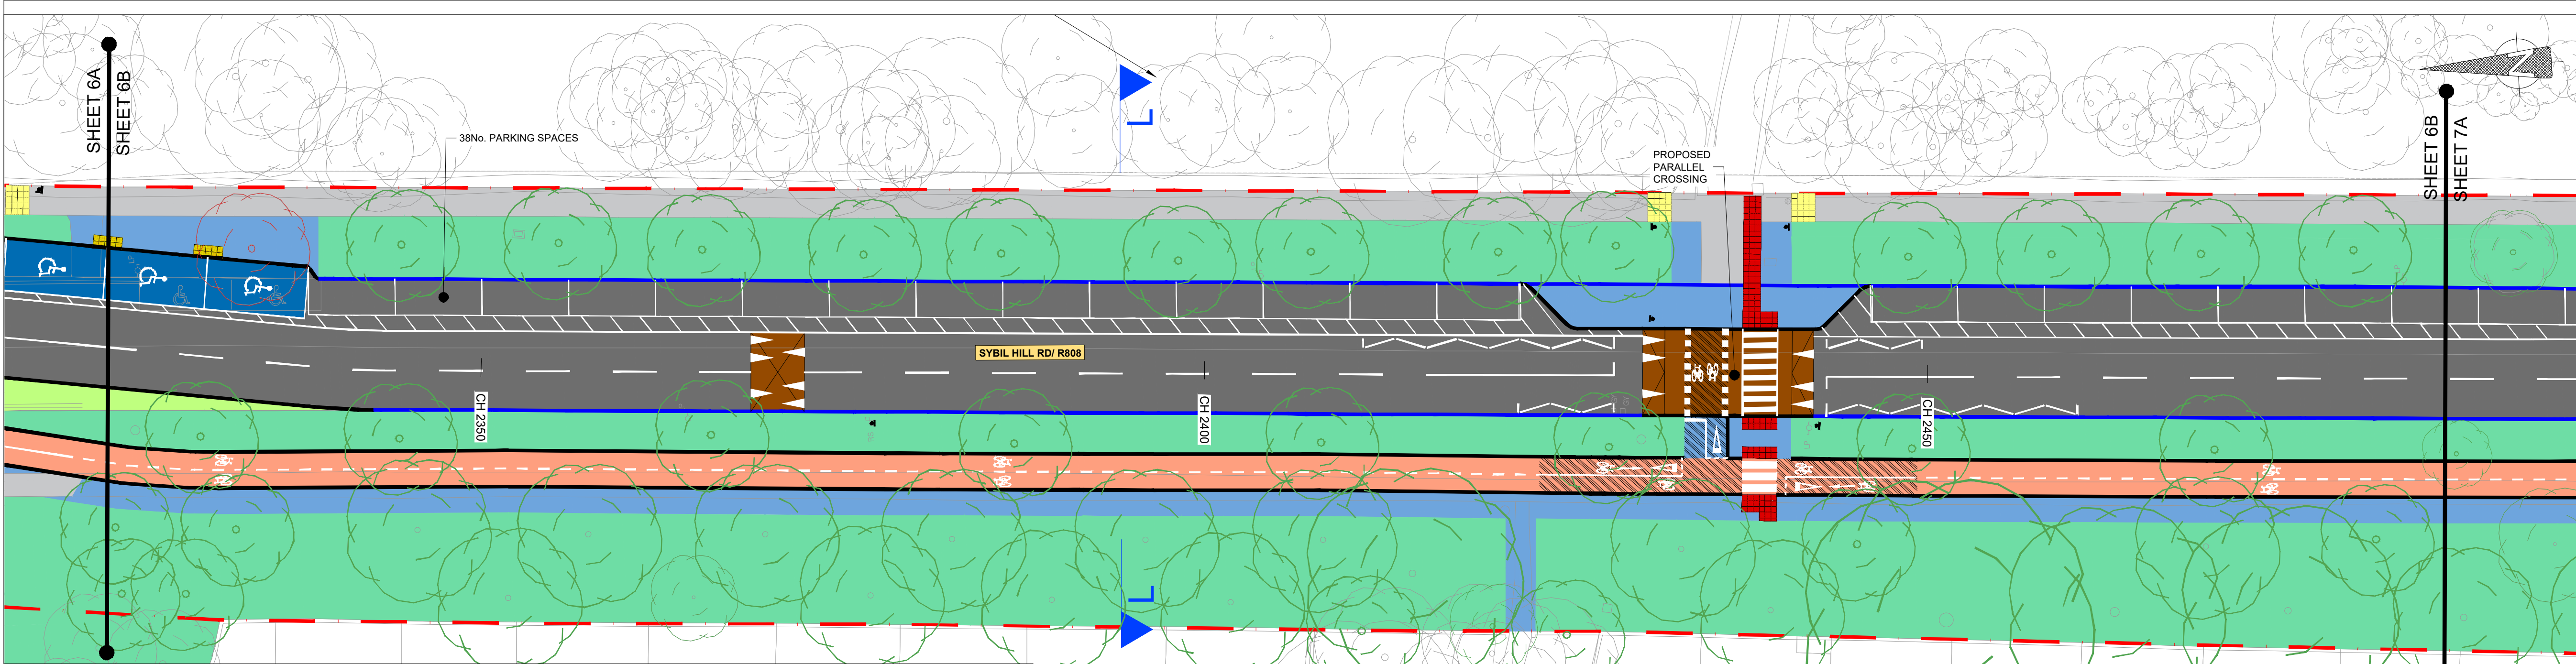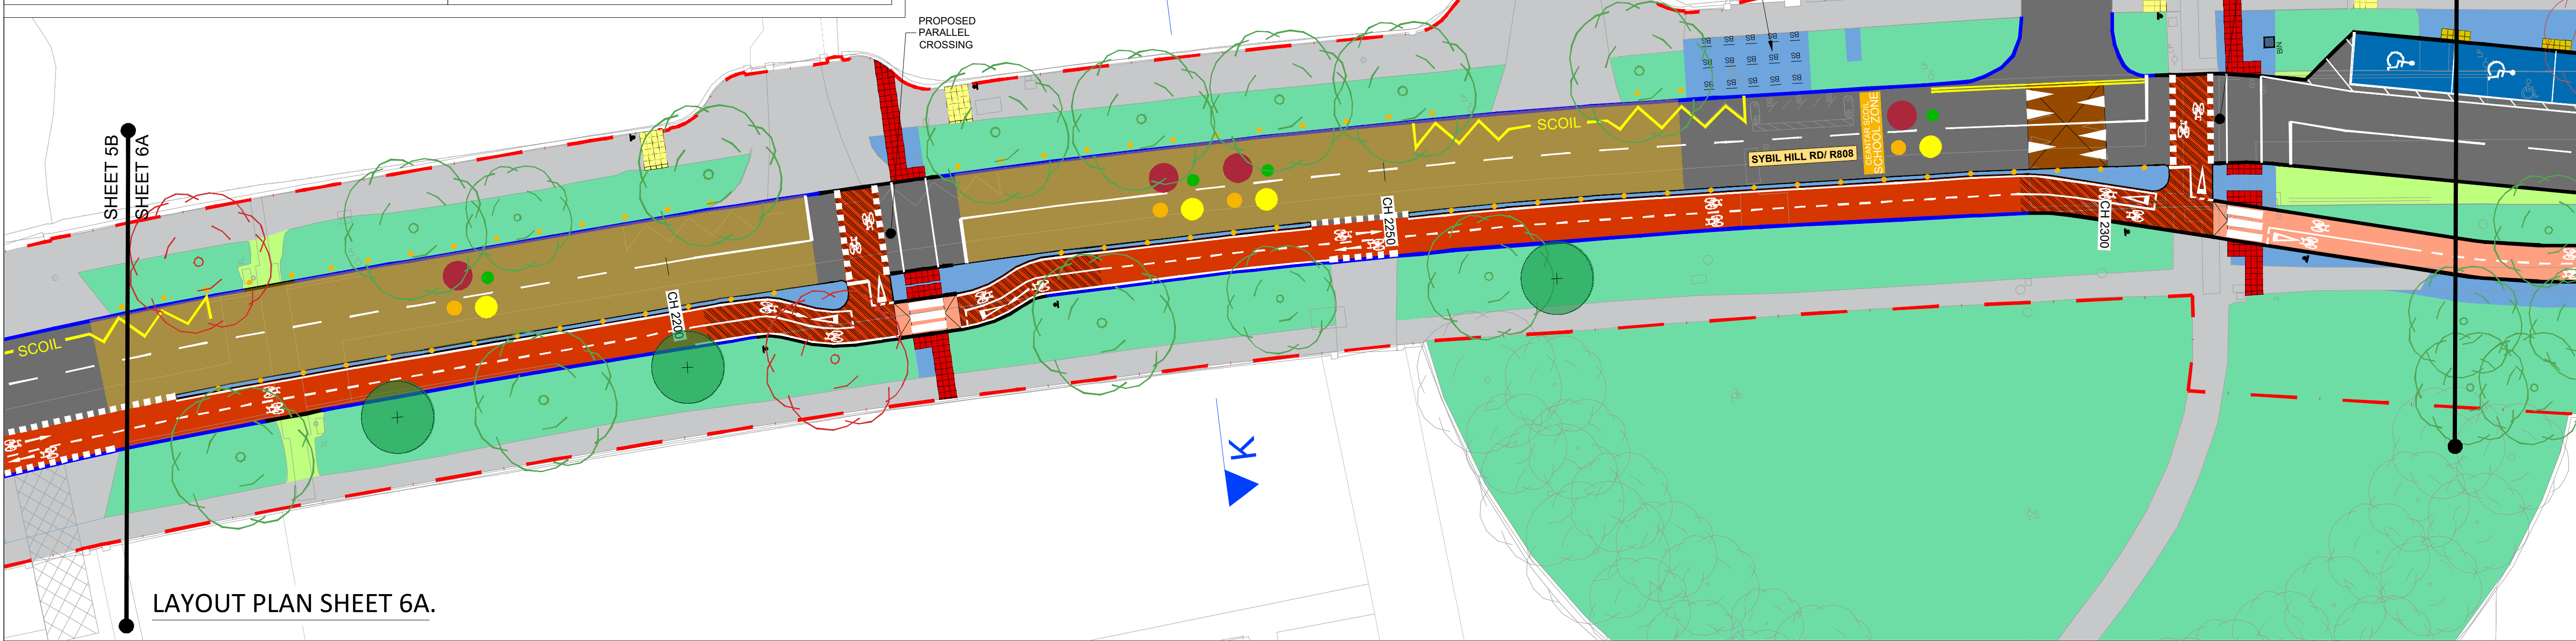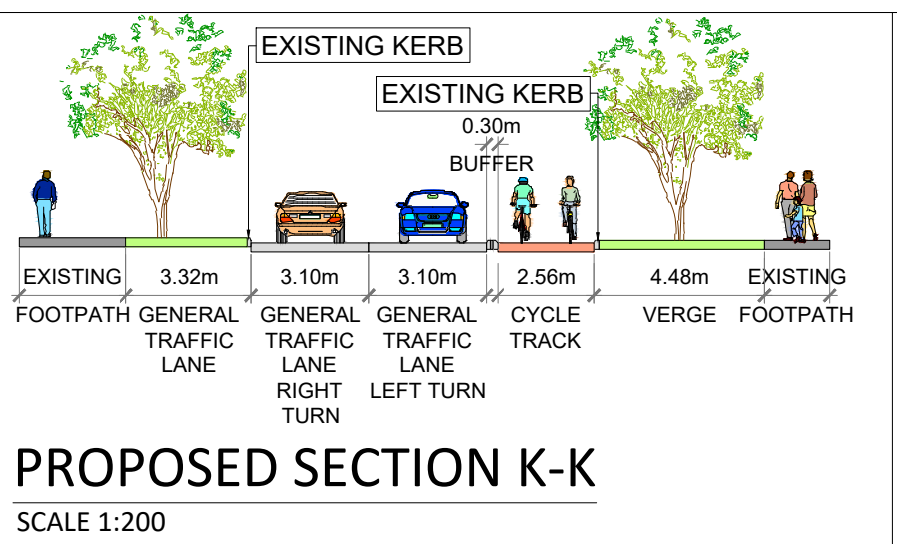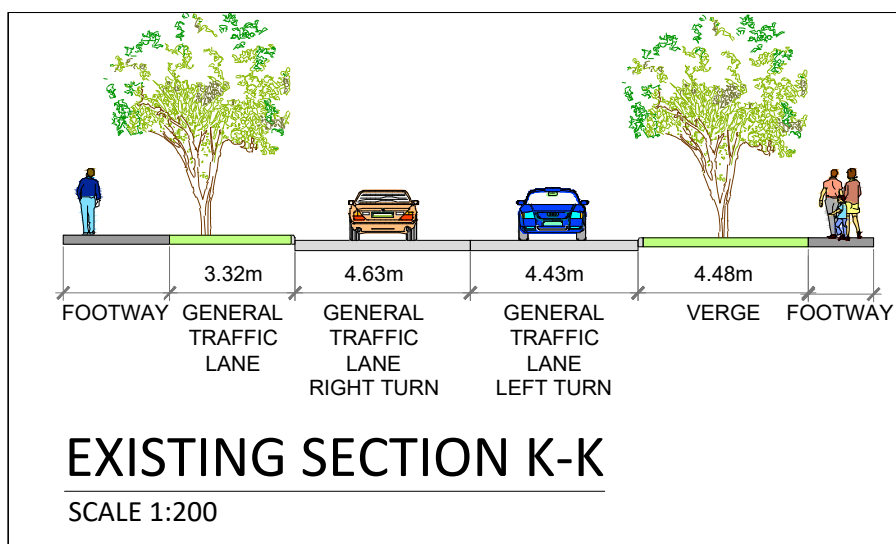

LAYOUT PLAN SHEET 6B.

NOTES :

A This Drawing is to be used for the design identified in the title box. Other information shown is to be considered indicative only. The drawing is to be read in conjunction with all other relevant design drawings.

B OSi data used for plans are printed under © Ordnance Survey Ireland, Government of Ireland. All rights reserved. Copyright © Ordnance Survey Ireland. Licence number CYAL50379561

LEGEND

- LANDS MADE AVAILABLE BY THE EMPLOYER
- PROPOSED CYCLE TRACK
- PROPOSED CYCLE LANE
- EXISTING FOOTPATH
- PROPOSED RAISED TABLE
- EXISTING CARRIAGEWAY
- PROPOSED TRAFFIC ISLAND/ FOOTWAY
- PROPOSED LANDSCAPING
- PROPOSED HIGH FRICTION SURFACE
- PROPOSED BUS STOP
- EXISTING KERB
- PROPOSED KERB
- PROPOSED DRAINAGE CHANNEL
- EXISTING TREES TO BE RETAINED
- EXISTING TREE TO BE REMOVED
- PROPOSED TREE
- PROPOSED YELLOW RIGID PENCIL BOLLARD
- EXISTING / PROPOSED SIGN POLE
- PROPOSED TACTILE UNCONTROLLED CROSSING
- PROPOSED TACTILE CONTROLLED CROSSING
- PROPOSED CORDUROY TACTILE PAVING

- NOTES:**
- ALL DIMENSIONS ARE IN METRES UNLESS OTHERWISE SPECIFIED.
 - THIS DRAWING IS TO BE READ IN CONJUNCTION WITH ALL OTHER RELEVANT DRAWINGS SERIES, ANY DISCREPANCIES, ERRORS OR OMISSIONS TO BE BROUGHT TO THE ATTENTION OF THE EMPLOYERS REPRESENTATIVE.
 - ALL DIMENSIONS TO BE CHECKED BY THE CONTRACTOR ON SITE PRIOR TO COMMENCEMENT OF WORKS.
 - DIMENSIONS OF ALL BOUNDARIES AND ADJOINING ROADS TO BE CHECKED ON SITE PRIOR TO COMMENCEMENT OF WORKS.
 - ALL MEASUREMENTS AND COORDINATES TO BE CHECKED ON SITE.
 - EMPLOYER'S REPRESENTATIVE TO BE INFORMED BY THE CONTRACTOR OF ANY DISCREPANCIES PRIOR TO THE COMMENCEMENT OF WORKS ON SITE.
 - EXISTING TREE AND ROOT STRUCTURE TO BE PROTECTED IN PLACE. CONTRACTOR TO SEE ARBORIST REPORT FOR GUIDANCE.

SAFETY, HEALTH & ENVIRONMENTAL INFORMATION

Note: The Health and Safety information shown on these drawings shall be read in conjunction with the Hazard Identification and Risk Reduction Form. The above hazard/risk comprise significant site specific risks only which may be difficult to manage, unusual or not likely to be obvious to a contractor/operator/maintainer and is not a definitive list of all health & safety risks arising from the works.

OUTLINE SIGNIFICANT RISKS WHICH ARE OUTSIDE OF STANDARD PROCEDURES THAT MAY NOT BE IMMEDIATELY APPARENT TO DESIGNERS, CONTRACTORS OR OPERATORS

CONSTRUCTION

MAINTENANCE / CLEANING

OPERATING/USE

DECOMMISSIONING/DEMOLITION

AN ROINN COMHSHAOIL AGUS IOMPAIR.
ENVIRONMENT AND TRANSPORTATION DEPT.

An Oifig Cláir um Thaisteal Gníomhach
The Active Travel Programme Office

CIVIC OFFICES WOOD QUAY, DUBLIN 8. EMAIL: activetravel@dcudublinity.ie

CHRISTOPHER MANZIRA
ACTING PROGRAMME DIRECTOR


FINAL DRAFT
19/06/2026

Project Title
COOLLOCK TO CLONTARF ACTIVE TRAVEL SCHEME
SECTION 2, GRACEFIELD ROAD TO VERNON AVENUE


Drawing Title
DETAILED DESIGN
GENERAL ARRANGEMENT

Stage	Date	App'd
PRELIMINARY		
APPROVAL		
TENDER		
CONSTRUCTION		

Drawn :	Checked :	Reviewed :	Approved :	Drawing No.:	Job No.:	Scale:	Sheet :	Status:
AC	KS	DKar	DK	DACT_2100b-JAC-GEO_GA-DR-CI-0100-06.dwg	210000b	1:250 @ A1	6 of 9	S5
							Date:	Rev:
							2026-05-19	P01.1

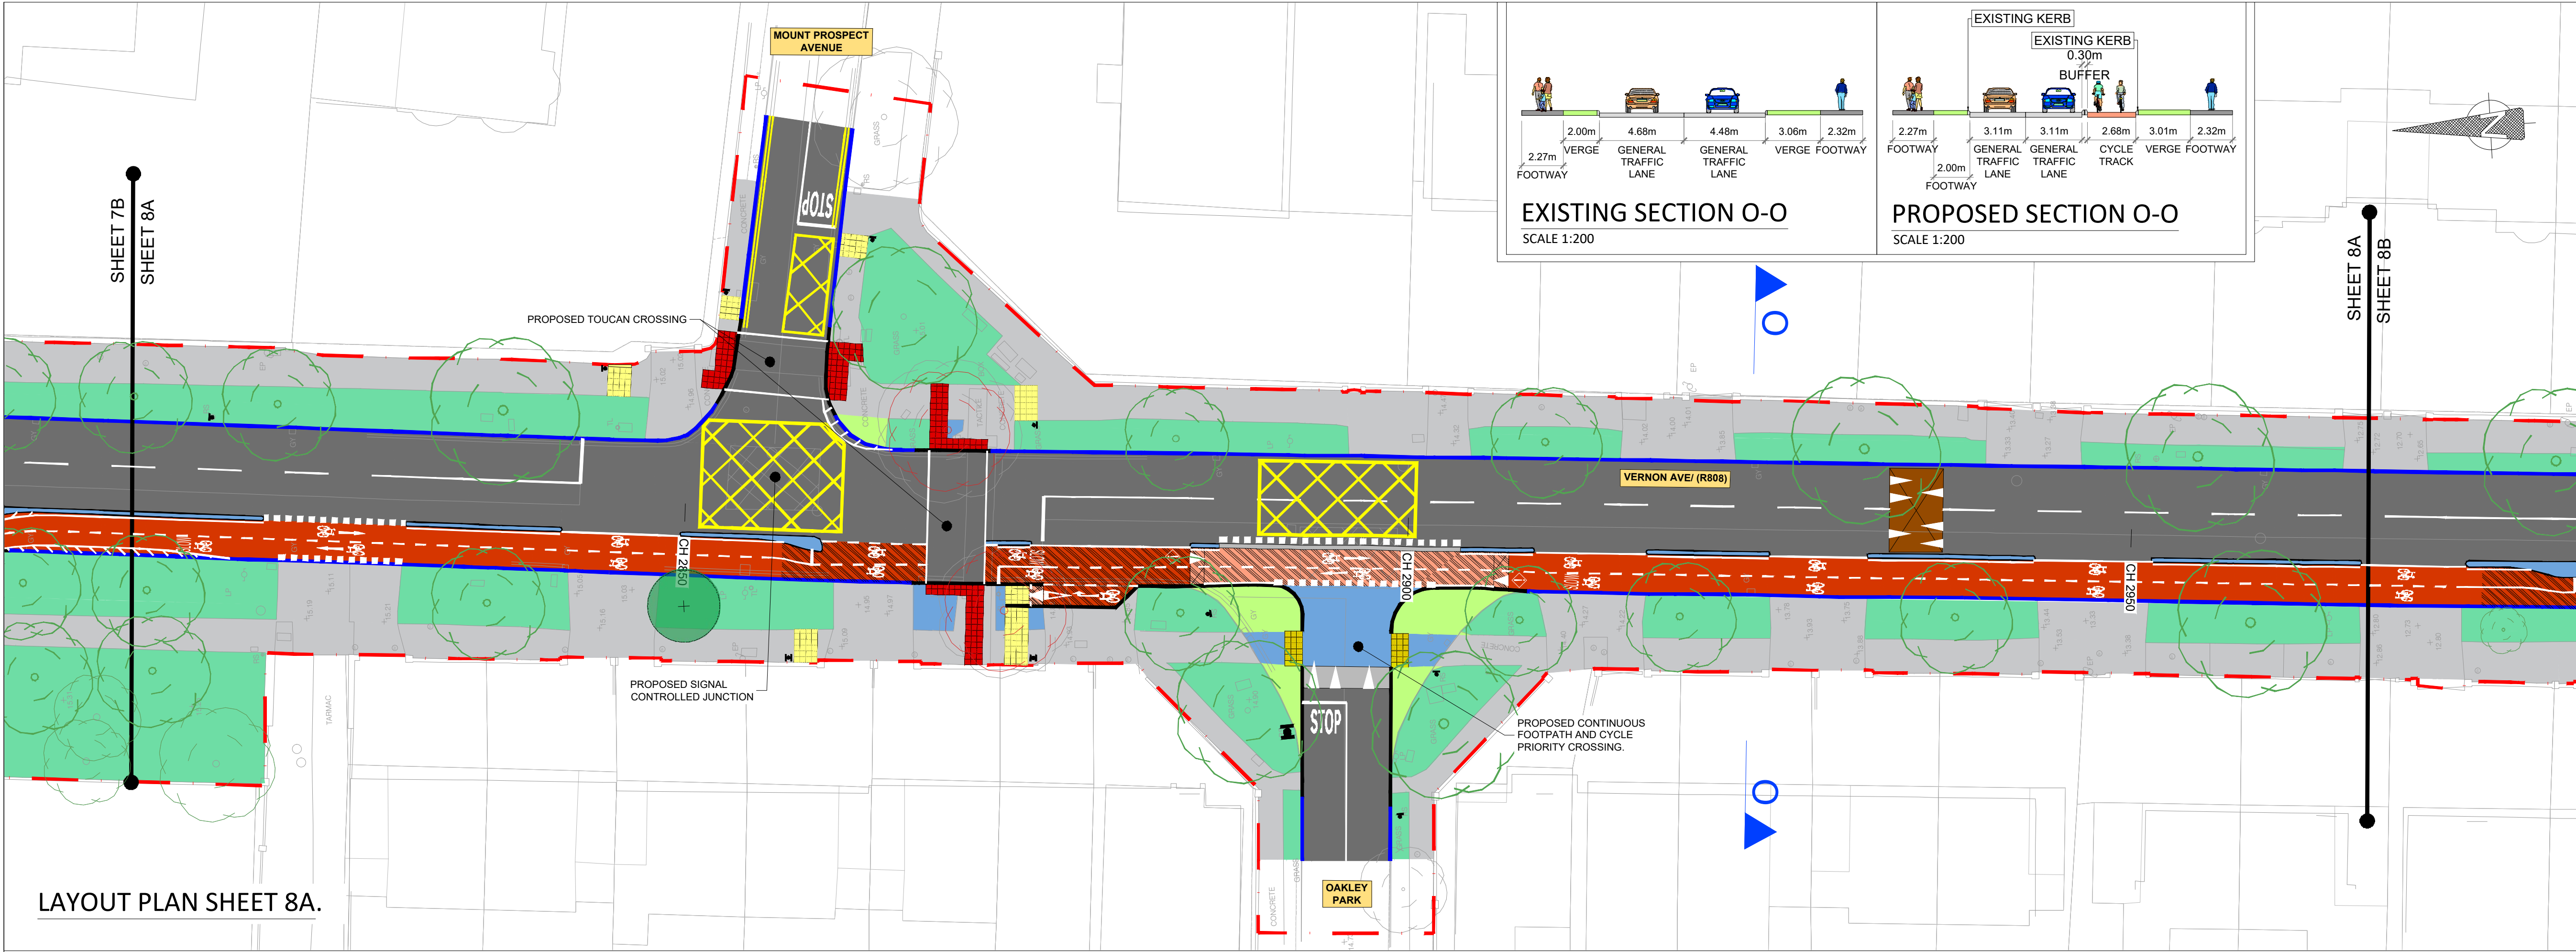

LAYOUT PLAN SHEET 8A.

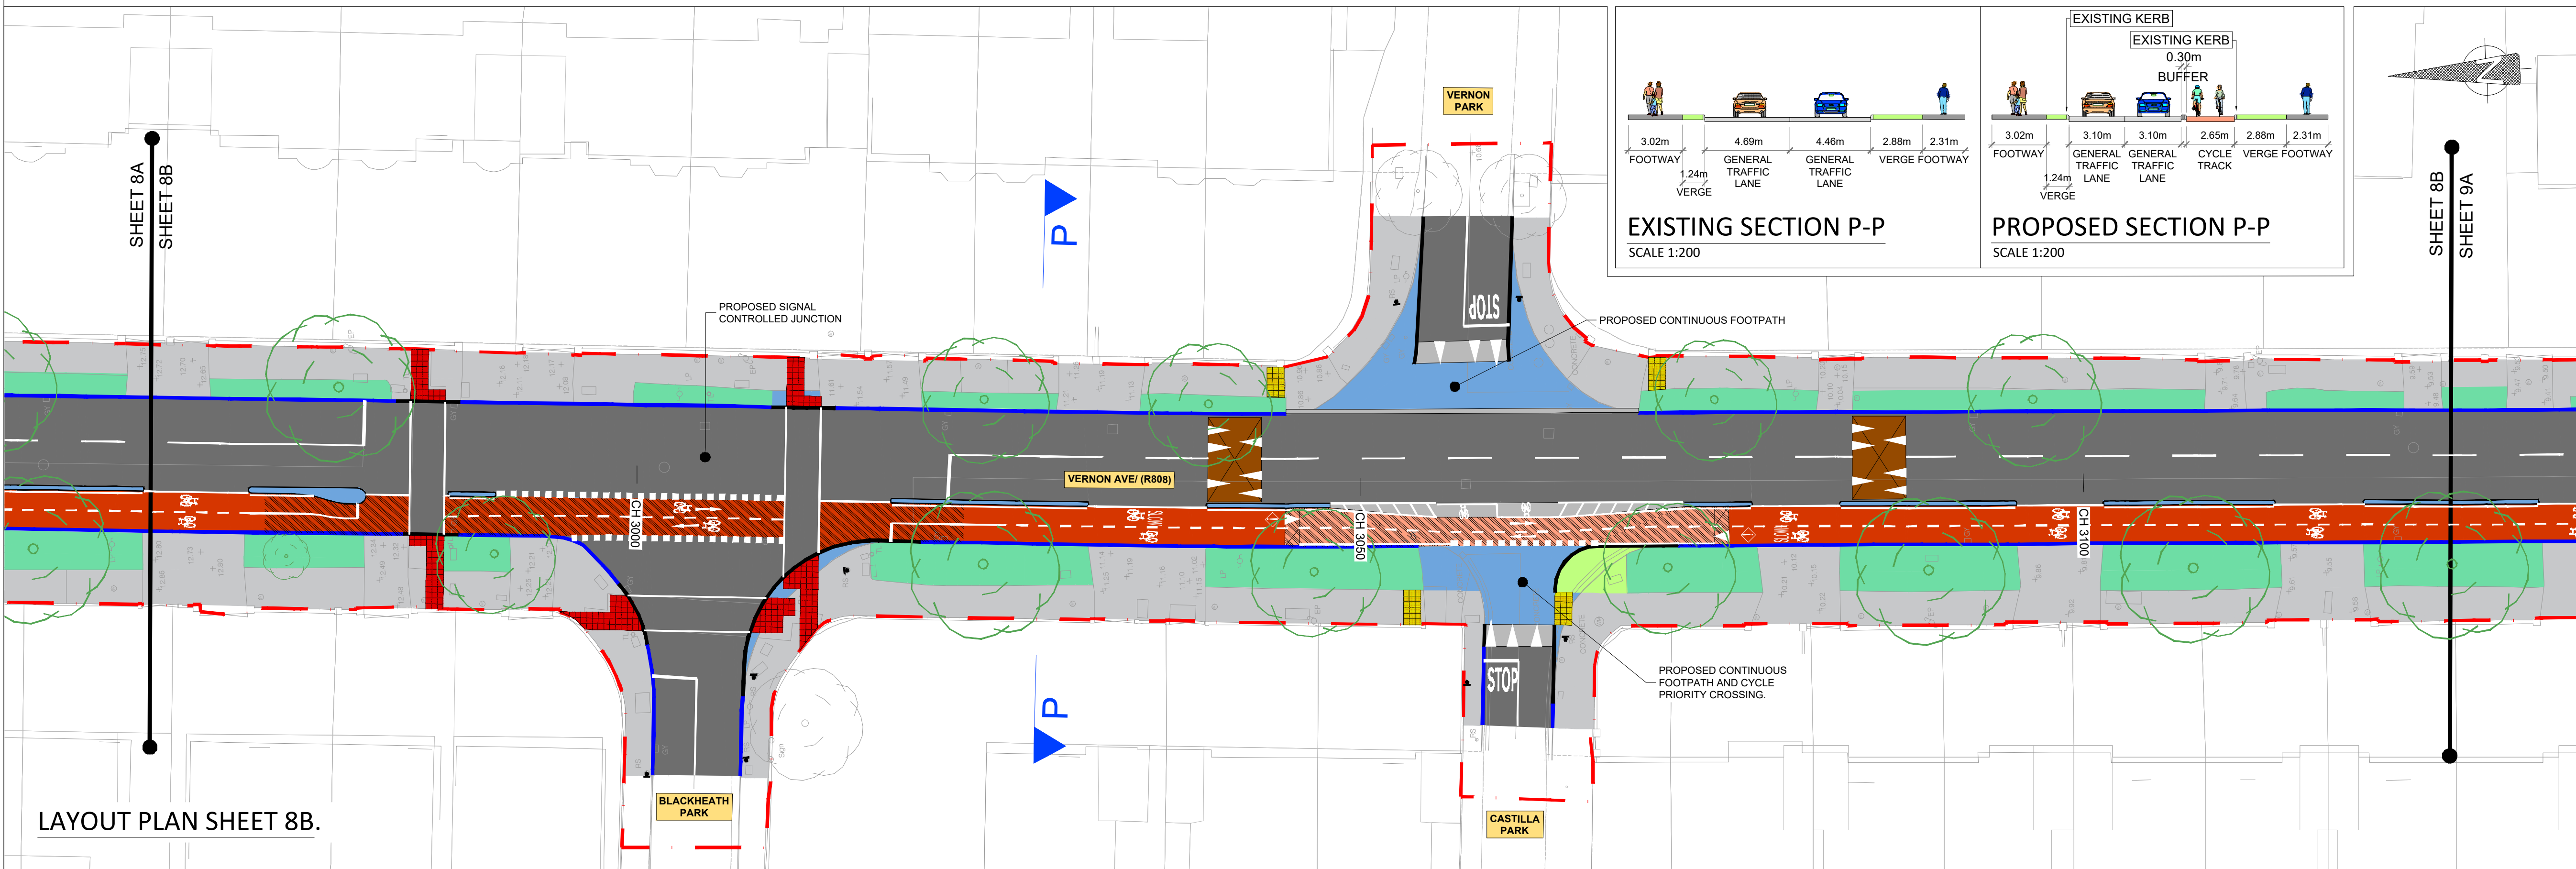

LAYOUT PLAN SHEET 8B.

NOTES :

A This Drawing is to be used for the design identified in the title box. Other information shown is to be considered indicative only. The drawing is to be read in conjunction with all other relevant design drawings.

B OSI data used for plans are printed under © Ordnance Survey Ireland, Government of Ireland. All rights reserved. Copyright © Ordnance Survey Ireland. Licence number CYAL50379561

LEGEND

- LANDS MADE AVAILABLE BY THE EMPLOYER
- PROPOSED CYCLE TRACK
- PROPOSED CYCLE LANE
- EXISTING FOOTPATH
- PROPOSED RAISED TABLE
- EXISTING CARRIAGEWAY
- PROPOSED TRAFFIC ISLAND/ FOOTWAY
- PROPOSED LANDSCAPING
- PROPOSED HIGH FRICTION SURFACE
- PROPOSED BUS STOP
- EXISTING KERB
- PROPOSED KERB
- PROPOSED DRAINAGE CHANNEL
- EXISTING TREES TO BE RETAINED
- EXISTING TREE TO BE REMOVED
- PROPOSED TREE
- PROPOSED YELLOW RIGID PENCIL BOLLARD
- EXISTING / PROPOSED SIGN POLE
- PROPOSED TACTILE UNCONTROLLED CROSSING
- PROPOSED TACTILE CONTROLLED CROSSING
- PROPOSED CORDUROY TACTILE PAVING

- NOTES:**
- ALL DIMENSIONS ARE IN METRES UNLESS OTHERWISE SPECIFIED.
 - THIS DRAWING IS TO BE READ IN CONJUNCTION WITH ALL OTHER RELEVANT DRAWINGS SERIES, ANY DISCREPANCIES, ERRORS OR OMISSIONS TO BE BROUGHT TO THE ATTENTION OF THE EMPLOYERS REPRESENTATIVE.
 - ALL DIMENSIONS TO BE CHECKED BY THE CONTRACTOR ON SITE PRIOR TO COMMENCEMENT OF WORKS.
 - DIMENSIONS OF ALL BOUNDARIES AND ADJOINING ROADS TO BE CHECKED ON SITE PRIOR TO COMMENCEMENT OF WORKS.
 - ALL MEASUREMENTS AND COORDINATES TO BE CHECKED ON SITE.
 - EMPLOYER'S REPRESENTATIVE TO BE INFORMED BY THE CONTRACTOR OF ANY DISCREPANCIES PRIOR TO THE COMMENCEMENT OF WORKS ON SITE.
 - EXISTING TREE AND ROOT STRUCTURE TO BE PROTECTED IN PLACE. CONTRACTOR TO SEE ARBORIST REPORT FOR GUIDANCE.

SAFETY, HEALTH & ENVIRONMENTAL INFORMATION

Note: The Health and Safety information shown on these drawings shall be read in conjunction with the Hazard Identification and Risk Reduction Form. The above hazard/risk ratings are indicative only and are not to be used as a basis for any specific risk assessment. The contractor shall be responsible for identifying and assessing the risks of the proposed works and for implementing appropriate control measures to avoid, reduce or eliminate the risks.

OUTLINE SIGNIFICANT RISKS WHICH ARE OUTSIDE OF STANDARD PROCEDURES THAT MAY NOT BE IMMEDIATELY APPARENT TO DESIGNERS, CONTRACTORS OR OPERATORS

CONSTRUCTION

MAINTENANCE / CLEANING

OPERATING/USE

DECOMMISSIONING/DEMOLITION

AN ROINN COMHSHAOIL AGUS IOMPAIR.
ENVIRONMENT AND TRANSPORTATION DEPT.

An Oifig Cláir um Thaisteal Gníomhach
The Active Travel Programme Office

CIVIC OFFICES WOOD QUAY, DUBLIN 8. EMAIL: activetravel@dcu.ie

CHRISTOPHER MANZIRA
ACTING PROGRAMME DIRECTOR



FINAL DRAFT
19/06/2026

Stage	Date	App'd
PRELIMINARY		
APPROVAL		
TENDER		
CONSTRUCTION		

Drawn : AC	Drawing No: DACT_2100b-JAC-GEO_GA-DR-CI-0100-08.dwg	Sheet : 8 of 9	Status: S5
Checked : KS	Job No: 210000b	Date: 2026-05-19	Rev: P01.1
Reviewed : DKar	Scale: 1:250 @ A1		
Approved: DK			

Project Title
COOLLOCK TO CLONTARF ACTIVE TRAVEL SCHEME
SECTION 2, GRACEFIELD ROAD TO VERNON AVENUE

Drawing Title
DETAILED DESIGN
GENERAL ARRANGEMENT

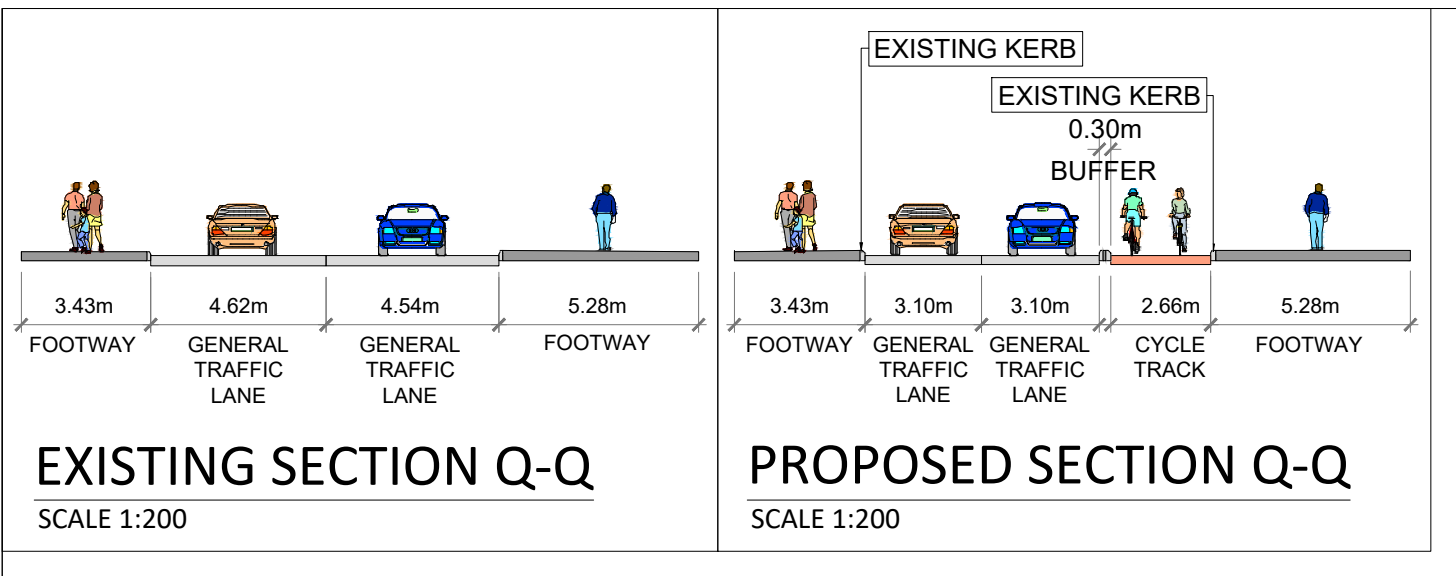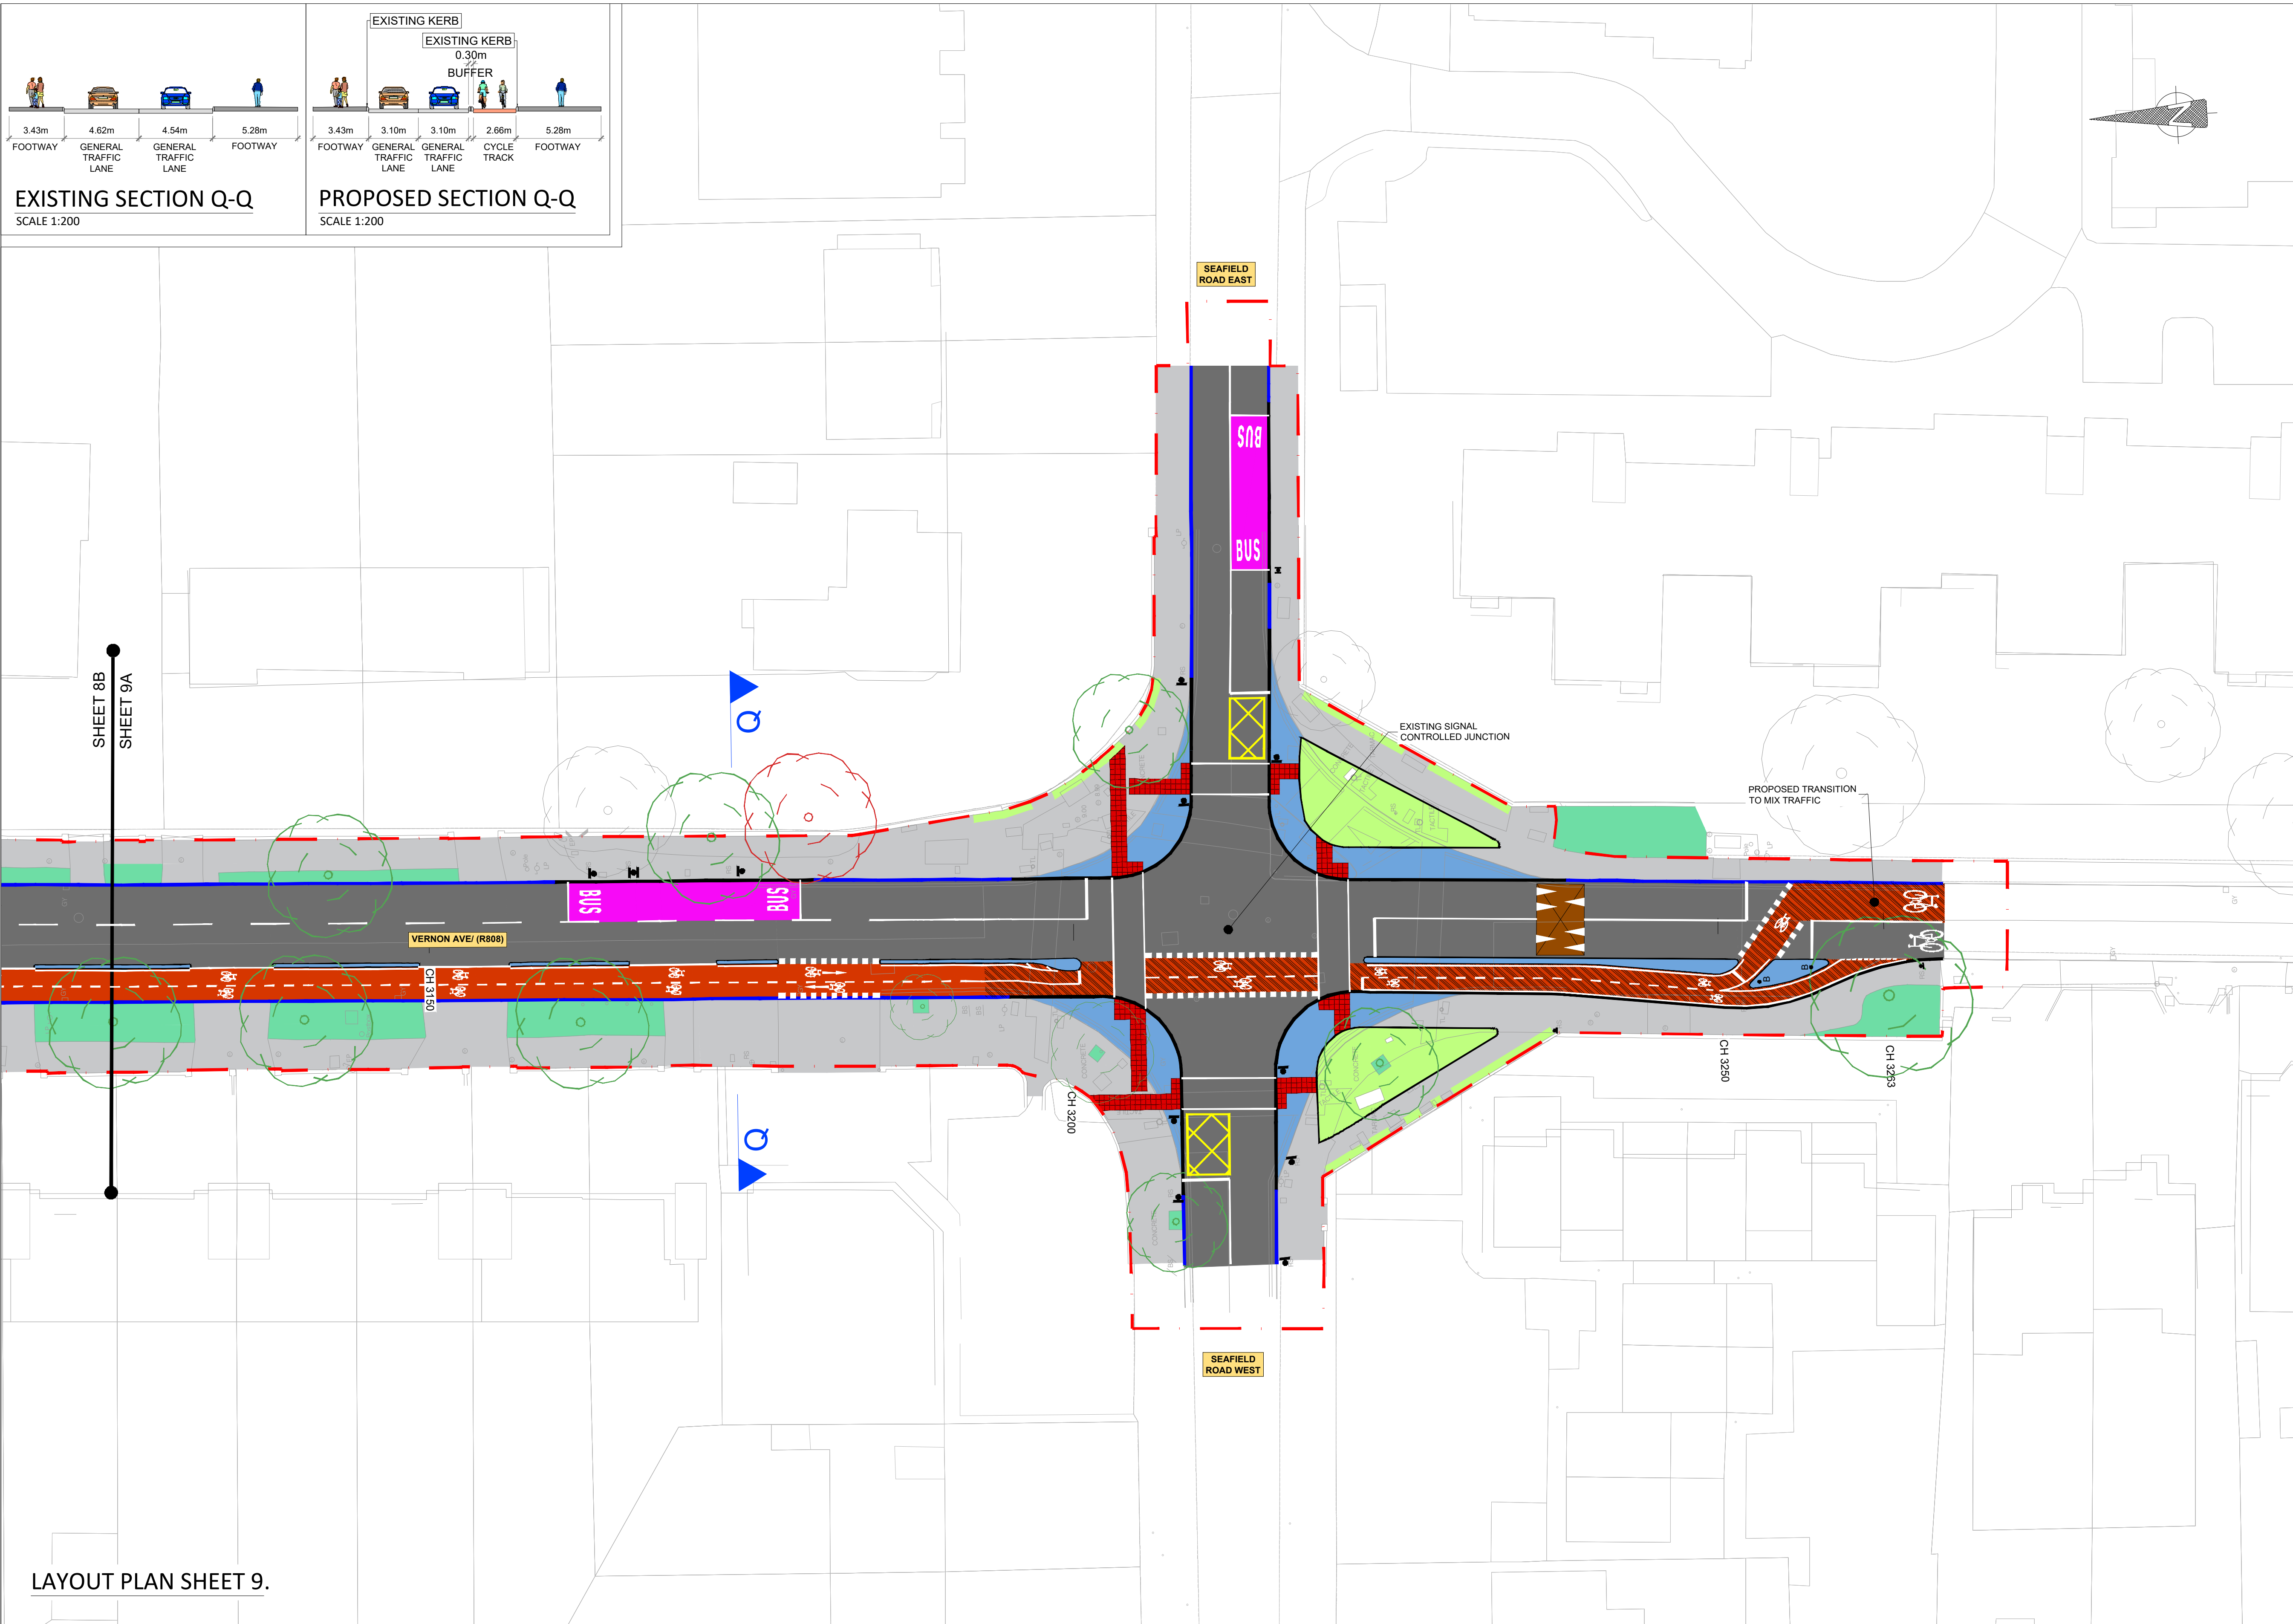

NOTES :

A This Drawing is to be used for the design identified in the title box. Other information shown is to be considered indicative only. The drawing is to be read in conjunction with all other relevant design drawings.

B OSi data used for plans are printed under © Ordnance Survey Ireland, Government of Ireland. All rights reserved. Copyright © Ordnance Survey Ireland. Licence number CYAL50379561

- LEGEND
- LANDS MADE AVAILABLE BY THE EMPLOYER
 - PROPOSED CYCLE TRACK
 - PROPOSED CYCLE LANE
 - EXISTING FOOTPATH
 - PROPOSED RAISED TABLE
 - EXISTING CARRIAGEWAY
 - PROPOSED TRAFFIC ISLAND/ FOOTWAY
 - PROPOSED LANDSCAPING
 - PROPOSED HIGH FRICTION SURFACE
 - PROPOSED BUS STOP
 - EXISTING KERB
 - PROPOSED KERB
 - PROPOSED DRAINAGE CHANNEL
 - EXISTING TREES TO BE RETAINED
 - EXISTING TREE TO BE REMOVED
 - PROPOSED TREE
 - PROPOSED YELLOW RIGID PENCIL BOLLARD
 - EXISTING / PROPOSED SIGN POLE
 - PROPOSED TACTILE UNCONTROLLED CROSSING
 - PROPOSED TACTILE CONTROLLED CROSSING
 - PROPOSED CORDUROY TACTILE PAVING

- NOTES:
- ALL DIMENSIONS ARE IN METRES UNLESS OTHERWISE SPECIFIED.
 - THIS DRAWING IS TO BE READ IN CONJUNCTION WITH ALL OTHER RELEVANT DRAWINGS SERIES, ANY DISCREPANCIES, ERRORS OR OMISSIONS TO BE BROUGHT TO THE ATTENTION OF THE EMPLOYERS REPRESENTATIVE.
 - ALL DIMENSIONS TO BE CHECKED BY THE CONTRACTOR ON SITE PRIOR TO COMMENCEMENT OF WORKS.
 - DIMENSIONS OF ALL BOUNDARIES AND ADJOINING ROADS TO BE CHECKED ON SITE PRIOR TO COMMENCEMENT OF WORKS.
 - ALL MEASUREMENTS AND COORDINATES TO BE CHECKED ON SITE.
 - EMPLOYER'S REPRESENTATIVE TO BE INFORMED BY THE CONTRACTOR OF ANY DISCREPANCIES PRIOR TO THE COMMENCEMENT OF WORKS ON SITE.
 - EXISTING TREE AND ROOT STRUCTURE TO BE PROTECTED IN PLACE. CONTRACTOR TO SEE ARBORIST REPORT FOR GUIDANCE.

SAFETY, HEALTH & ENVIRONMENTAL INFORMATION

Note: The Health and Safety information shown on these drawings shall be read in conjunction with the Hazard Identification and Risk Reduction Form. The above has been completed in accordance with the specific risks only which may be difficult to manage, unusual or not likely to be obvious to a contractor operator/ maintainer and is not a definitive list of all health & safety risks arising from the works.

OUTLINE SIGNIFICANT RISKS WHICH ARE OUTSIDE OF STANDARD PROCEDURES THAT MAY NOT BE IMMEDIATELY APPARENT TO DESIGNERS, CONTRACTORS OR OPERATORS

- CONSTRUCTION
- MAINTENANCE / CLEANING
- OPERATING/USE
- DECOMMISSIONING/DEMOLITION

LAYOUT PLAN SHEET 9.

AN ROINN COMHSHAOIL AGUS IOMPAIR.
ENVIRONMENT AND TRANSPORTATION DEPT.

An Oifig Cláir um Thaisteal Gníomhach
The Active Travel Programme Office

CIVIC OFFICES WOOD QUAY, DUBLIN 8. EMAIL: activetraveloffice@dublincity.ie

CHRISTOPHER MANZIRA
ACTING PROGRAMME DIRECTOR

FINAL DRAFT
19/06/2026

Stage	Date	App'd
PRELIMINARY		
APPROVAL		
TENDER		
CONSTRUCTION		

Project Title
COOLOCK TO CLONTARF ACTIVE TRAVEL SCHEME
SECTION 2, GRACEFIELD ROAD TO VERNON AVENUE

Drawing Title
DETAILED DESIGN
GENERAL ARRANGEMENT

Drawn :	Checked :	Reviewed :	Approved :	Drawing No :	Job No :	Scale :	Sheet :	Status :
AC	KS	DKar	DK	DACT_2100b-JAC-GEO_GA-DR-CI-0100-09.dwg	210000b	1:250 @ A1	9 of 9	S5
							Date:	Rev:
							2026-05-19	P01.1